


LEGEND

—— SITE BOUNDARY

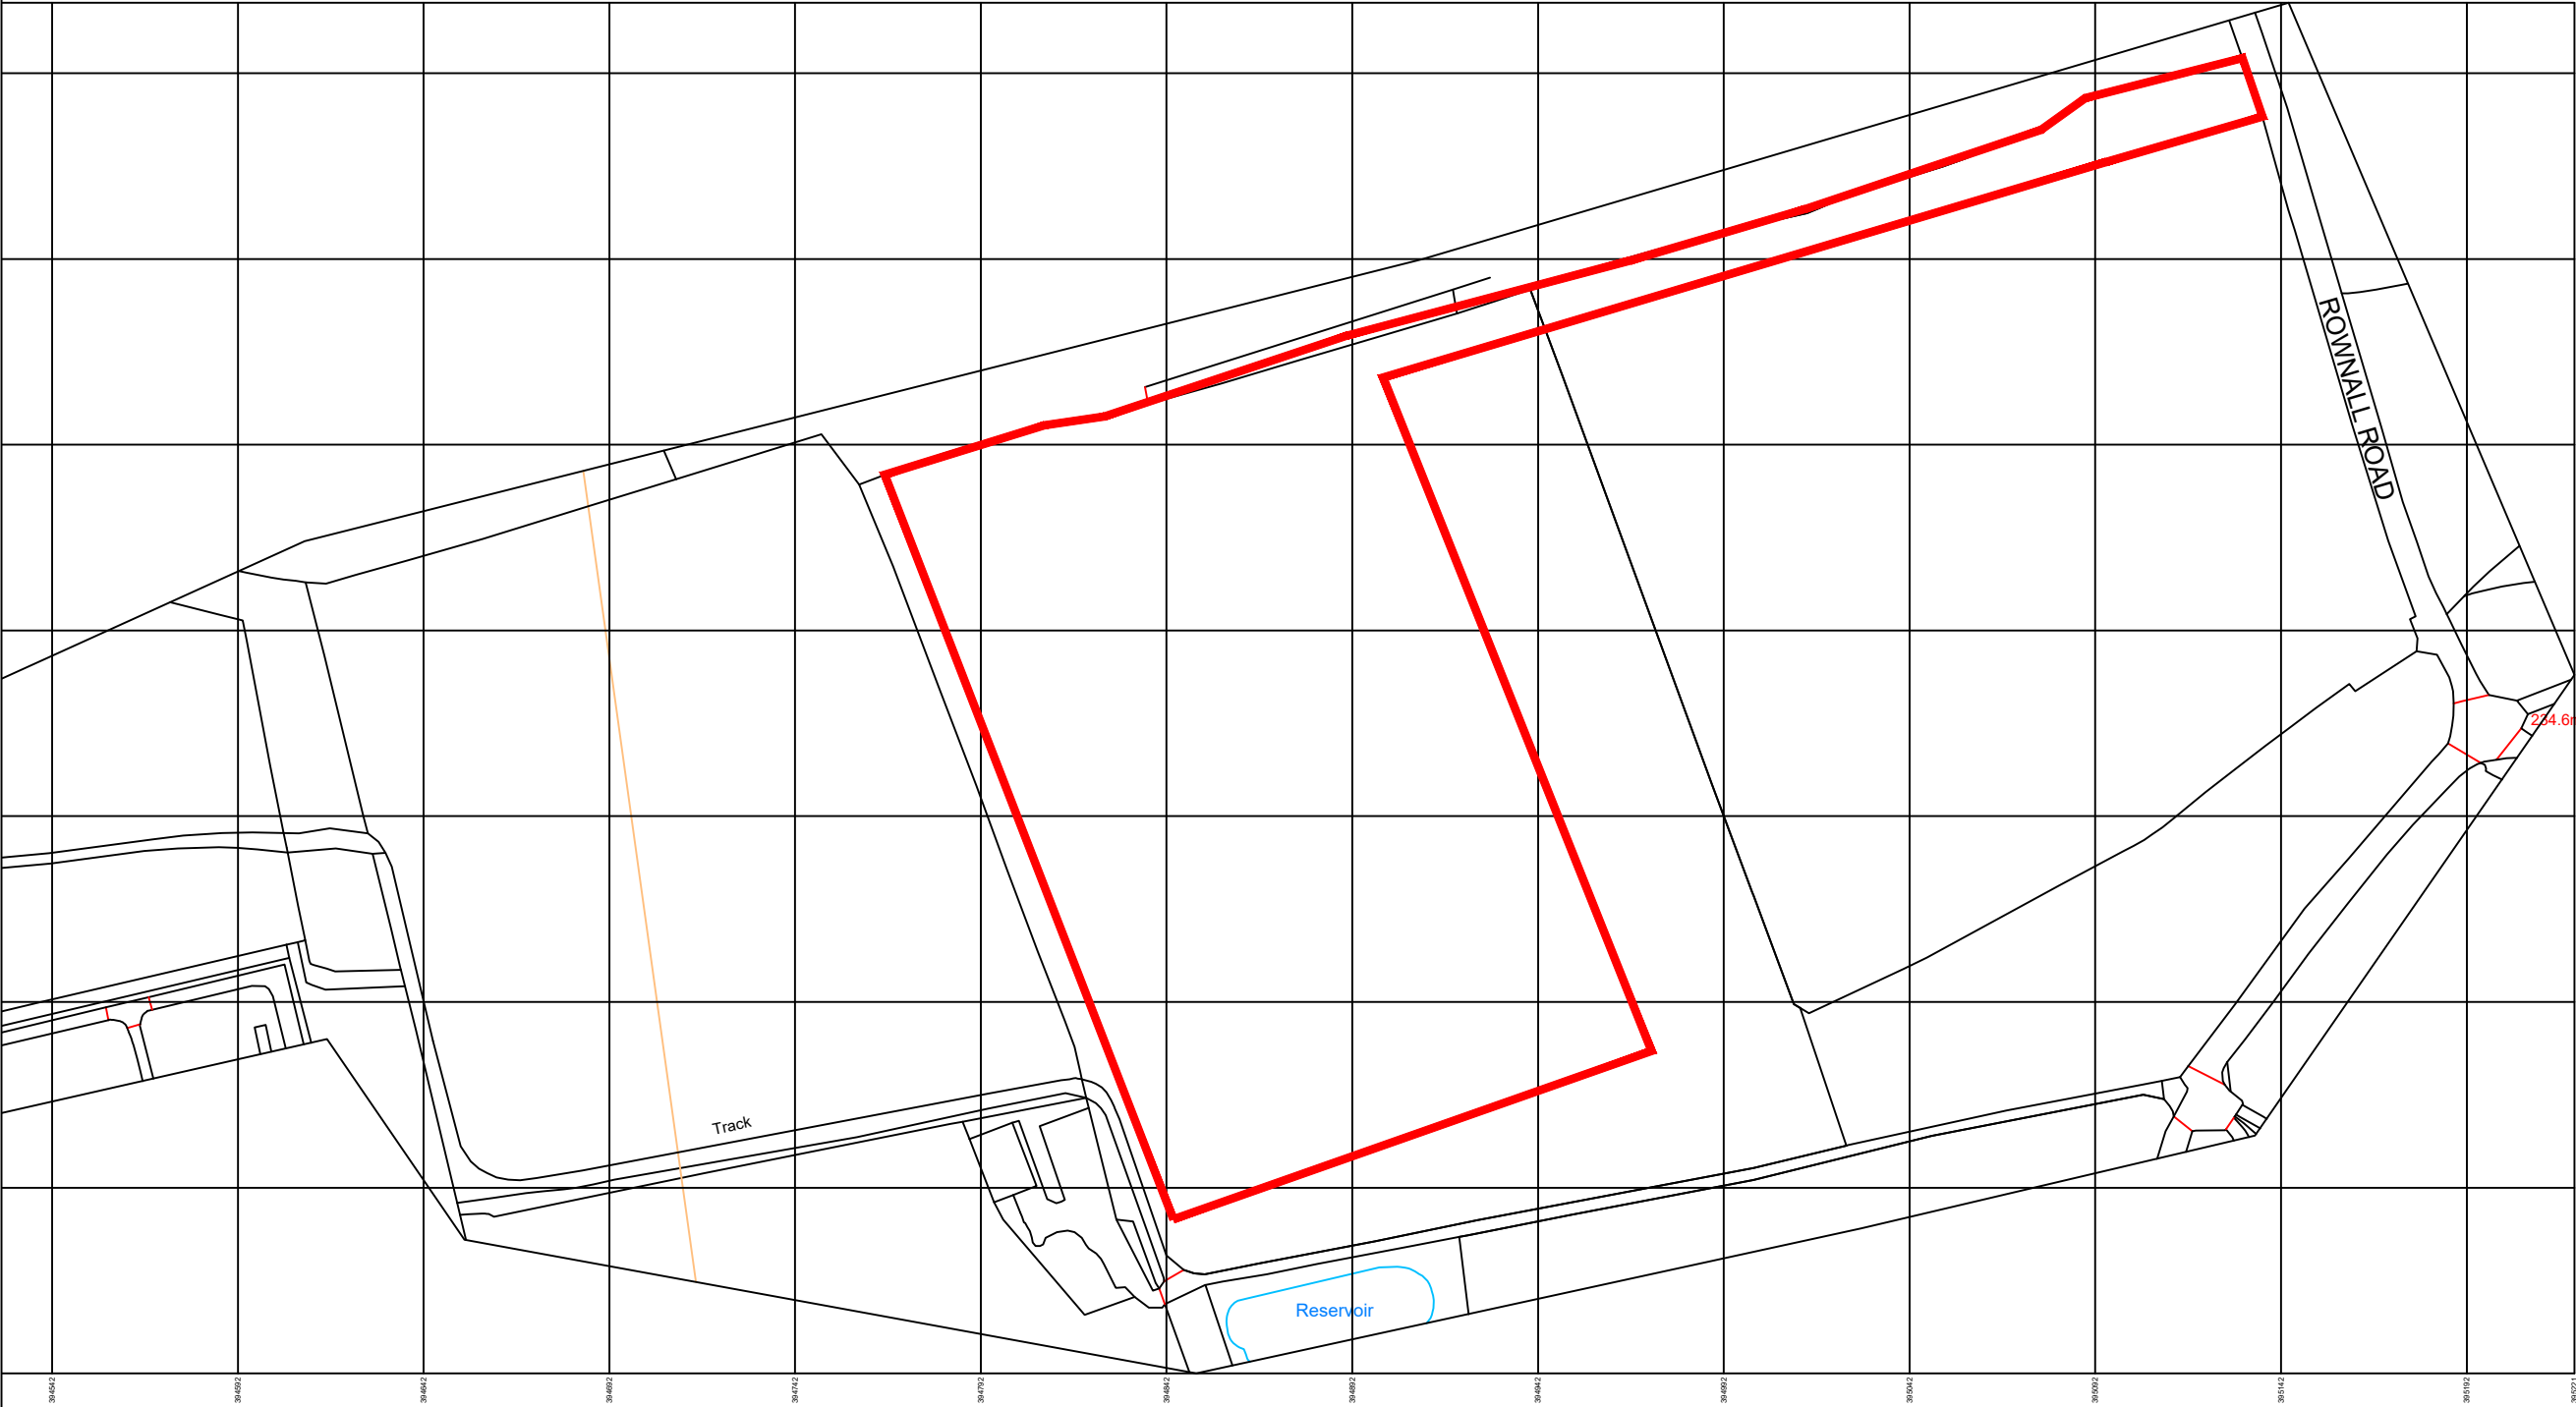

9595,394493 349542,394392 349498,394405 349413,394616 349461,394653 349407



B	SITE BOUNDARY UPDATED	MM	12.05.21	MJ
A	FIRST ISSUE	MM	08.05.21	MJ
No	INFORMATION			By Date Chd

REVISIONS

PROJECT NUMBER		CELLARHEAD BATTERY SITE	
CLIENT:		Simon Buxton	
LOCATION:		CELLERHEAD BATTERY SITE ROWNALL ROAD, CHEDDLETON, TOMPKIN, STAFFORDSHIRE MOORLANDS, ST90BT	
CAD REFERENCE:		00 CELLARHEAD-102-A	
SCALE:		1:2000 @ A3	SHEET: 1 OF 1
DRAWN BY:		MM	DATE: 08.05.21
CHECKED BY:		MJ	DATE: 08.05.21
AVON UTILITIES & GENERATION LIMITED UNIT 2 BIRD INDUSTRIAL PARK STATION ROAD STRATFORD-UPON-AVON CV37 8RP			

Avon Utilities and
Generation