


SITE BOUNDARY

INTERNAL
BOUNDARY

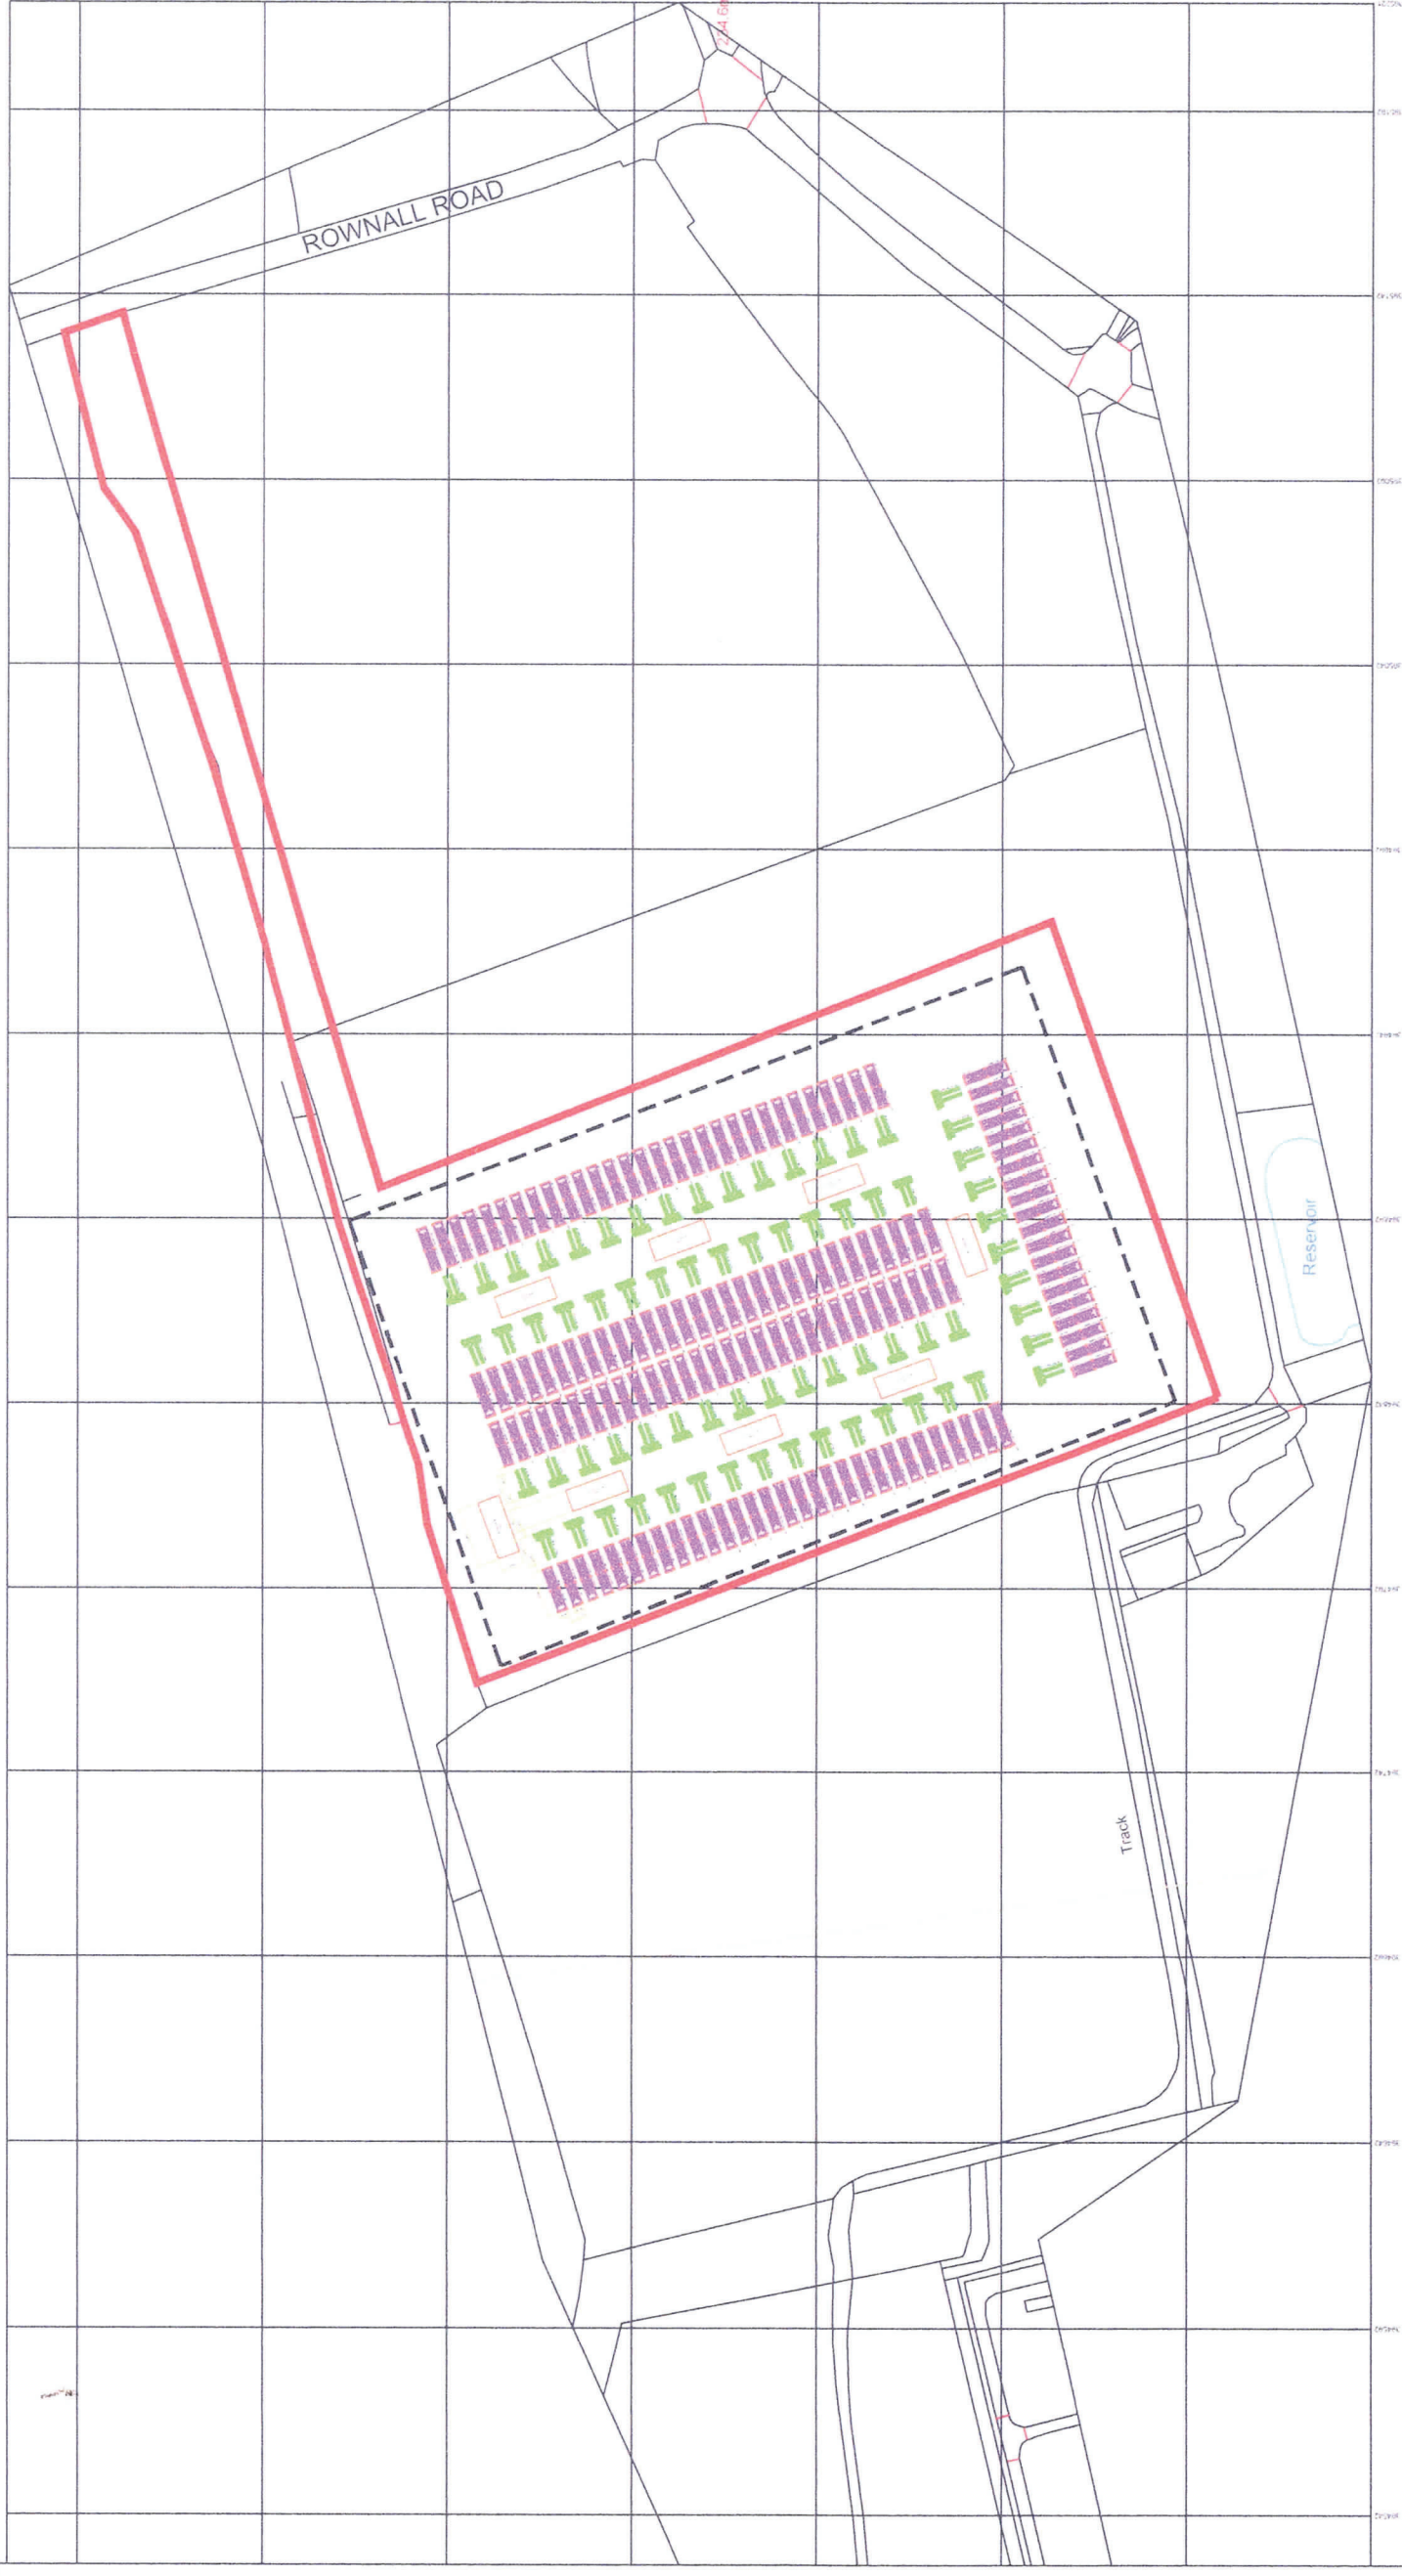

REVISIONS			
No	DESCRIPTION	By	Date
A	FIRST ISSUE	MM	28.05.21
B	SITE BOUNDARY UPDATED	MM	12.05.21

ENCLOSURE

PROJECT NUMBER

CELLARHEAD BATTERY SITE

client: Simon Buxton

LOCATION: CELLERHEAD BATTERY SITE
ROWNALL ROAD, CHEDDLETON TOMPKIN,
STAFFORDSHIRE MOORLANDS, ST90BT

CAD REFERENCE: 00 CELLARHEAD-103-A

SCALE	1:2000 @ A3	SHEET 1 OF 1
-------	-------------	--------------

DATE:	08.05.21
DRAWN BY:	MM

CHECKED BY: MJ	DATE: 08.05.21
----------------	----------------

AVON UTILITIES & GENERATION LIMITED
UNIT 2 BIRD INDUSTRIAL PARK
STATION ROAD
STRATFORD-UPON-AVON
CV37 8SF