




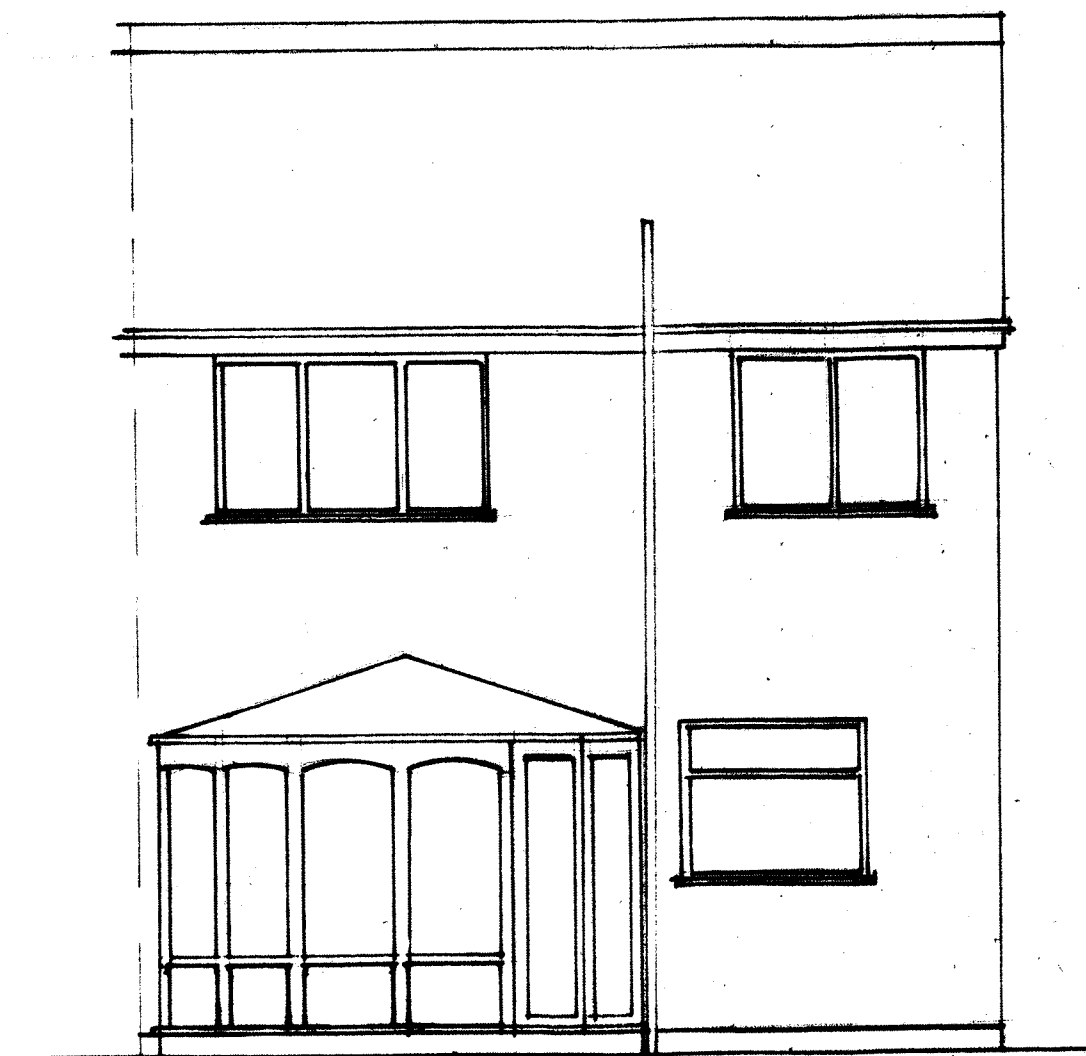

existing rear elevation

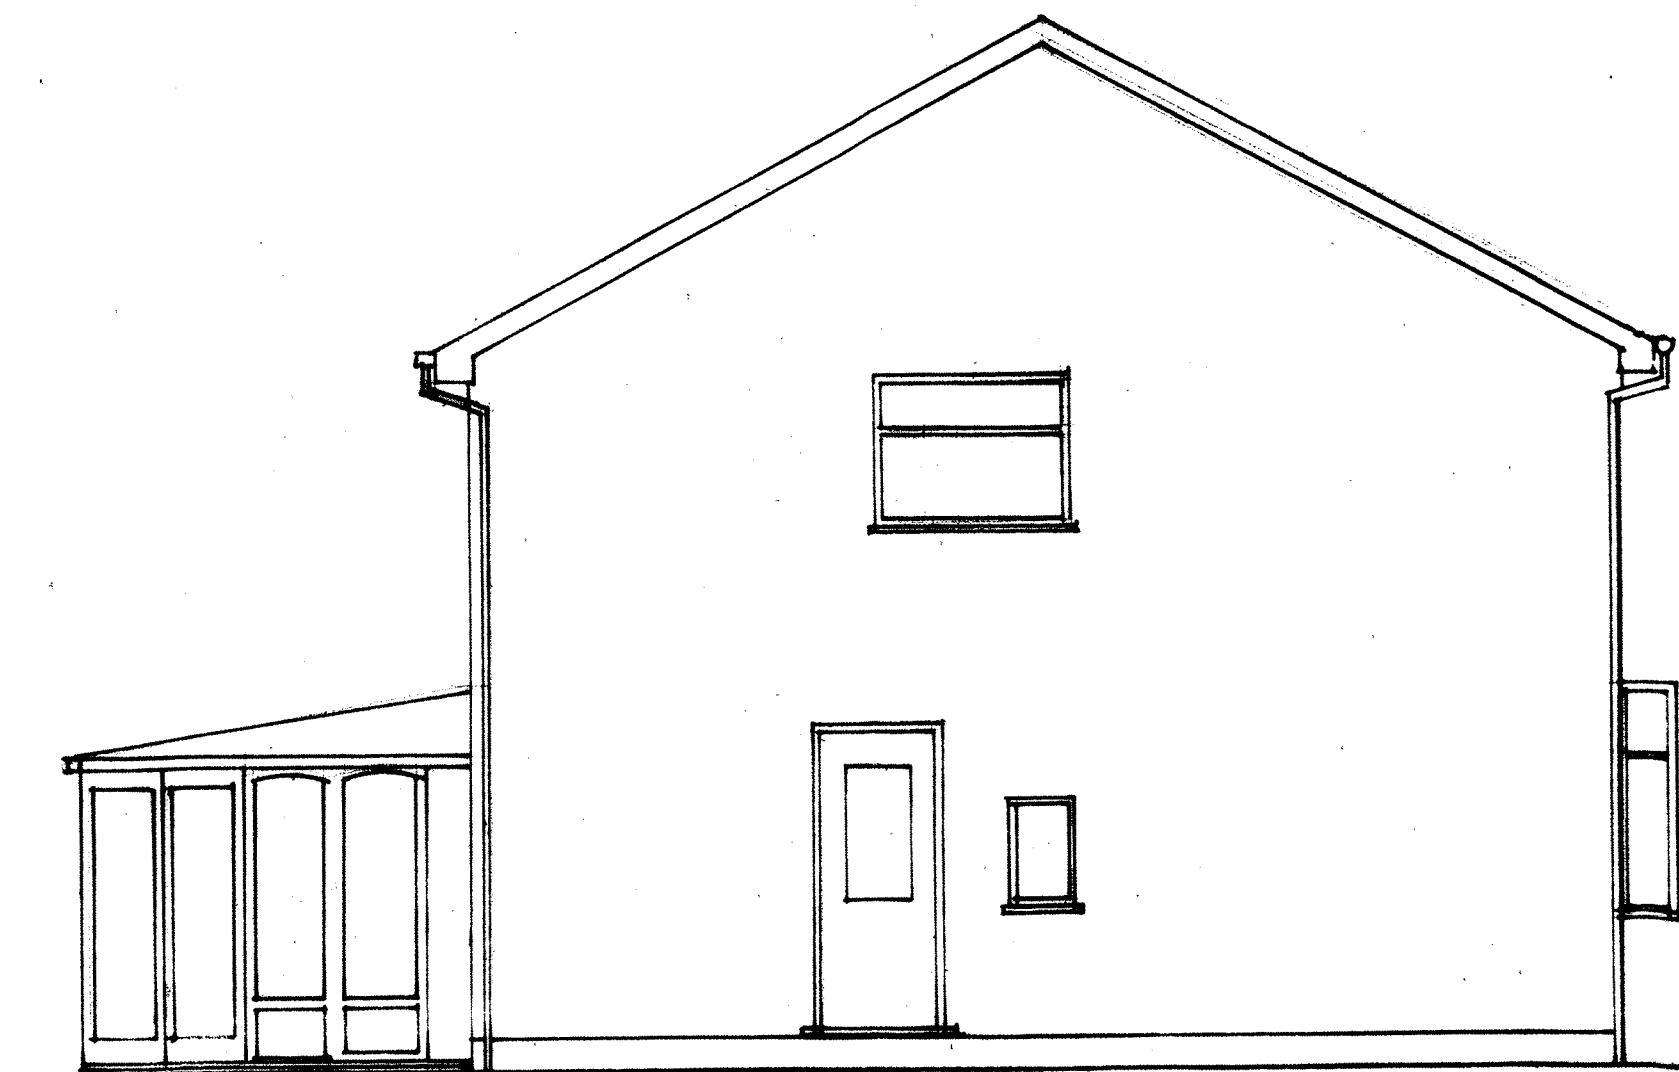


existing side elevation

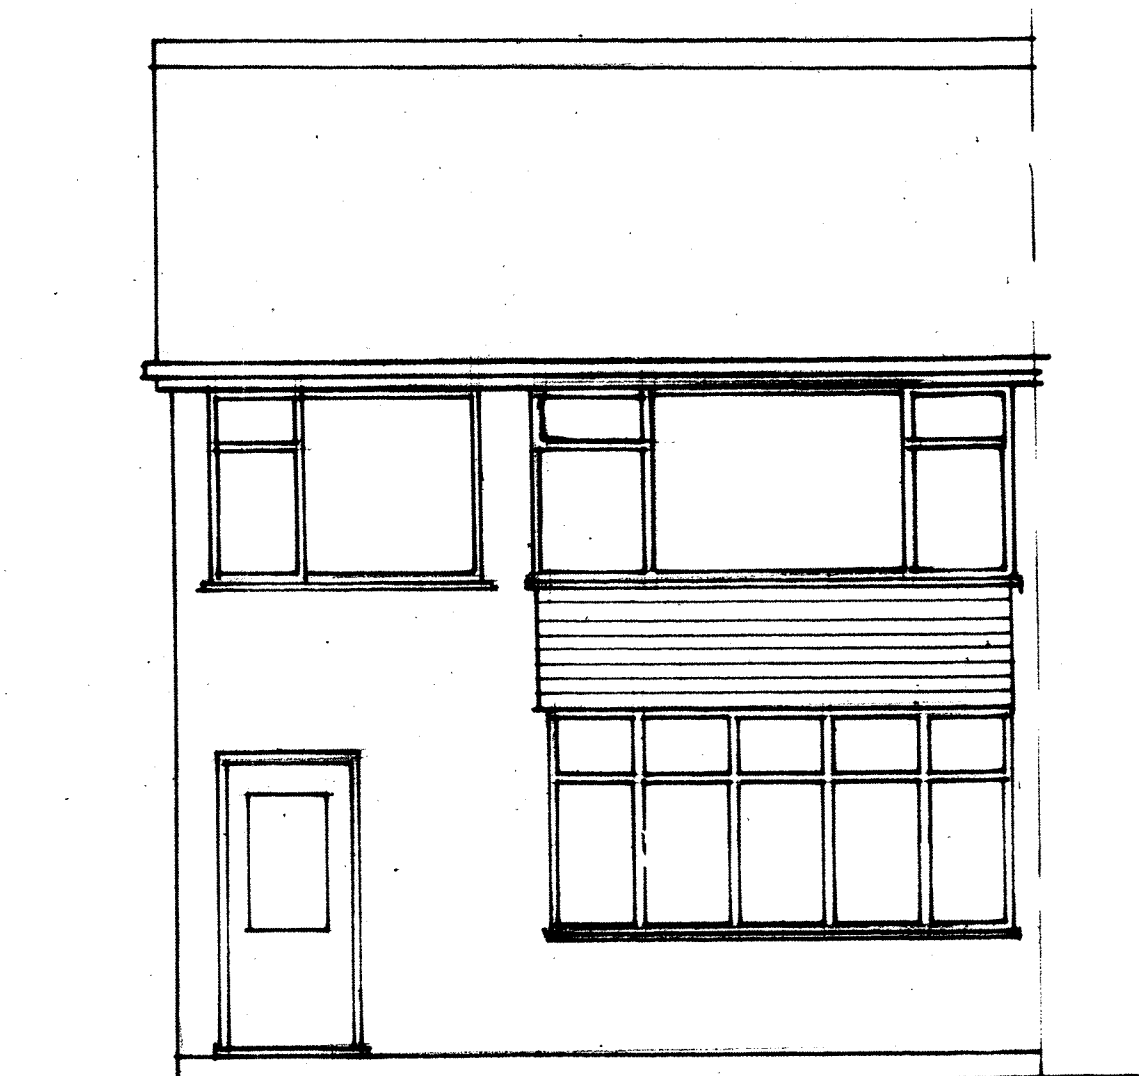

existing front elevation



proposed rear elevation

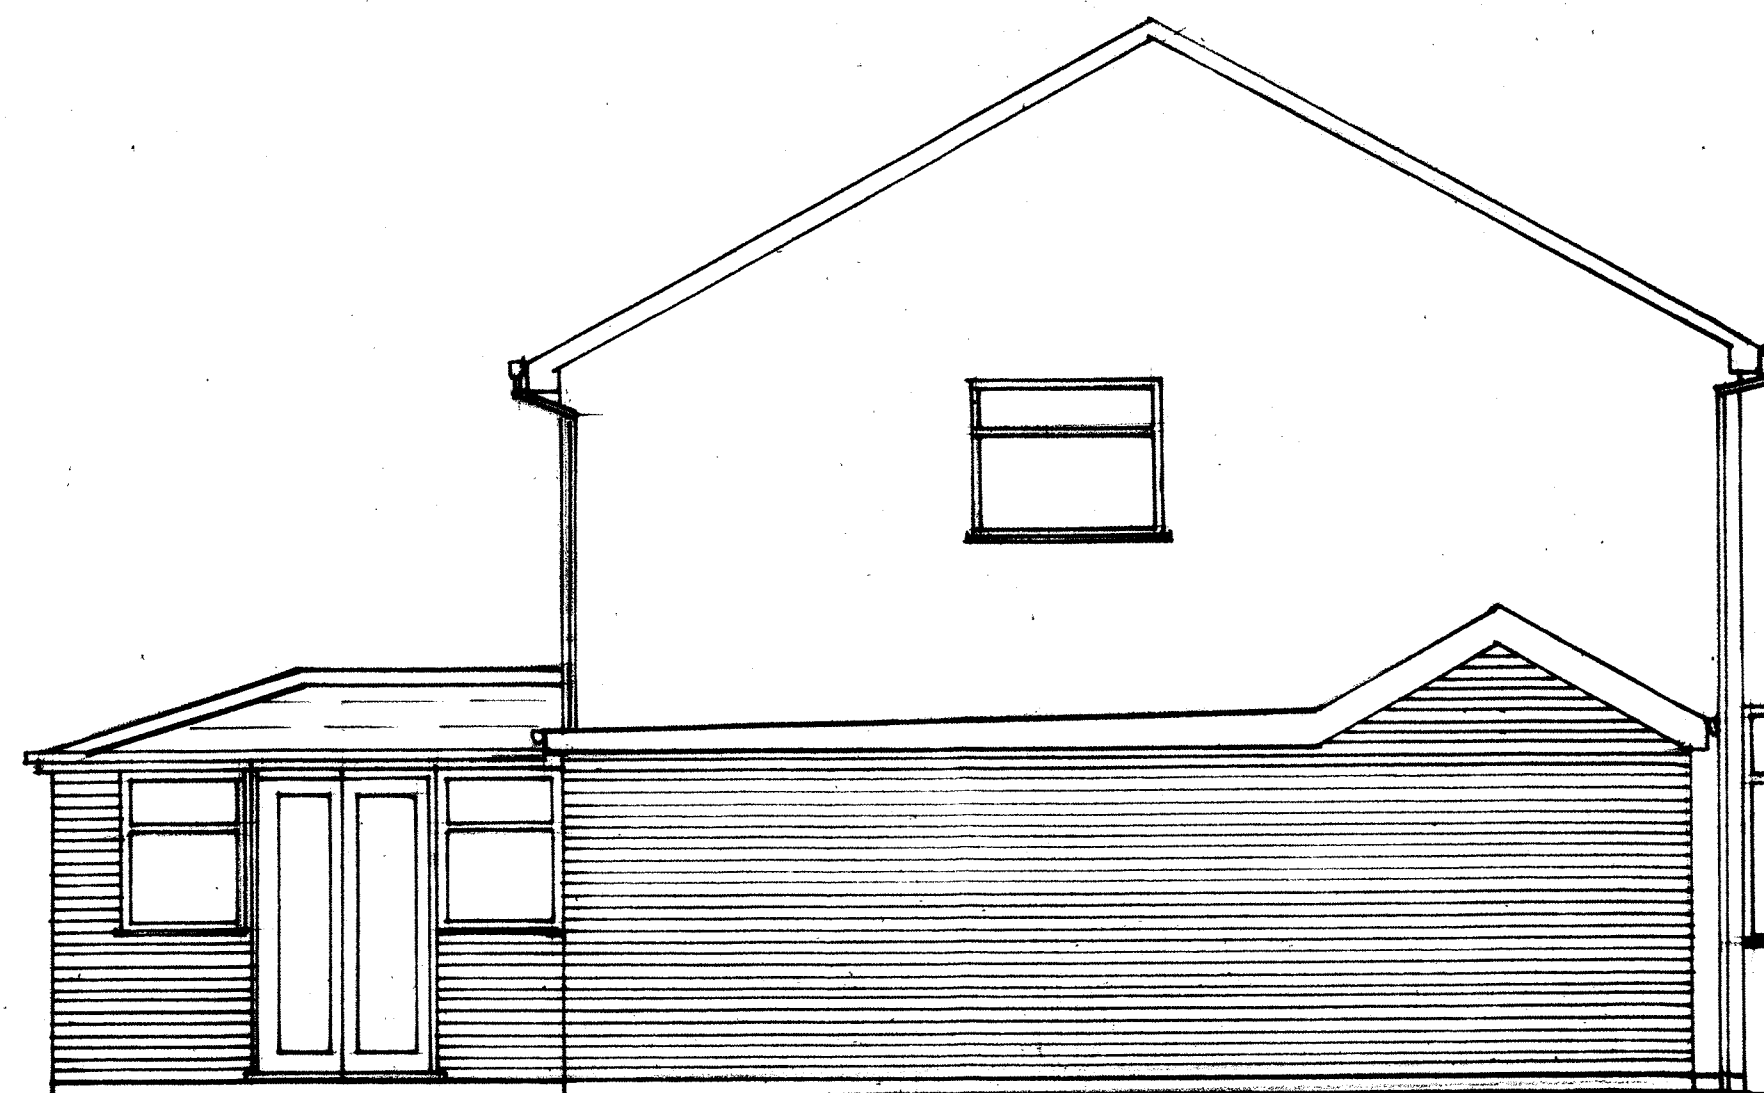

proposed side elevation



proposed front elevation