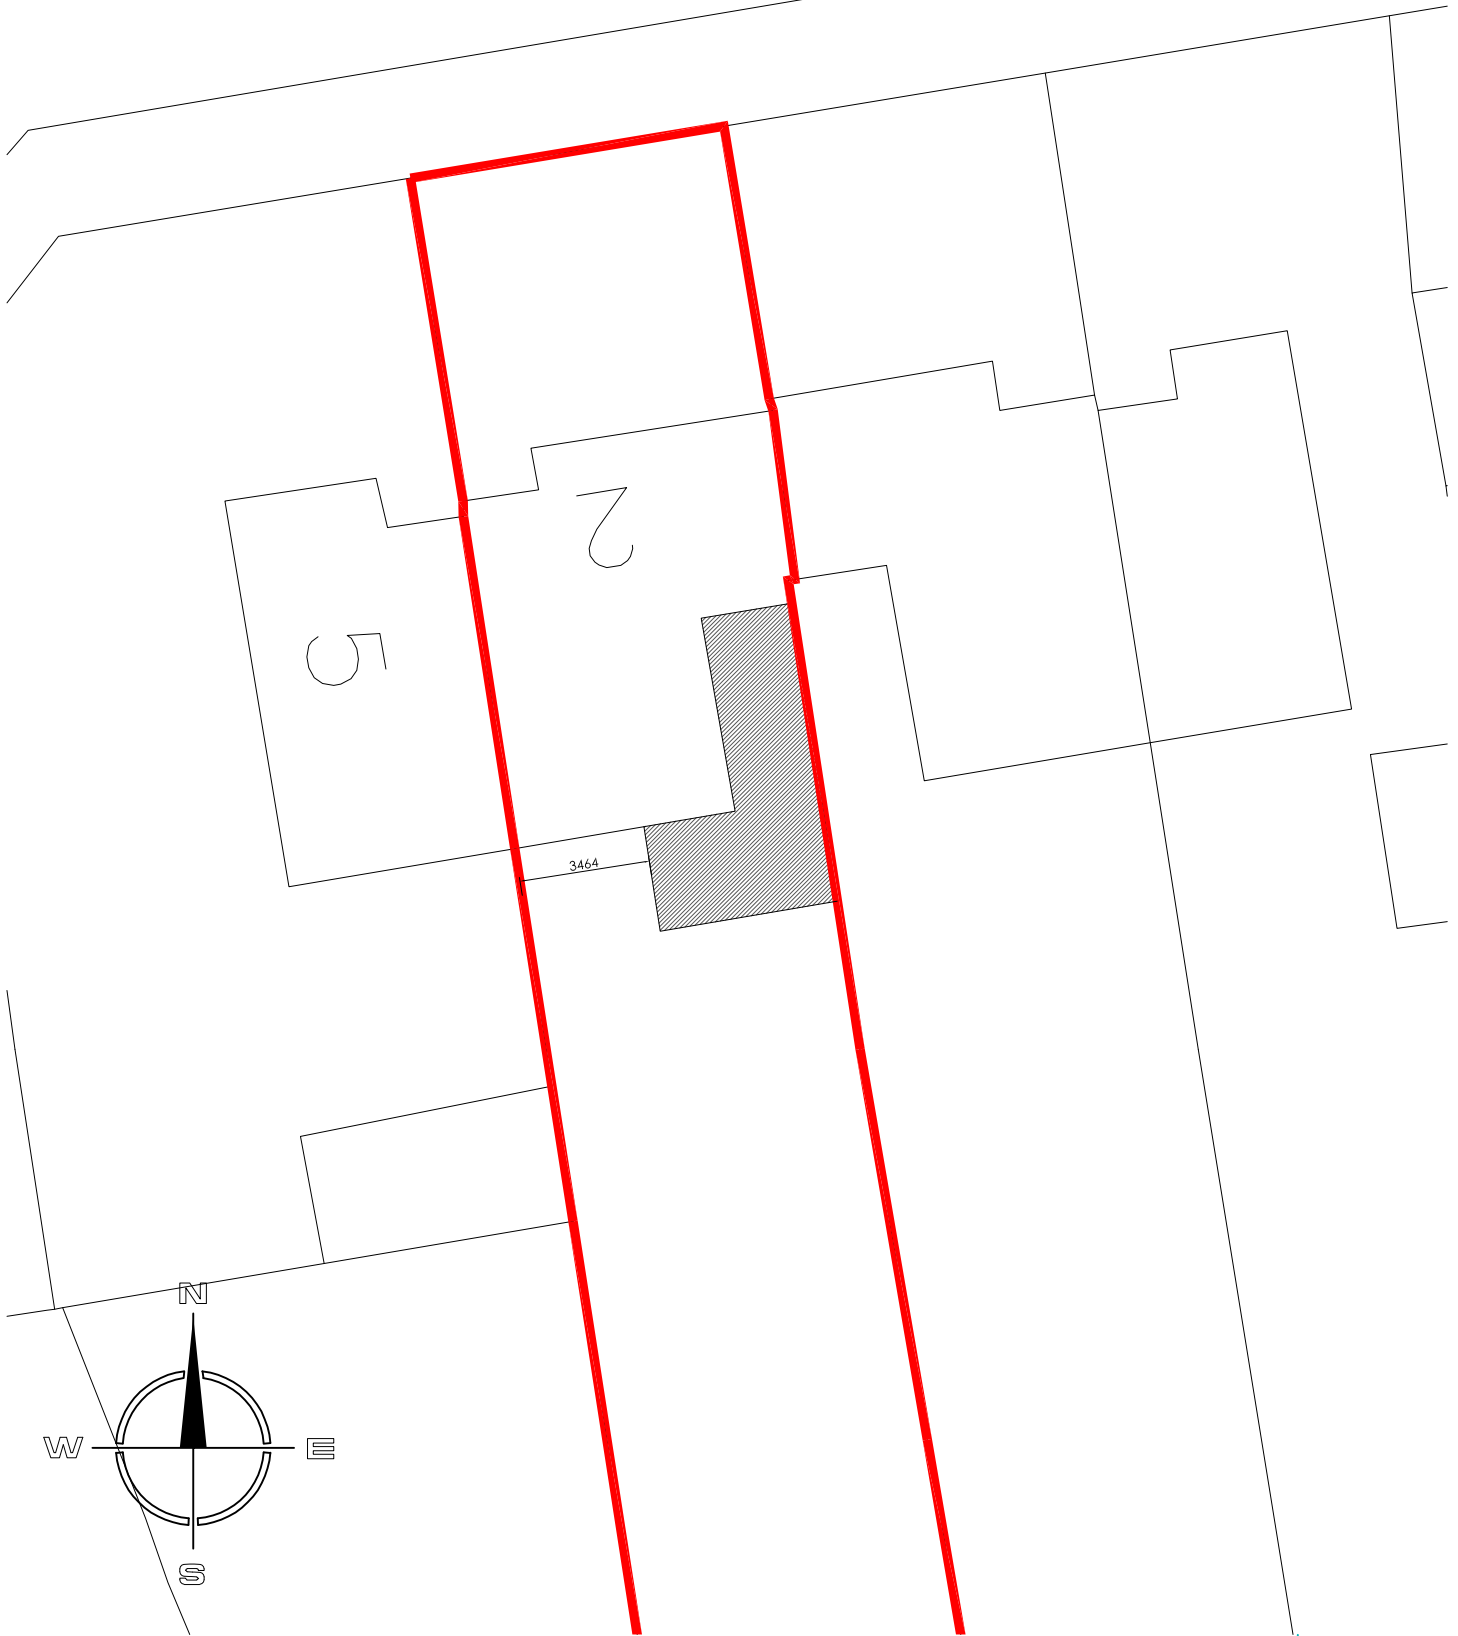


Architects & Development

01782 479644 info@mode-architects.co.uk

Client Mr & Mrs Colclough

Project Side Extension to Open Up in Existing Kitchen at 2 Ash Way

Title Site Block Plan

Status Planning

Drawing No. 21 024 AL (0) 04

Rev

Scale @A4 1:200

Date May '21

Drawn KLB

Checked