





South Elevation

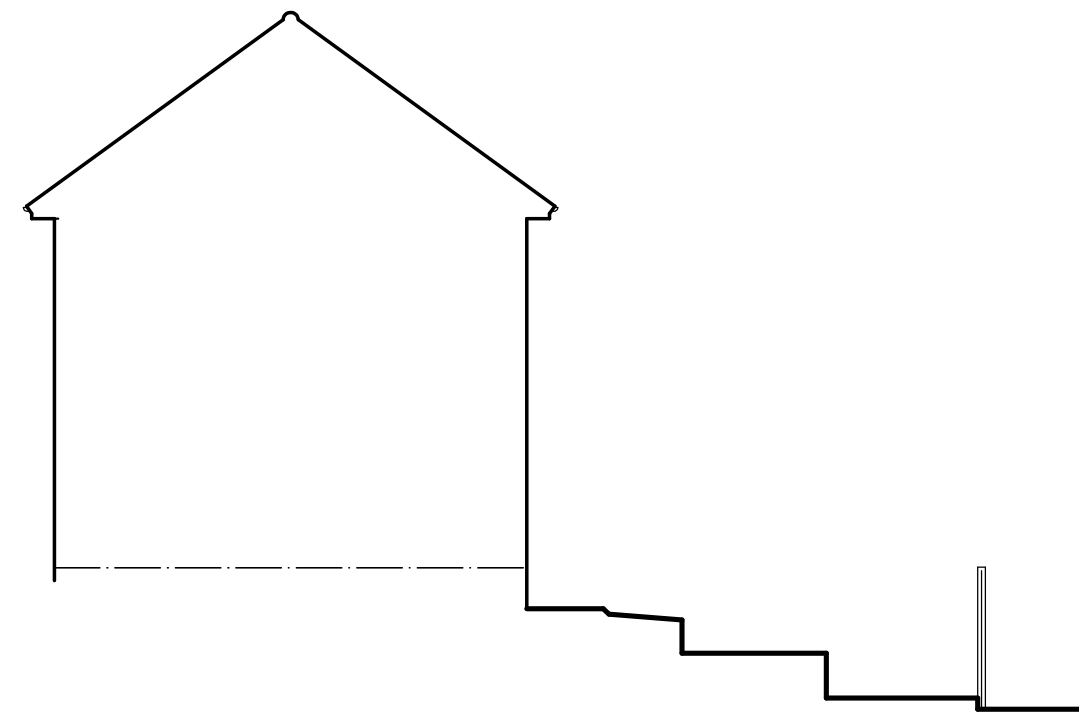


Sectional Elevation A:A

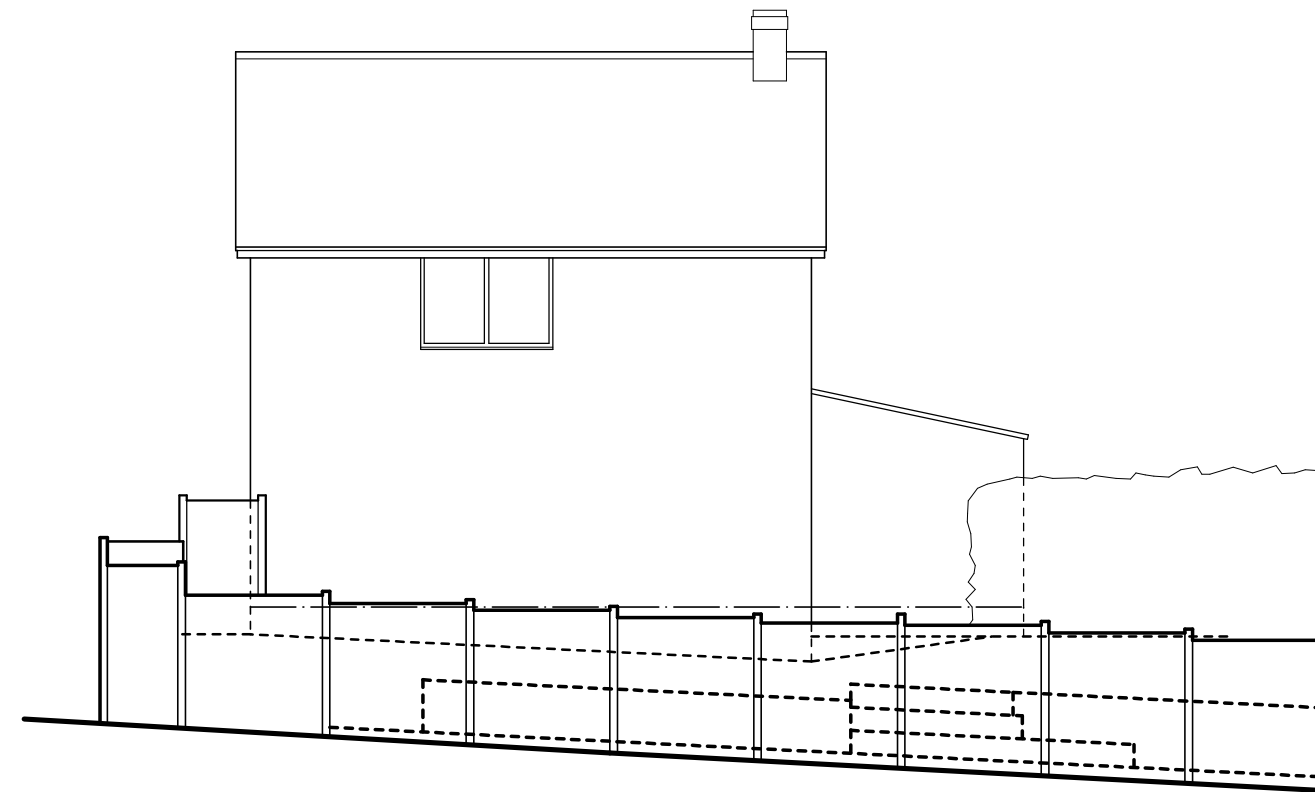


East Elevation



North Elevation

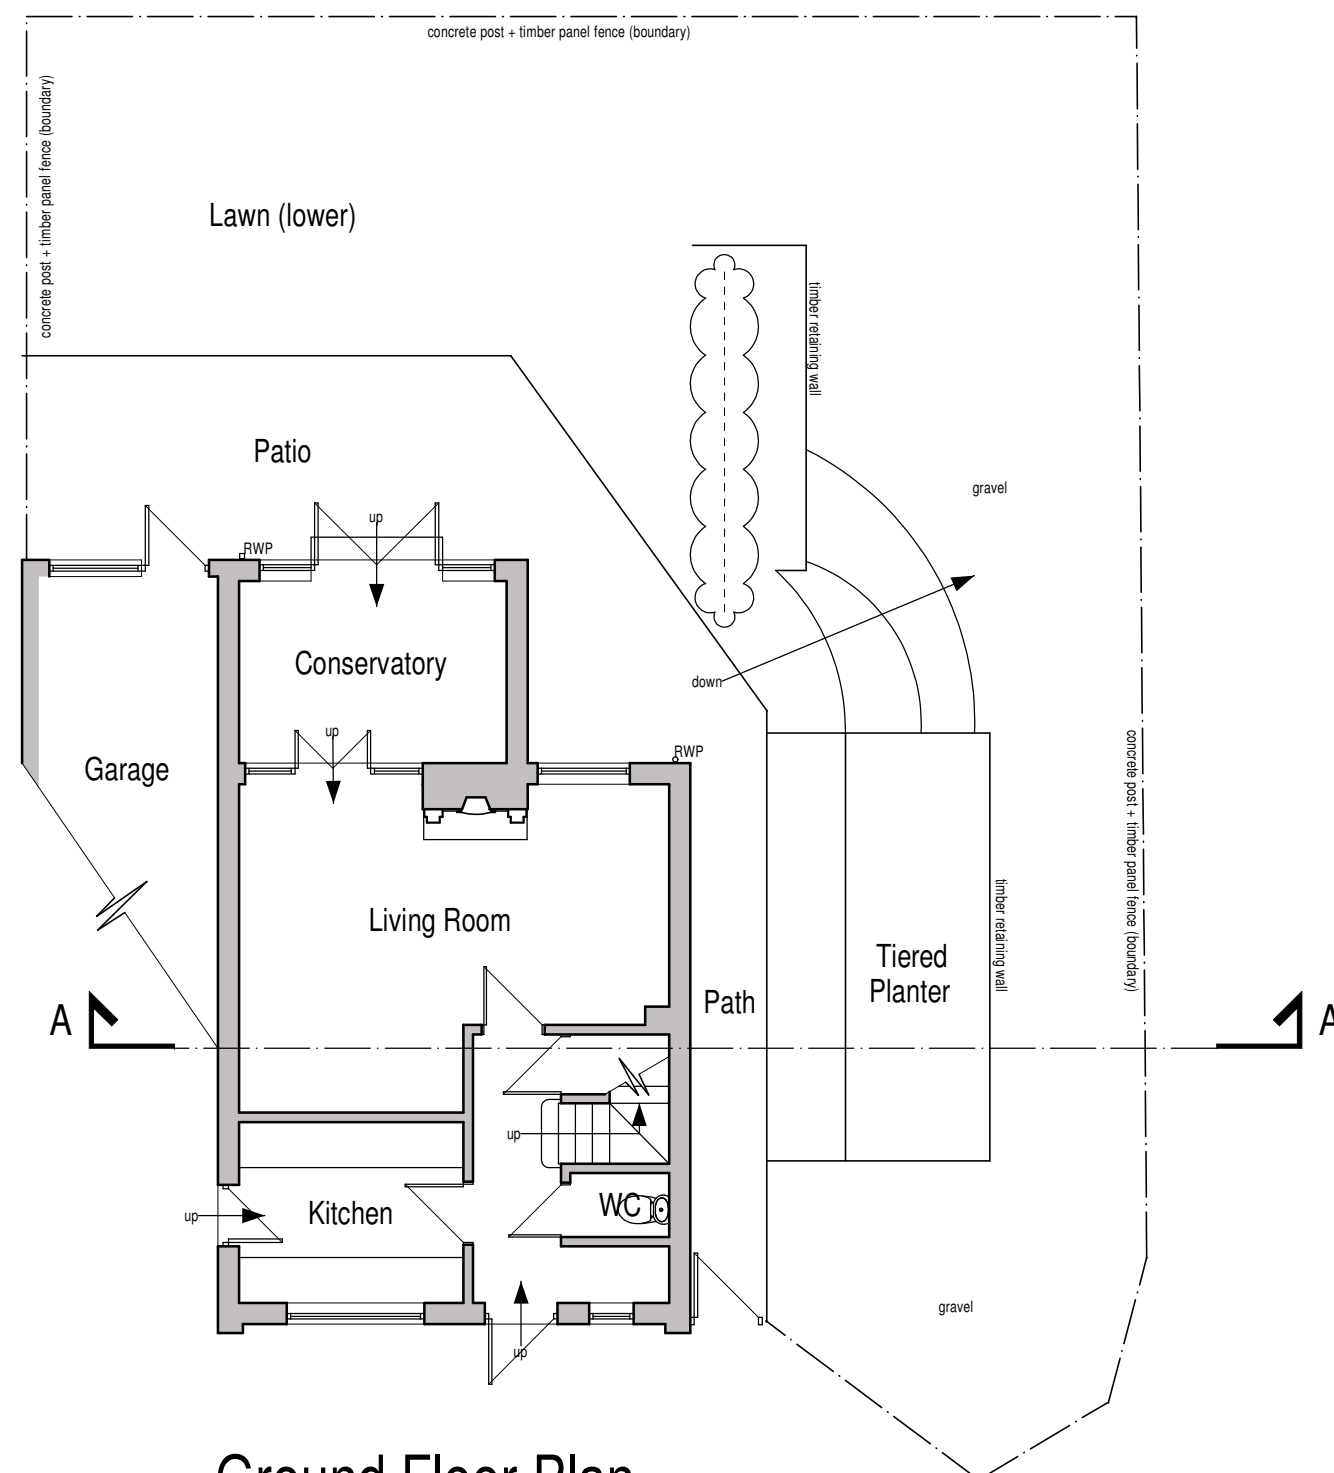

Ground Floor Plan

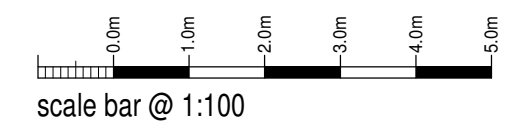

Mr G Martin

Proposed Side Extension at
10 Boucher Road,
Cheddleton, Leek
Staffordshire Moorlands,
ST13 7JH

Existing Conditions
Floor Plan & Elevations

Date	May 2021	Sheet	A2	Scale	1:100
Drp No.	2021-2597-01	Rev.	-	Drawn	NAW



10 Cawdry Buildings, Fountain Street, Leek. ST13 6JP
Telephone: 01538 386002
E-mail: info@sammons ltd.co.uk
Web: www.sammons ltd.co.uk

This drawing is copyright.
All dimensions must be checked prior to commencement.