





South Elevation

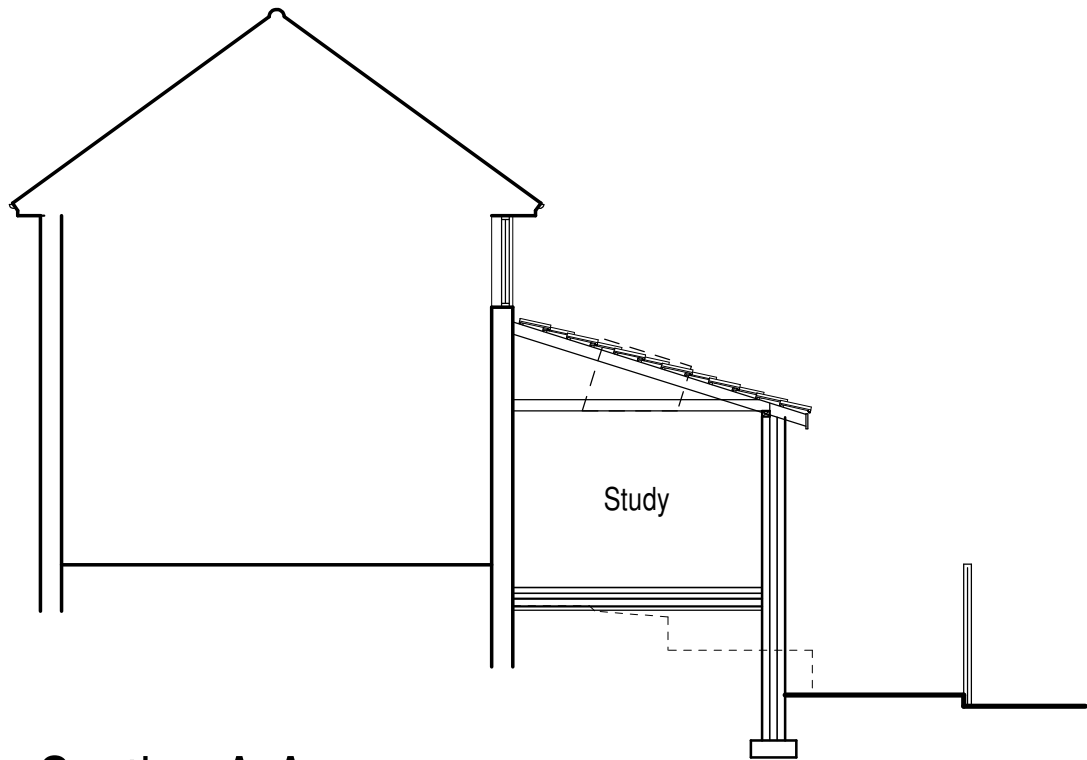


Section A-A

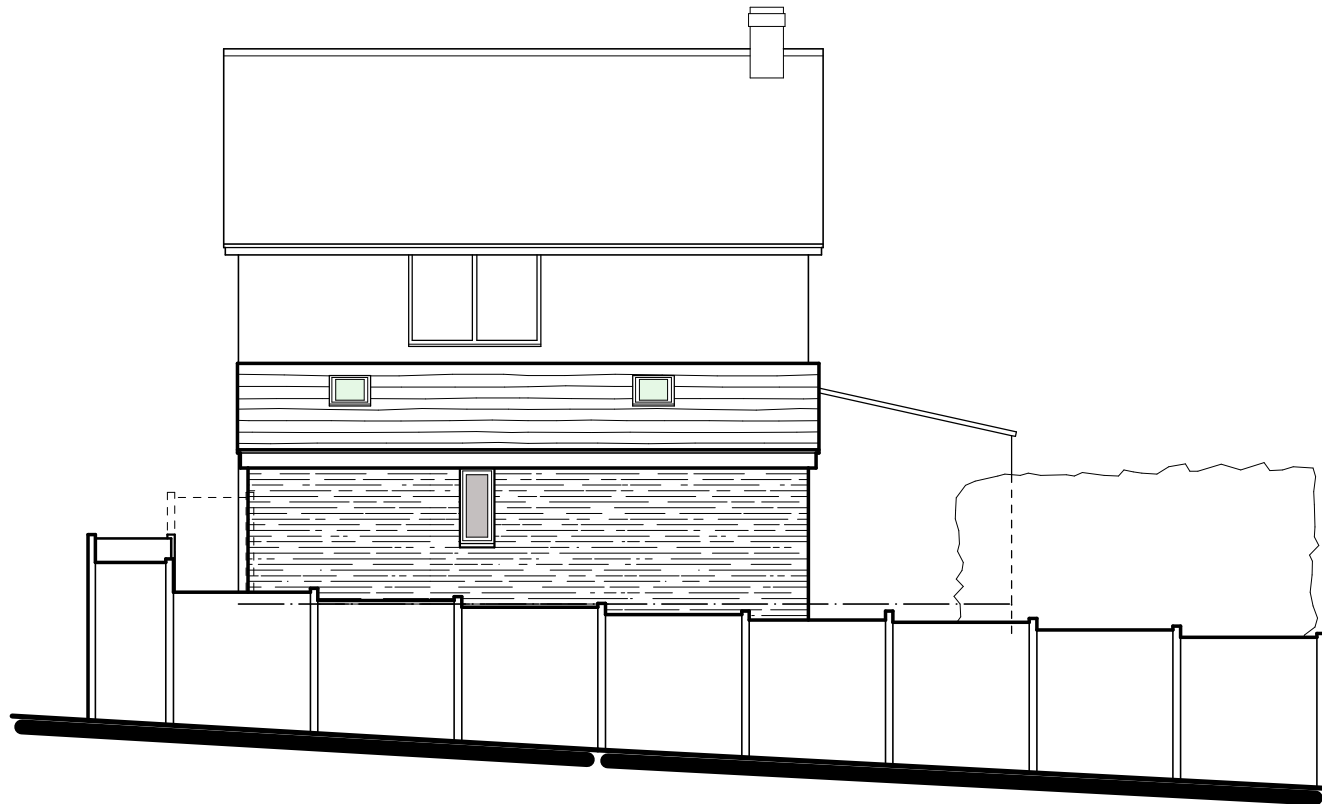

East Elevation




North Elevation

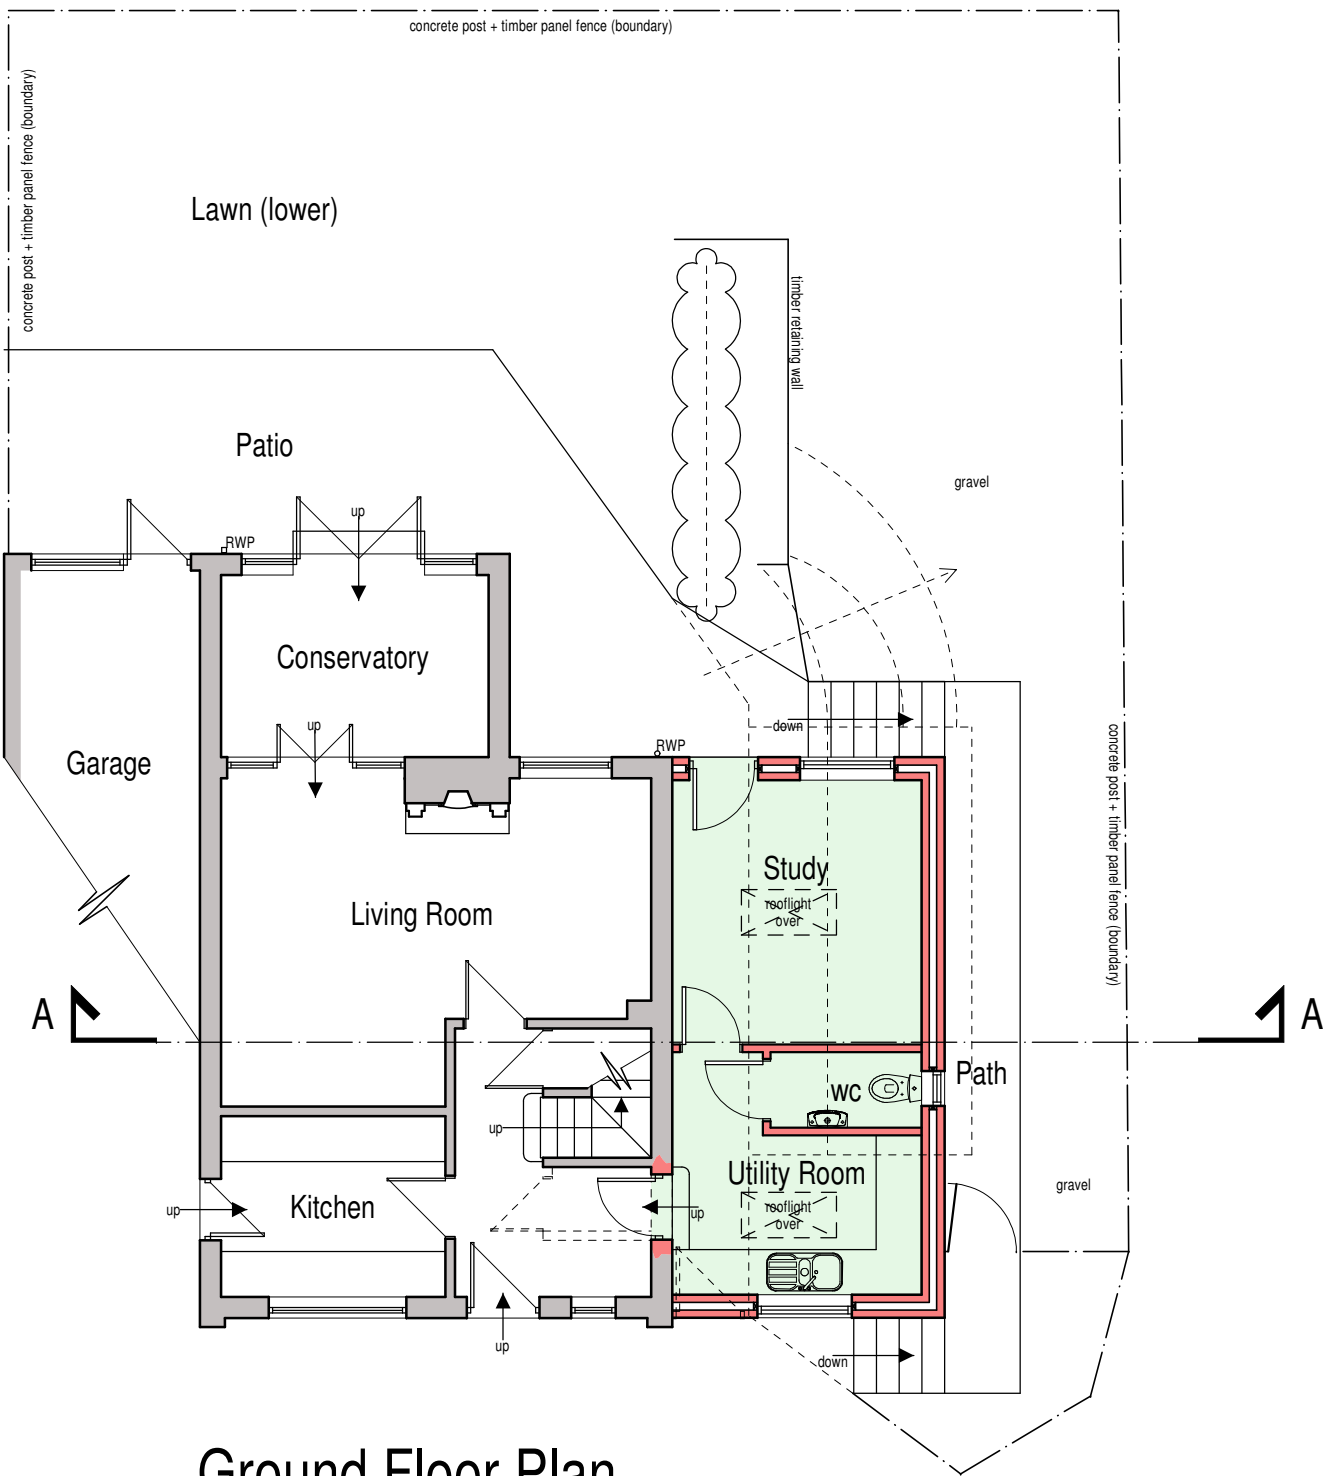

Ground Floor Plan

PLANNING PROPOSAL
 It is proposed to form a single storey lean to extension along the length of the property as indicated to accommodate a utility room, wc and home office/study. The existing garden shall be updated as shown once the extension is built including steps where necessary. Materials are to match those of the existing dwelling, i.e. facing brick walls, concrete interlocking rooftiles, black plastic rainwater goods and white upvc windows and doors. 2 velux rooflights shall be incorporated into the roofslope.

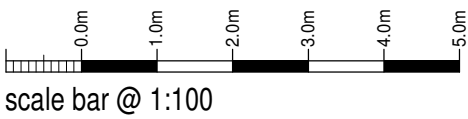

Mr G Martin
 Proposed Side Extension at
 10 Boucher Road,
 Cheddleton, Leek
 Staffordshire Moorlands,
 ST13 7JH

Planning Proposal

Floor Plan & Elevations

Date	Sheet	Scale
May 2021	A2	1:100
Drp No.	Rev.	Drawn
2021-2597-02	B	RG

A - 26/05/2021 - PLAN UPDATED FOR PLANNING SUBMISSION

B - 28/05/2021 - PRESENTATION ALTERED




10 Cawdry Buildings, Fountain Street, Leek. ST13 6JP
 Telephone: 01538 386002
 E-mail: info@sammonsltd.co.uk
 Web: www.sammonsltd.co.uk