
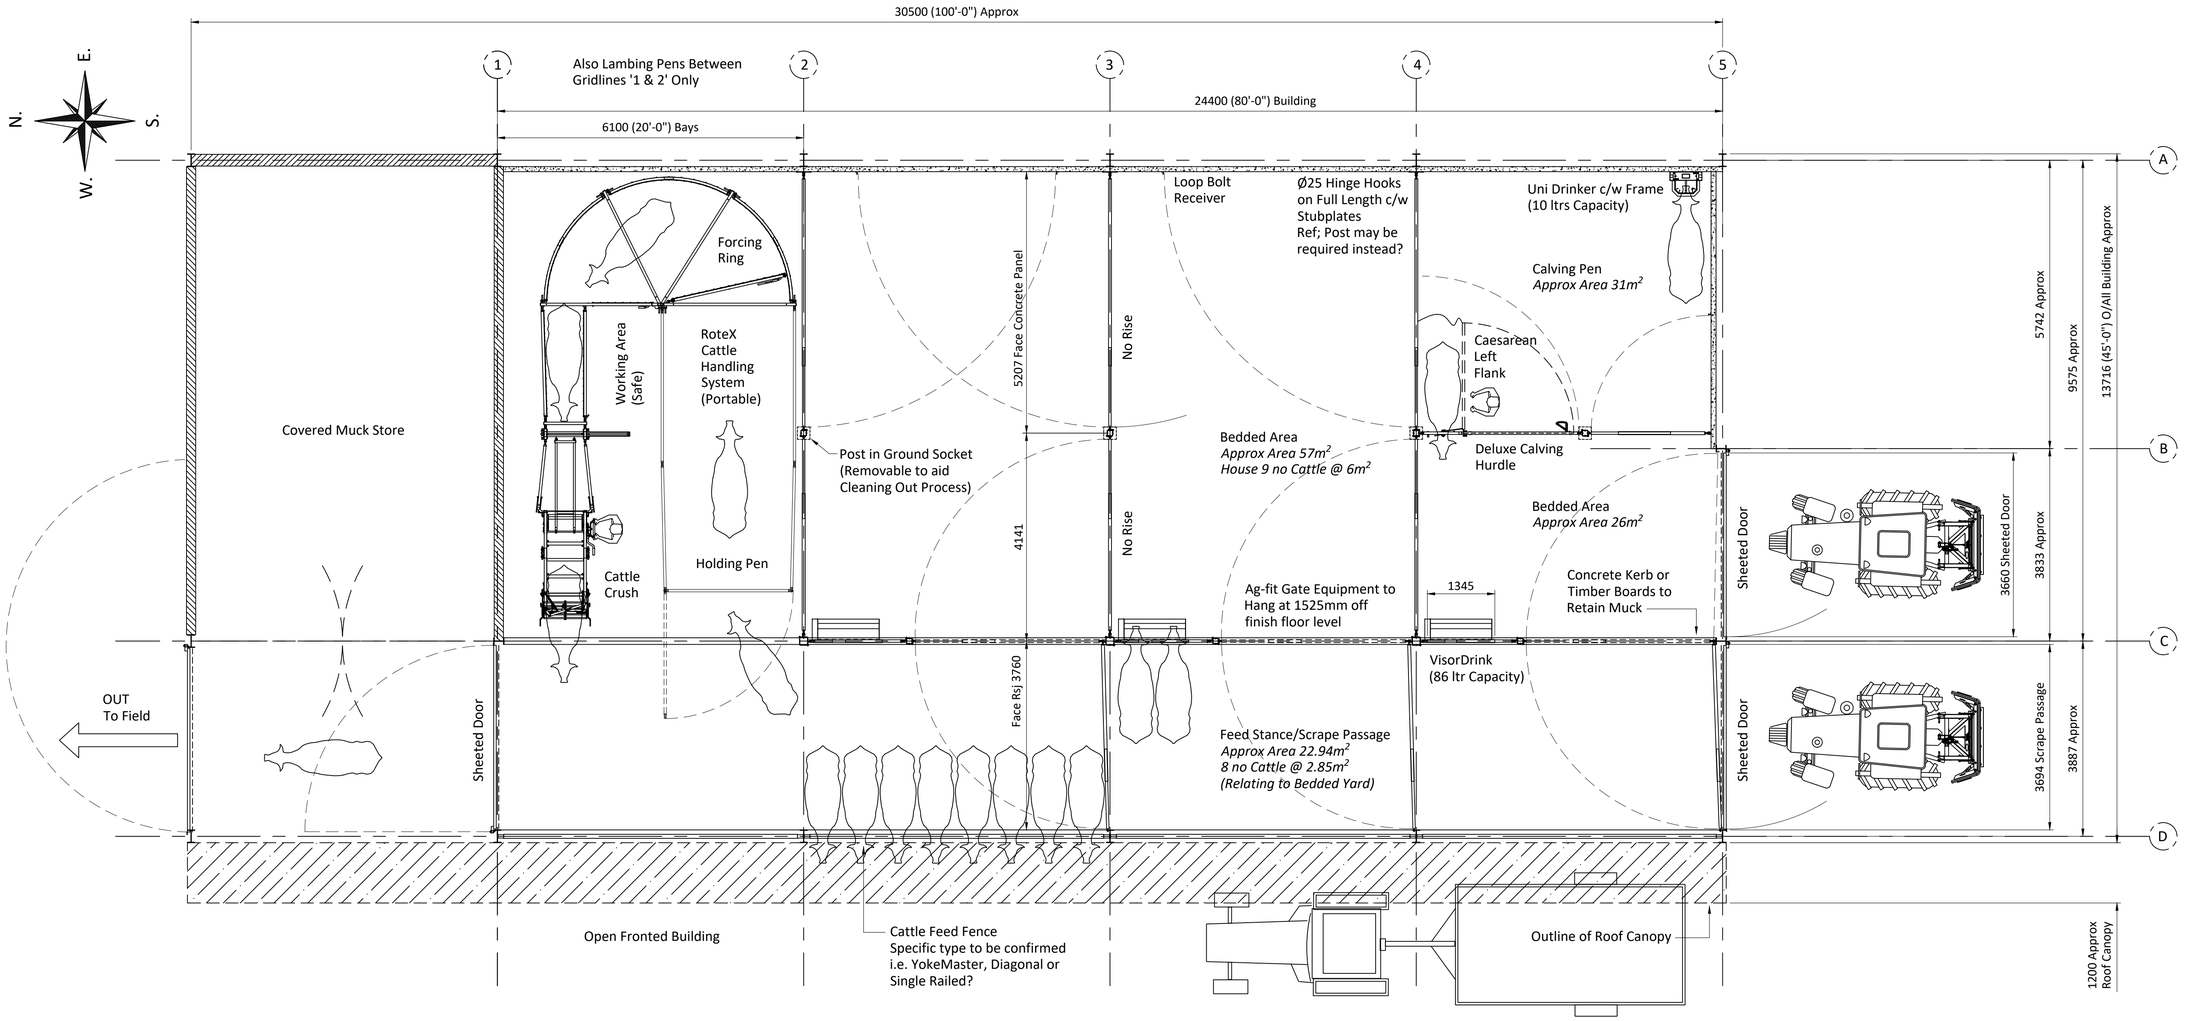


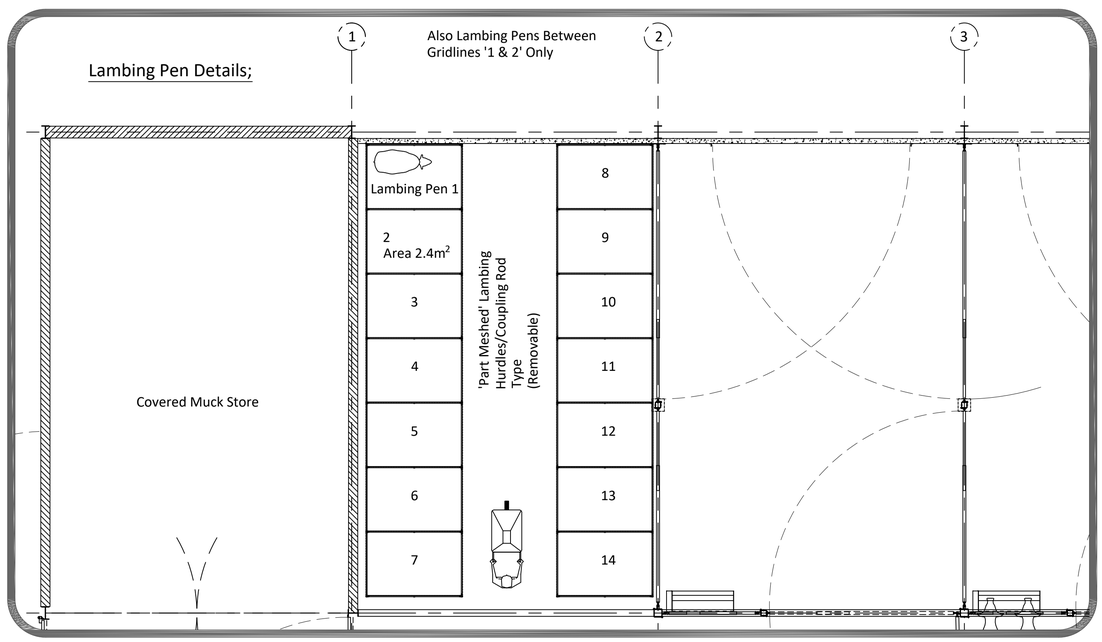

B	JB	19.05.2021	General Revisions
A	JB	19.04.2021	Added Cattle Handling System (RoteX)
REV	BY	DATE	COMMENTS

REVISION TABLE

DRAWING ISSUE STATUS

For Planning Permission

TITLE Proposed Agricultural Building for Loose Animal Housing
Mr Frank Klucznik

CLIENT White Chiimneys
Bradshaws Lane
Ipstones Edge, Ipstones
Staffordshire
ST10 2LR

IAE
Mossfield road
Adderley Green, Longton,
Stoke on Trent, Staffs. ST3 5BW
Tel: 01782 339320 Fax: 01782 339321
www.iae.co.uk

THE INFORMATION CONTAINED IN THIS DRAWING IS THE PROPERTY OF F.KLUCZNIK & SON LTD, T/A IAE. COPYRIGHT IS RESERVED BY THEM AND THE CONTENT USED ON THE CONDITION THAT IT IS NOT COPIED, REPRODUCED, RETAINED OR DISCLOSED TO ANY UNAUTHORISED PERSON EITHER WHOLLY OR IN PART WITHOUT THE CONSENT IN WRITING OF F.KLUCZNIK & SON LTD, T/A IAE.

DO NOT SCALE DRAWING - IF IN DOUBT ASK!

SCALE NTS		A1	
ORDER No.	DRAWN. JB		DATE 14.04.2021
DRG No. 024671-03			REV. B