
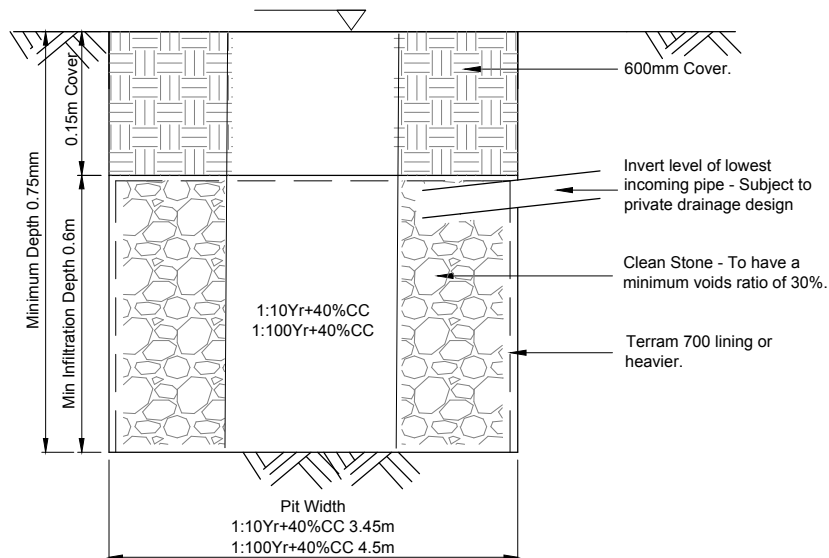


IF IN DOUBT - ASK

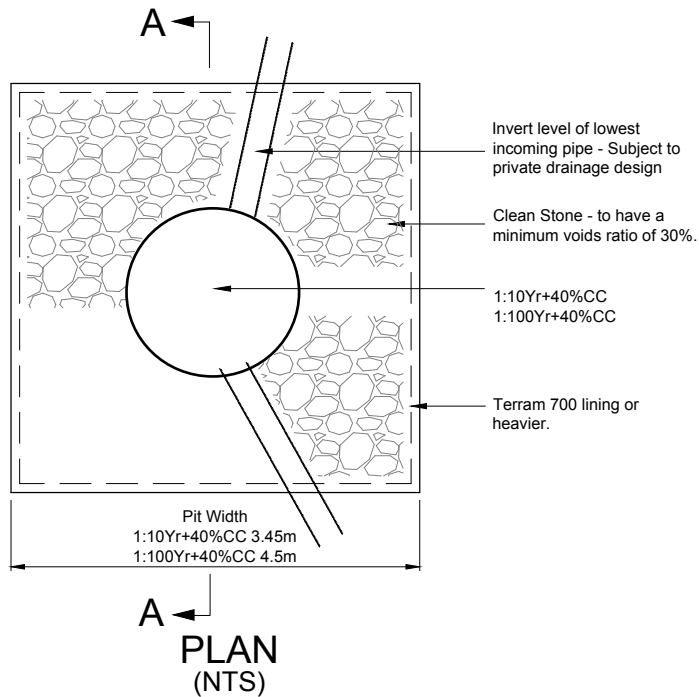

SECTION A-A
TYPICAL SOAKAWAY DETAIL
(NTS)

DRAWING FILE LOCATION:-

				Proposed detached dwelling on land adjacent to The Old Vicarage, Dimble Lane, Alton ST10 4BL		
				Soakaway Details		
Rev	REVISION	By	Date			
				Job No. 6449	Drawing No. 01-01	Revision. -
				Scale NTS	Date	April 2021
				Drawn By	Designed By	Checked By
				Cb	-	-