


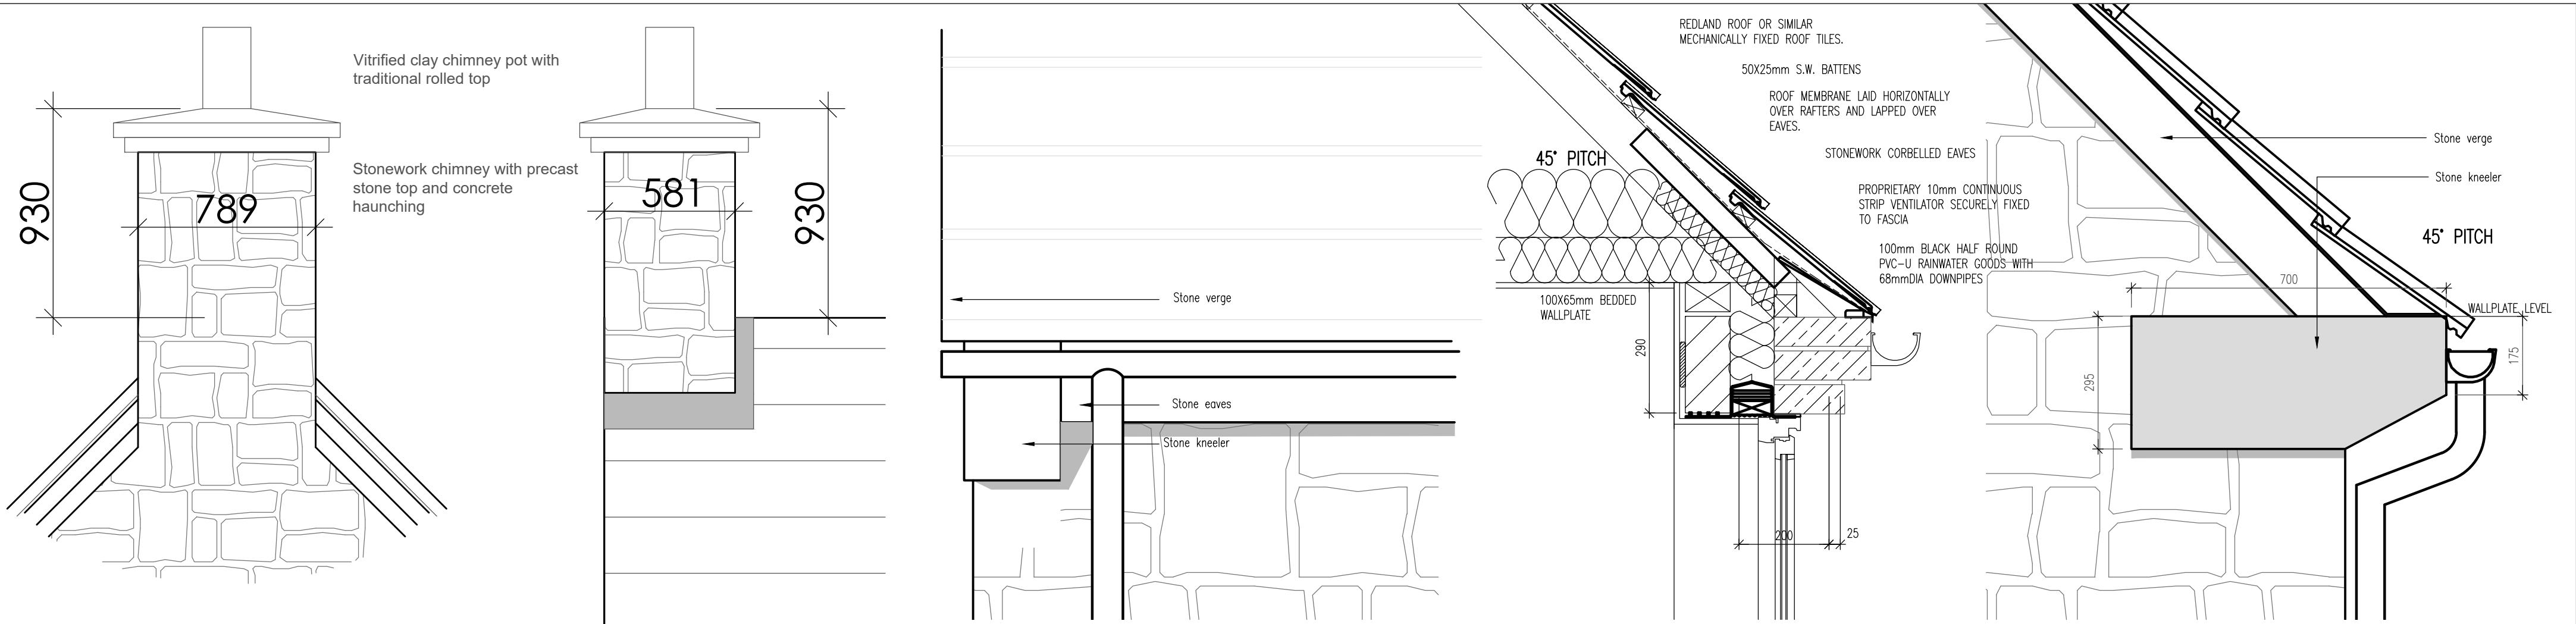


CHIMNEY DETAIL A


EAVES DETAIL B

SECTION


VERGE DETAIL C

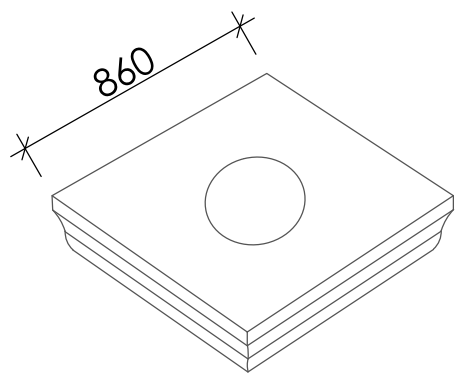

CHIMNEY COPING DETAIL

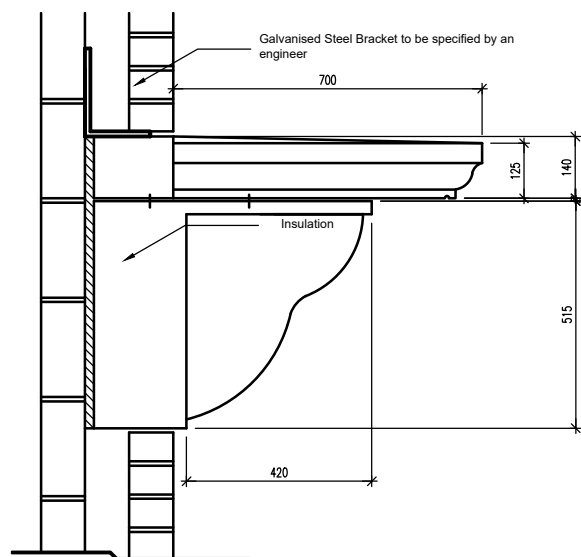

Side Elevation

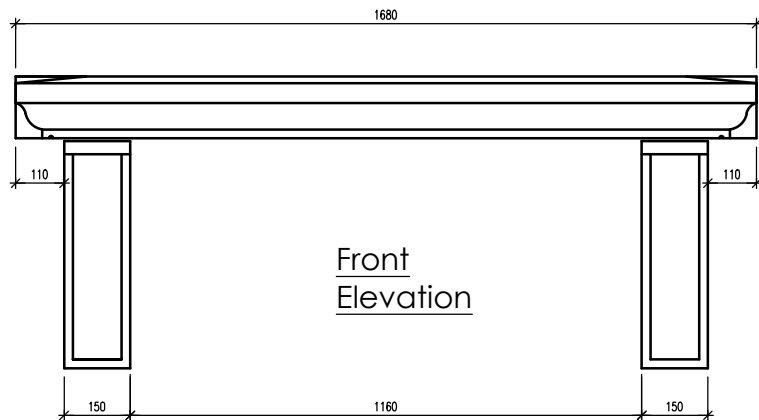


CAST STONE CANOPY


CANOPY AND CANTILEVER BRACKETS SUPPLIED AS SEPARATE PIECES. ALL COMPONENTS TO BE LOCATED USING STAINLESS STEEL DOWELS AND RESIN

NOTE: BRACKETS BRIDGE THE CAVITY SO AN INSULATING PRODUCT AS SPECIFIED BY ENGINEERS MUST BE UTILISED.

ARCHED WINDOW DETAIL

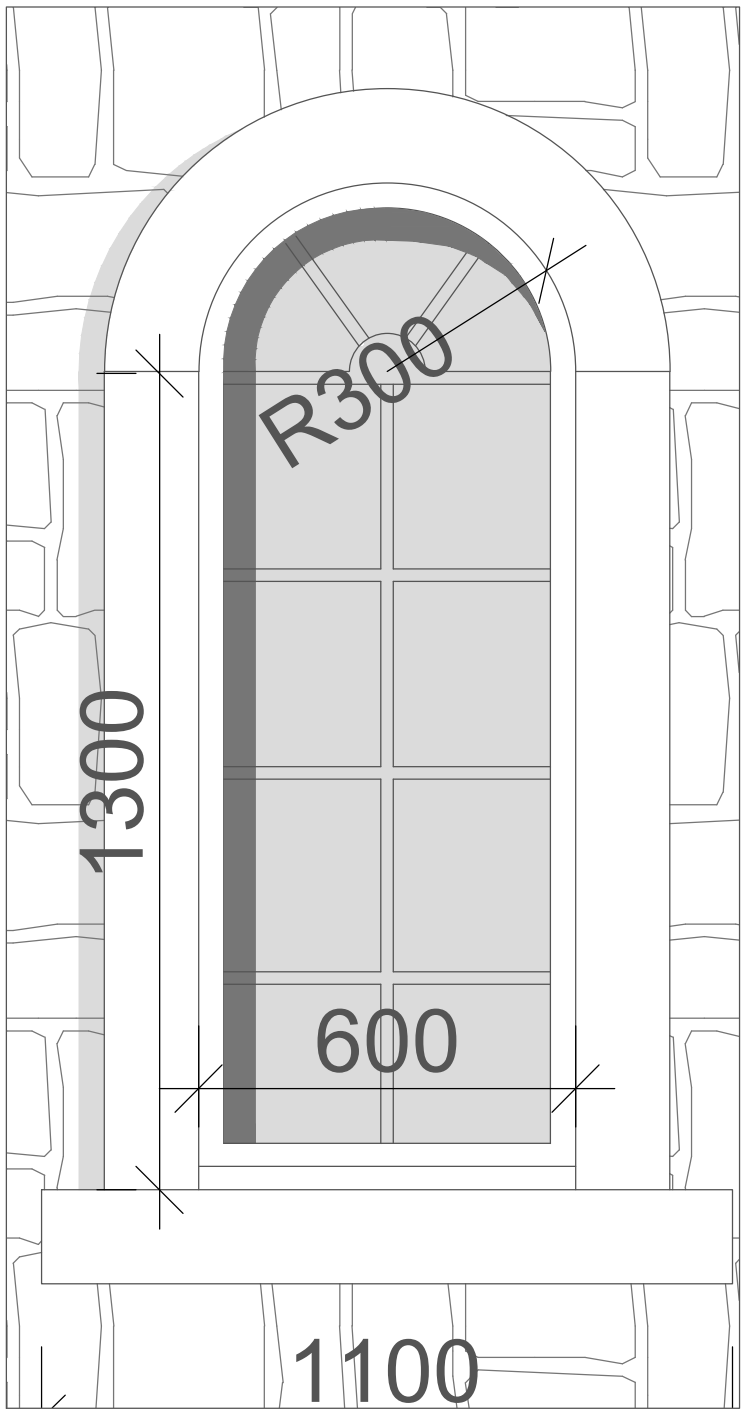

FRONT ENTRANCE CANOPY

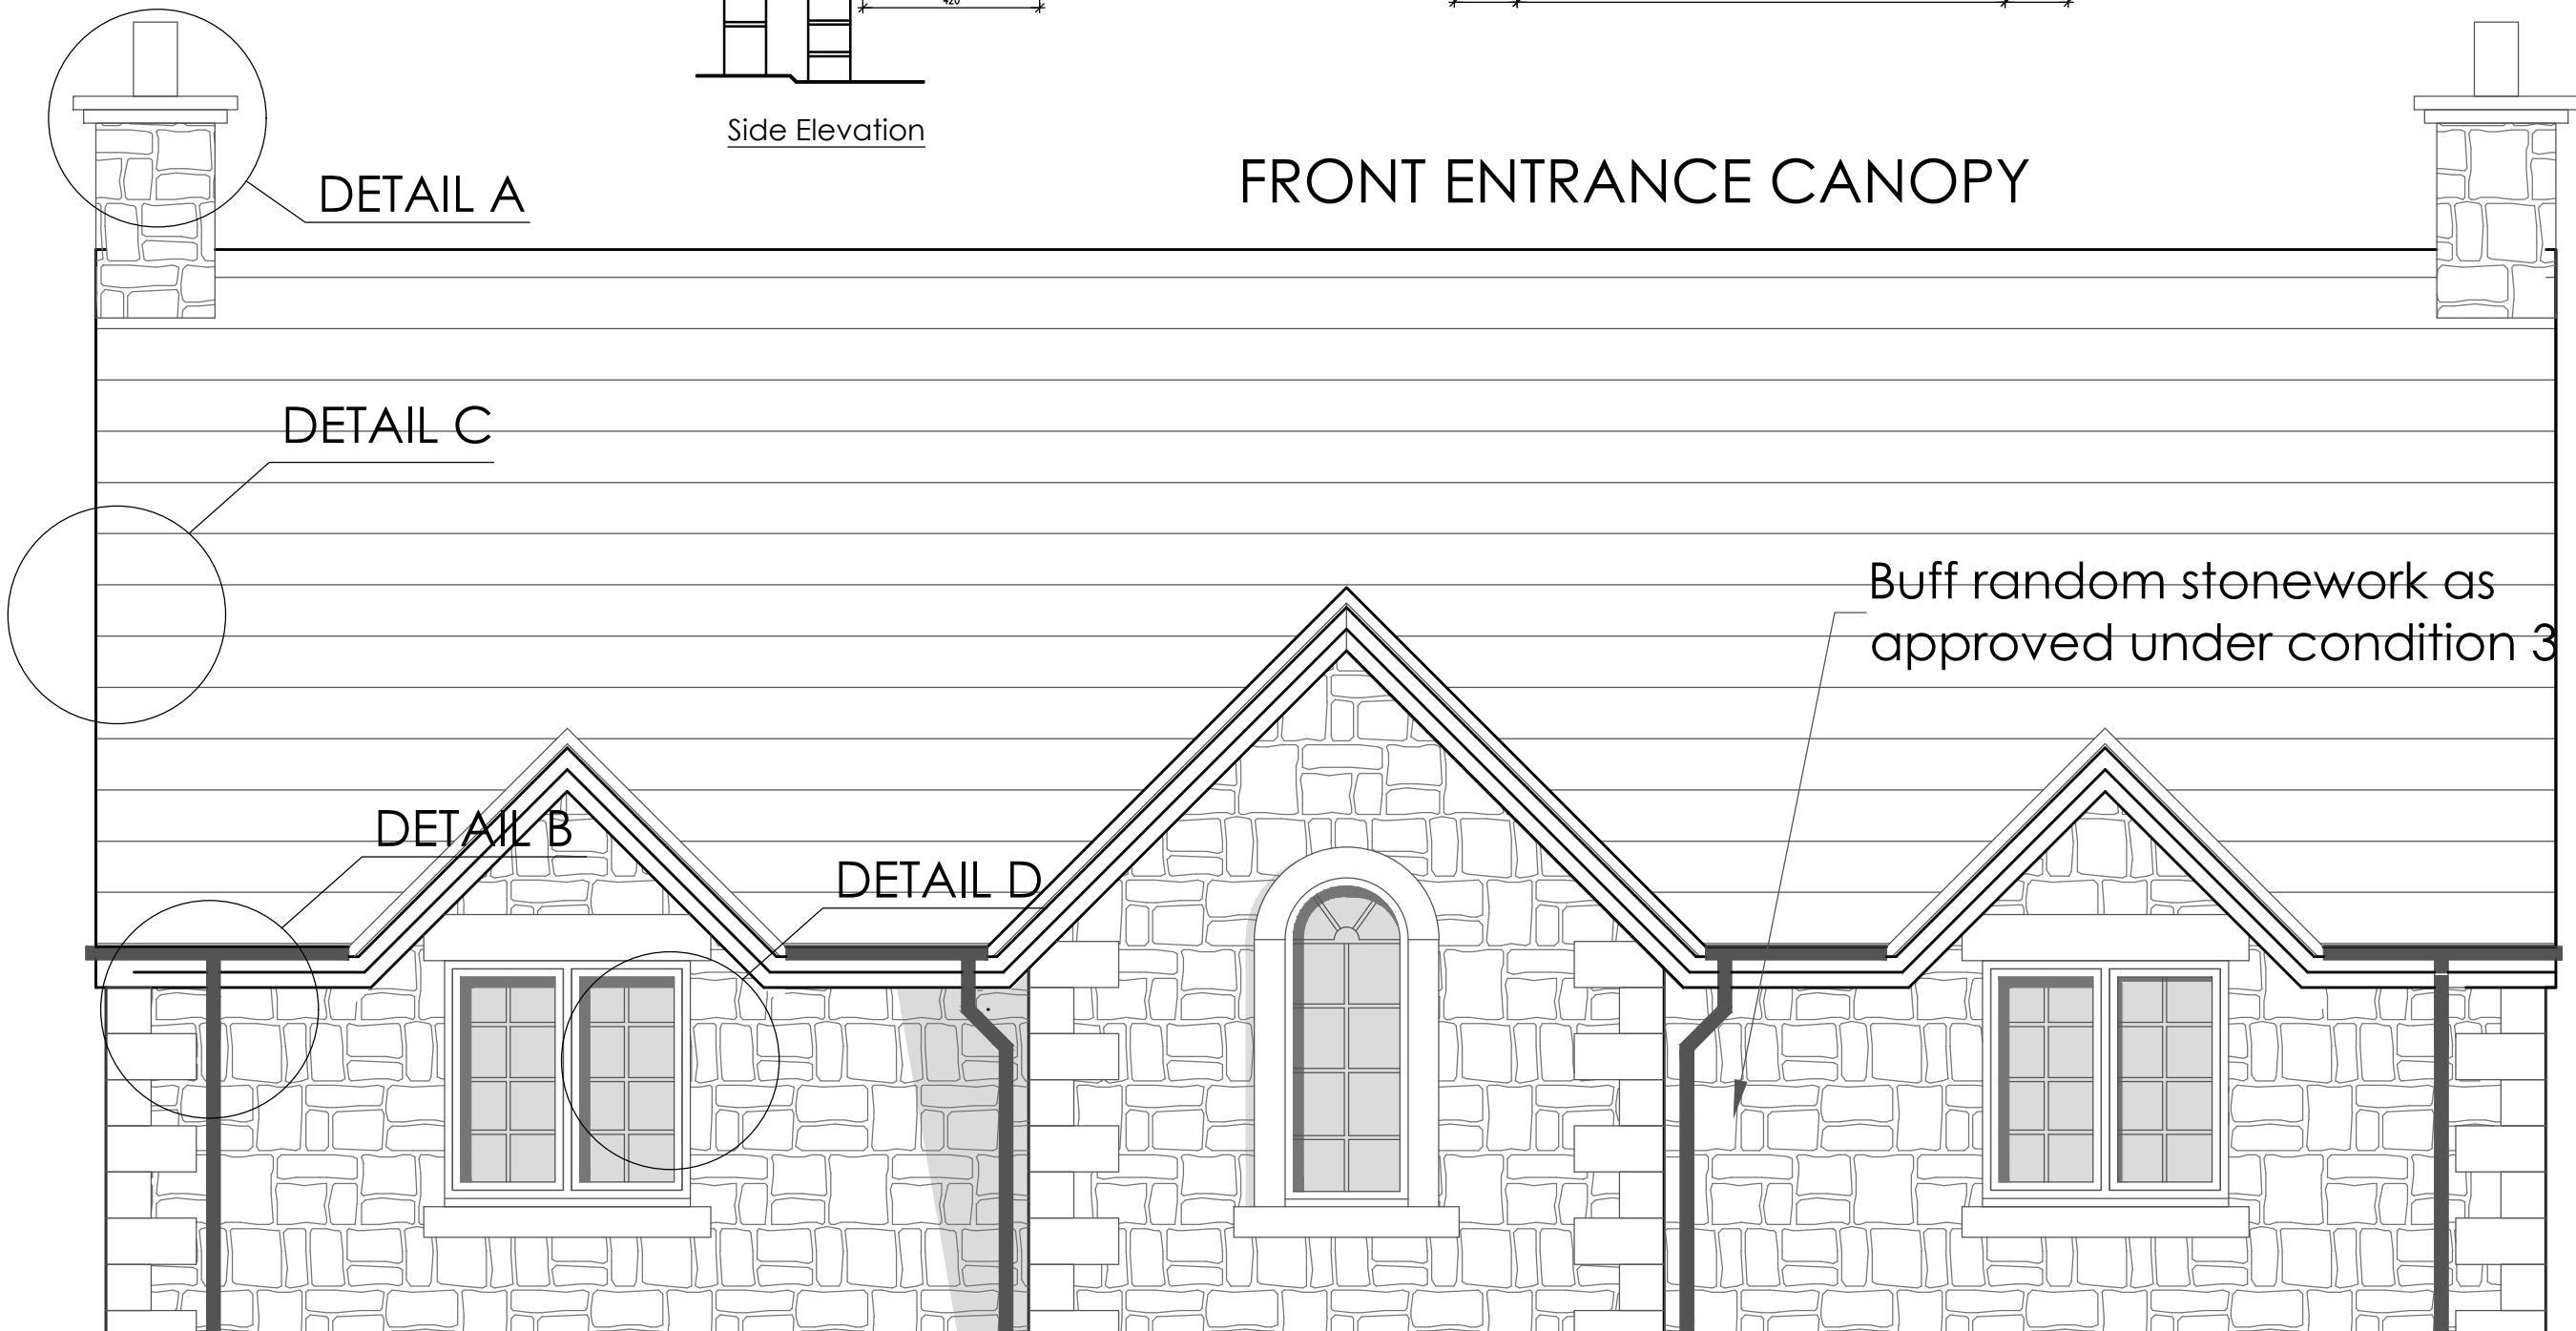

REV:	DESCRIPTION:	NAME:
APPLICANT:		
MR K.Bradshaw		
PROJECT:		
Proposed detached dwelling on land adjacent to The Old Vicarage, Dimble Lane, Alton ST10 4BL		
TITLE:		
PLANNING CONDITION 6.1 DRAWING		
DRAWING No:	REV:	
4680-PD-6.1	-	
DATE:	SCALE:	
April 2021	1:100	