





Typical Window Style - Cottage Bar

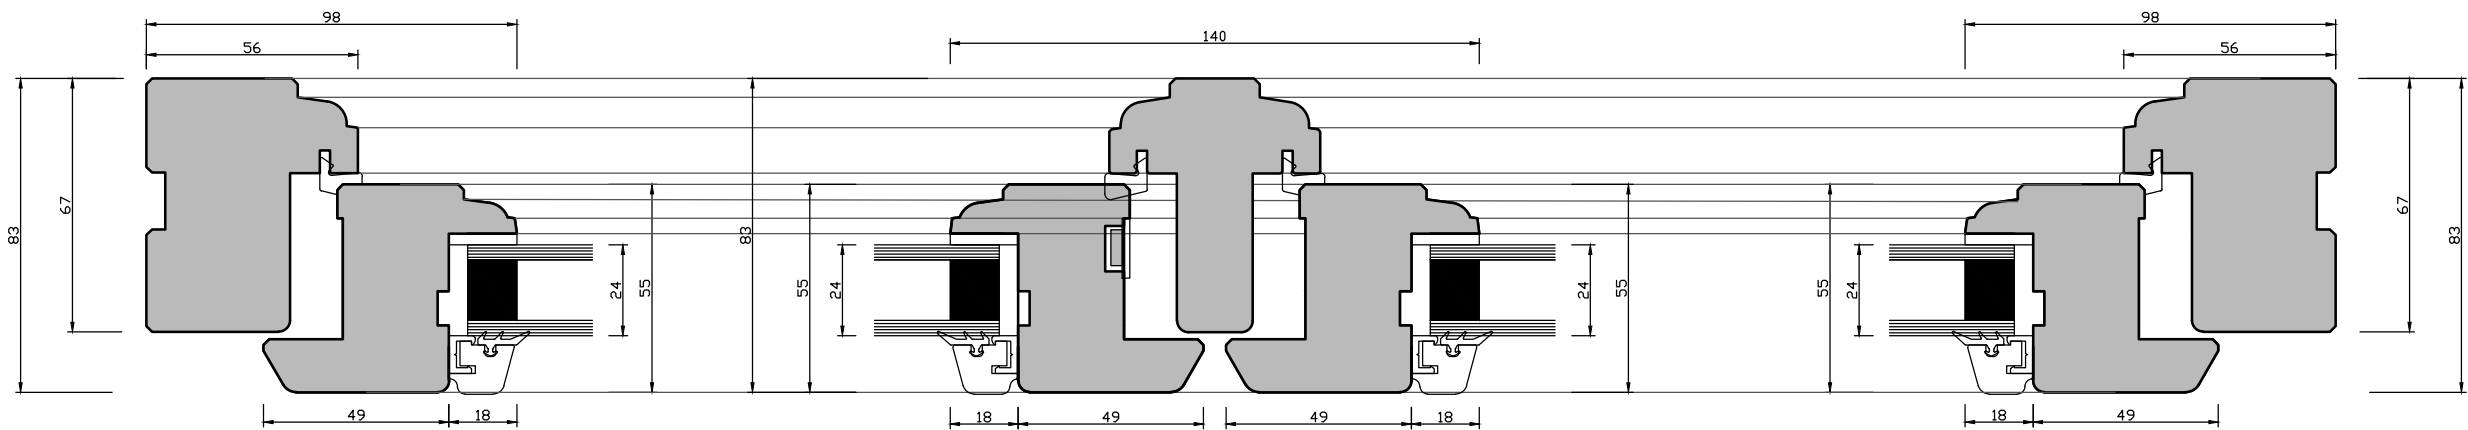


Hardwood Windows - Head, Jamb and Cill - DETAIL D - Colour French Grey
Style as per the window styles shown on the elevation drawings submitted with the application




Conservatory
Hardwood timber conservatory in a natural colour.

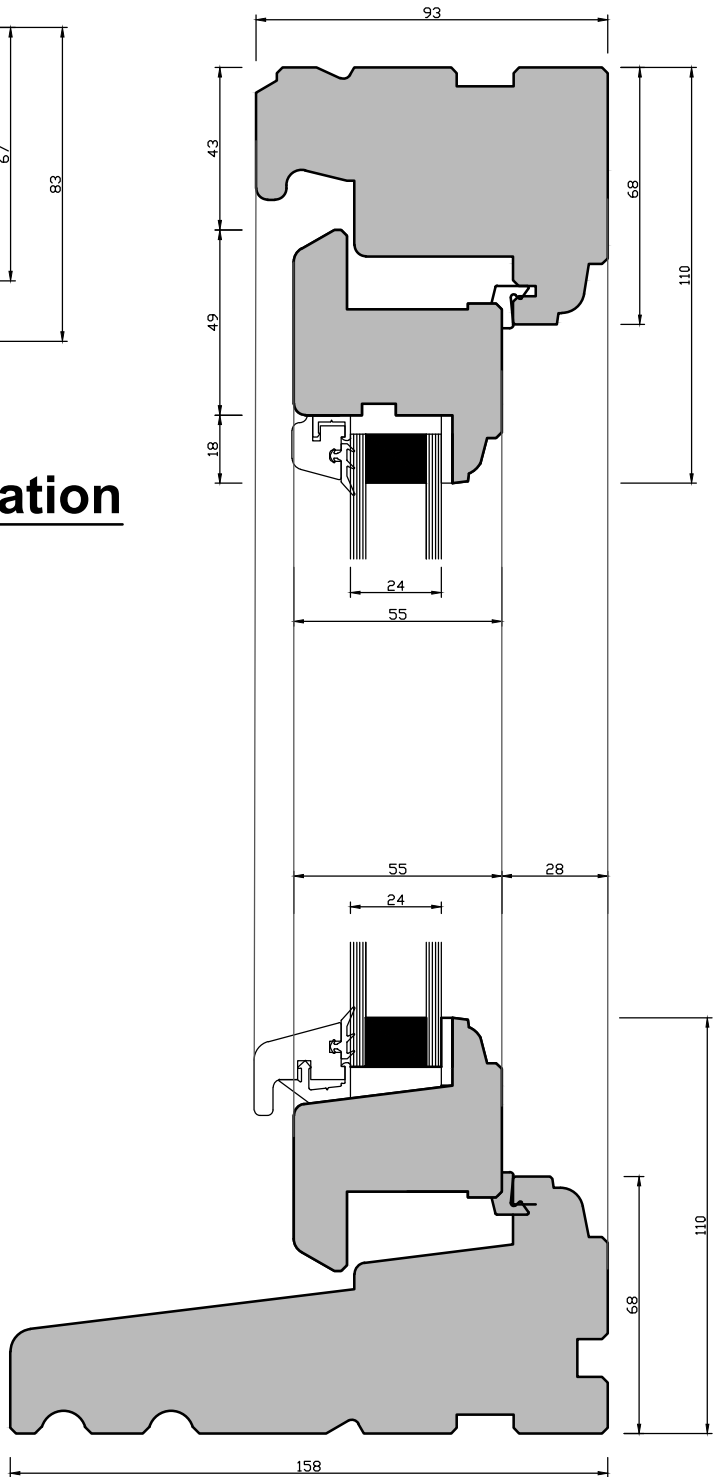


Stonework Details

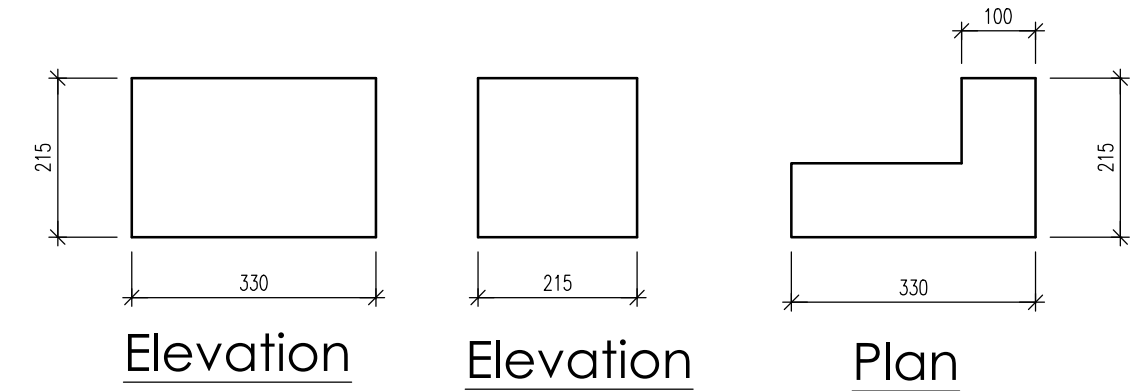


Quions

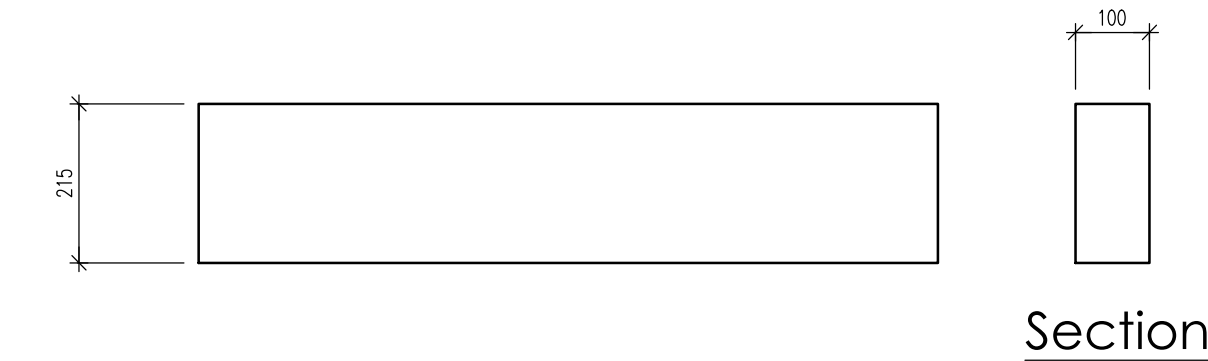


Stone Head

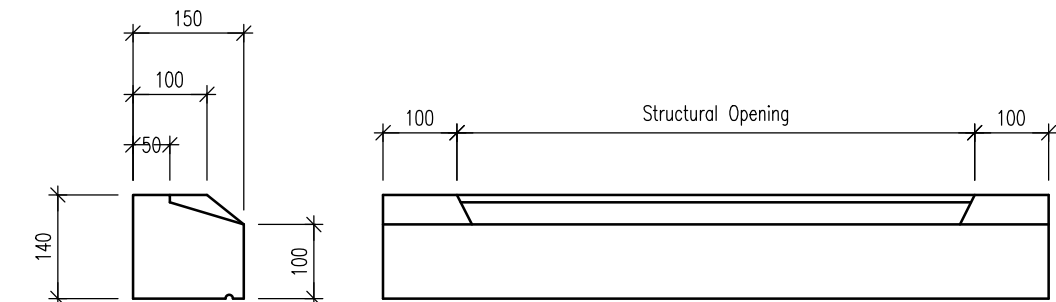


Stone Cills

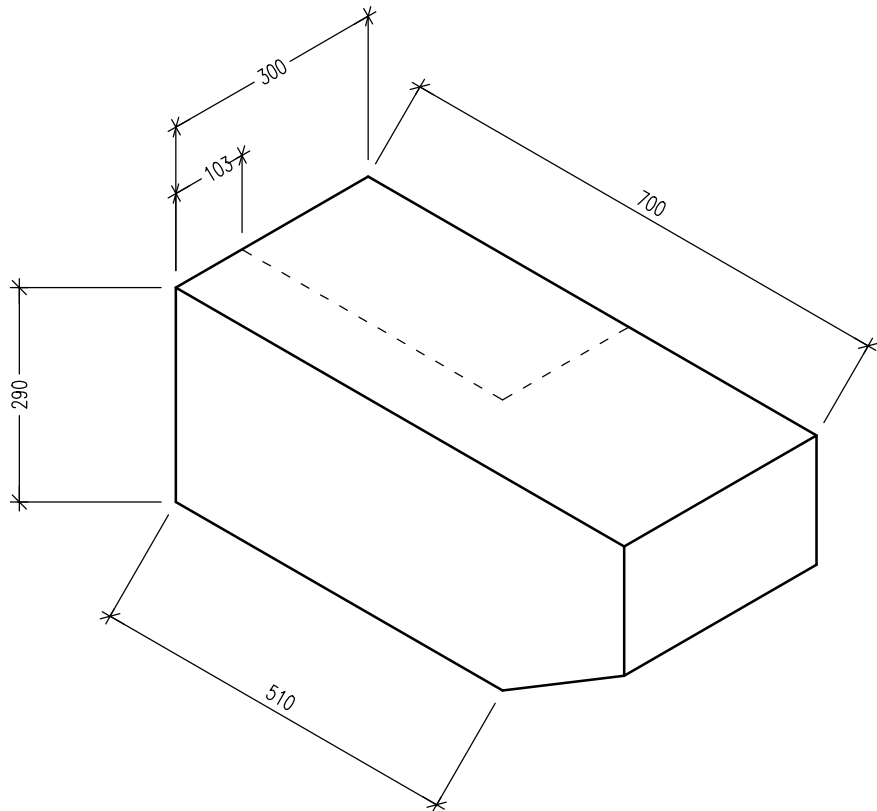

Corbels

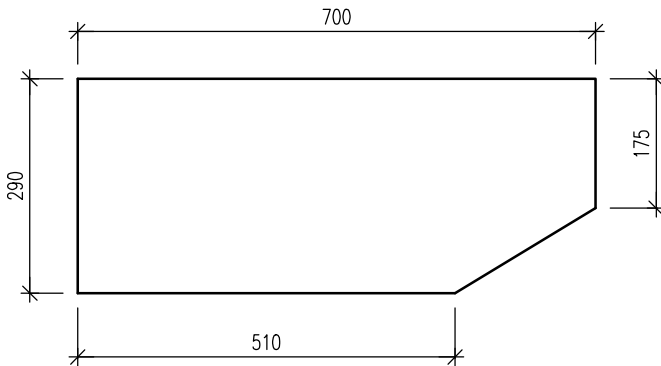

Side View

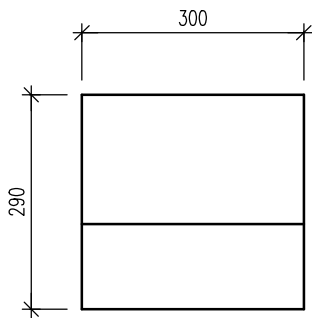

Front View

REV:	DESCRIPTION:	NAME:
APPLICANT:		
MR K.Bradshaw		
PROJECT:		
Proposed detached dwelling on land adjacent to The Old Vicarage, Dimble Lane, Alton ST10 4BL		
TITLE:		
PLANNING CONDITION 6.2 DRAWING		
DRAWING No:	REV:	
4680-PD-6.2	A	
DATE:	SCALE:	
FEB 2021	1:100	