



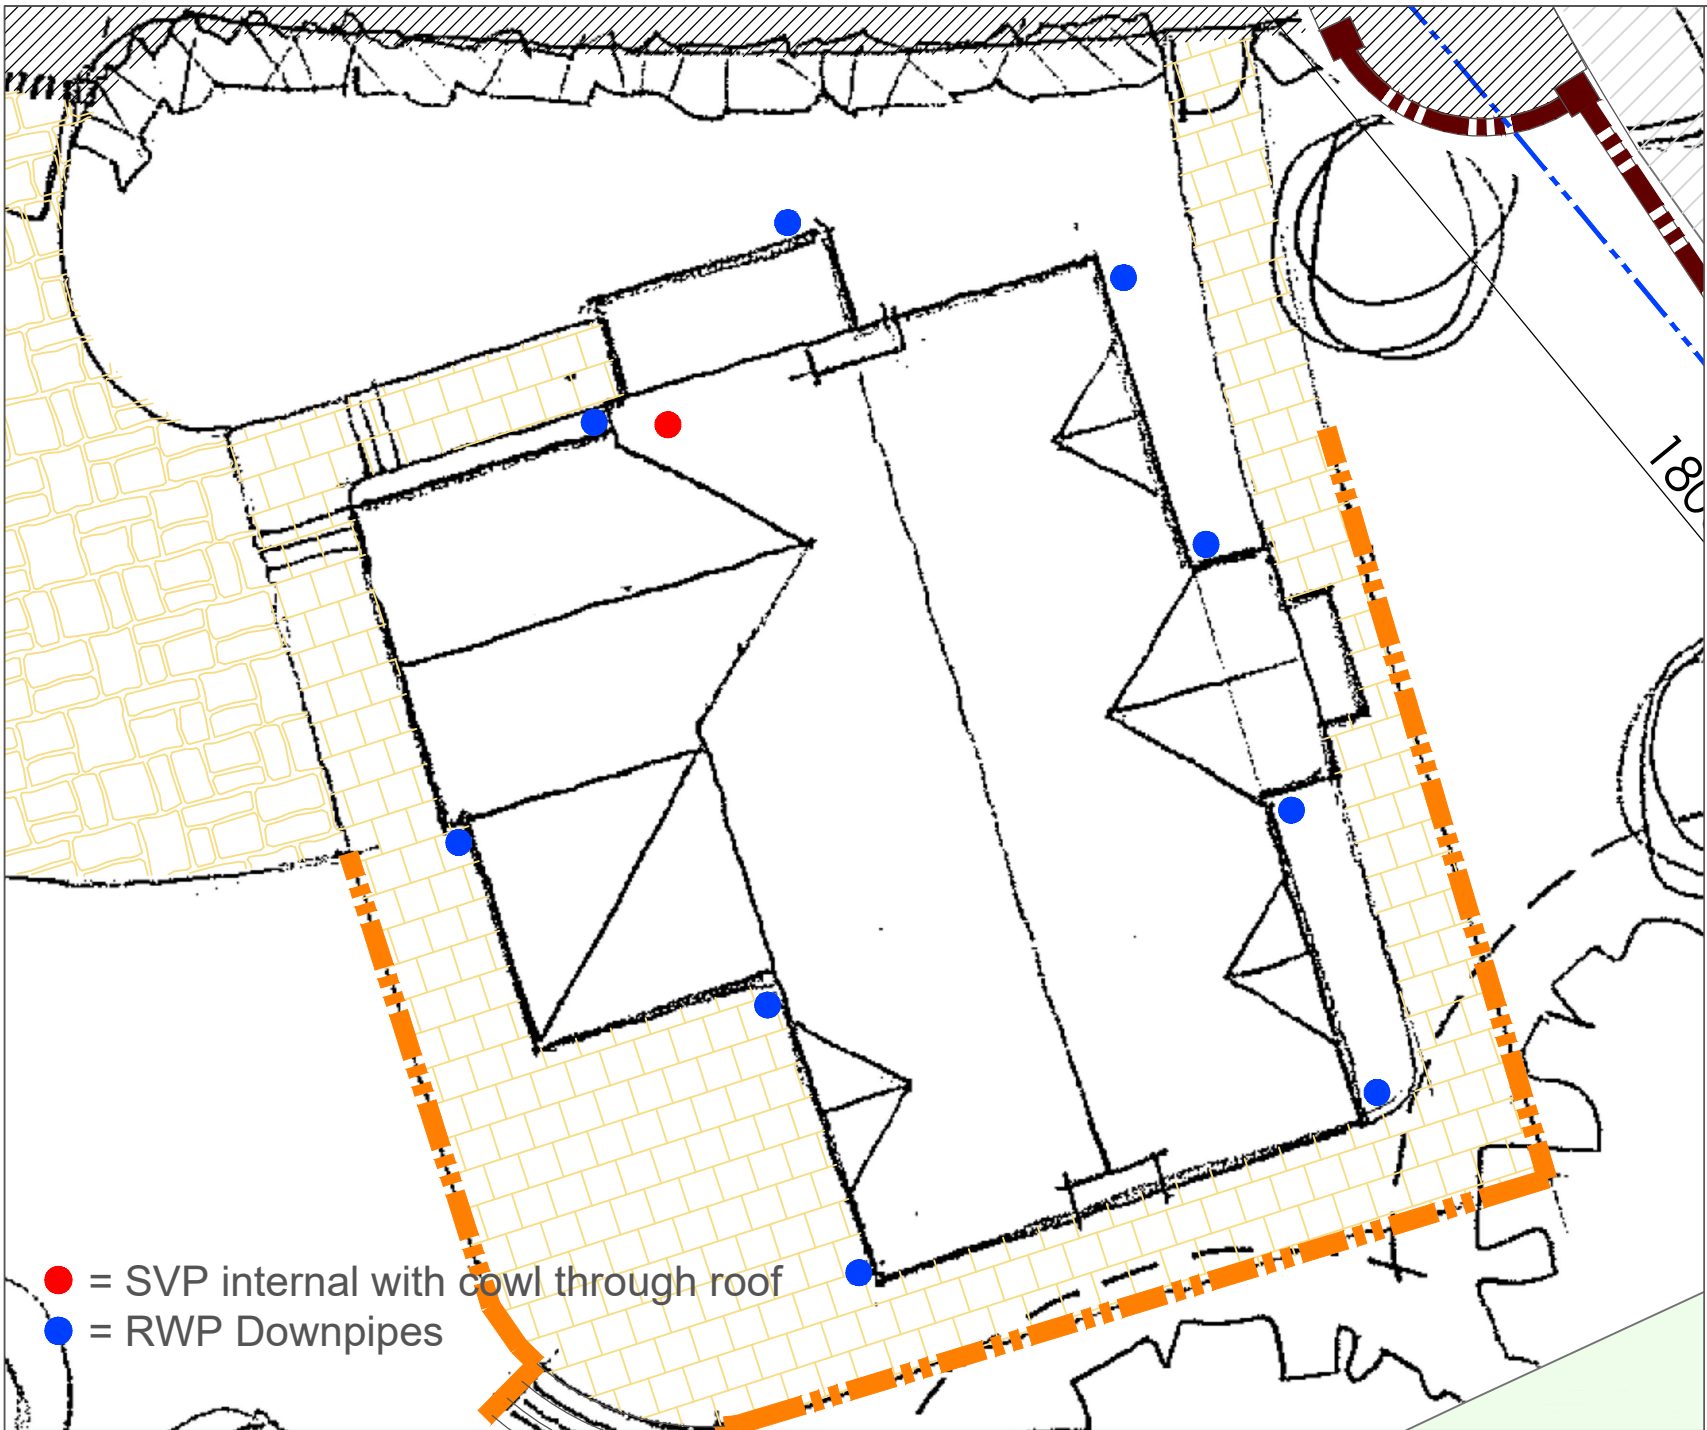


Marley Alutech Range - Traditional Moulded Ogee - Heritage Black

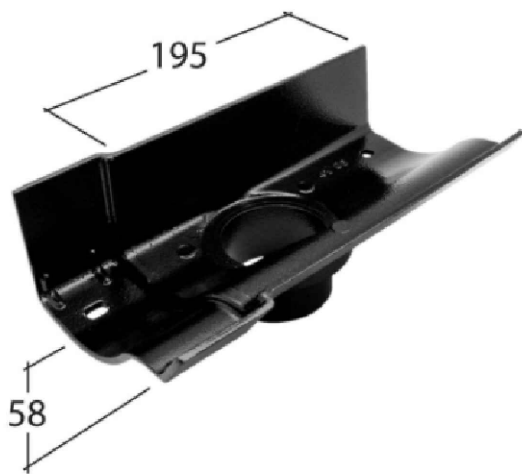


DETAIL 1 - 72 x 72mm outlet 100mm - Heritage Black




DETAIL 2 - GV406 - 100mm Victorian Ogee Gutter - Heritage Black

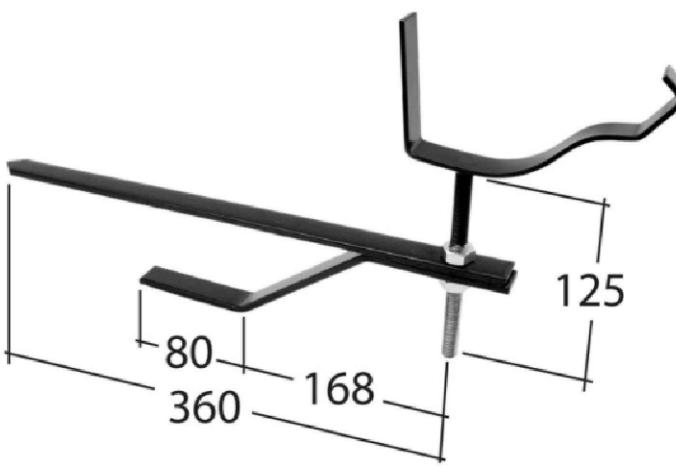


DETAIL 3 - 100mm rise & fall bracket

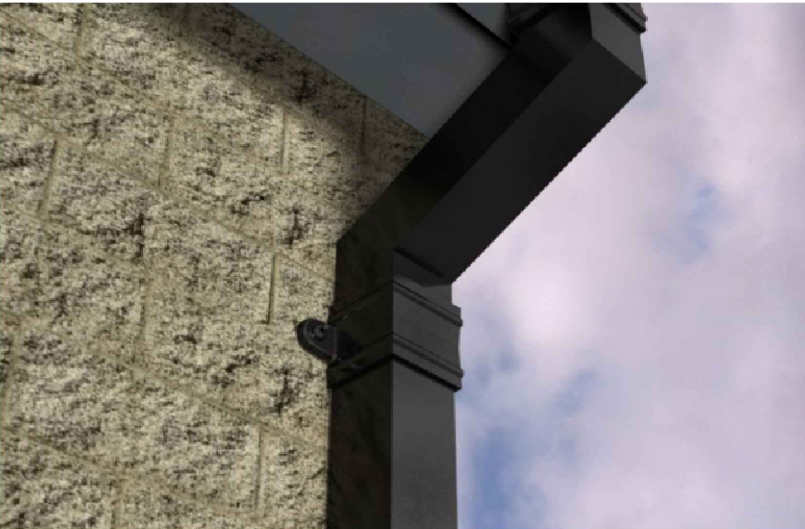



DETAIL 4 - 72x72mm downpipe - Heritage black

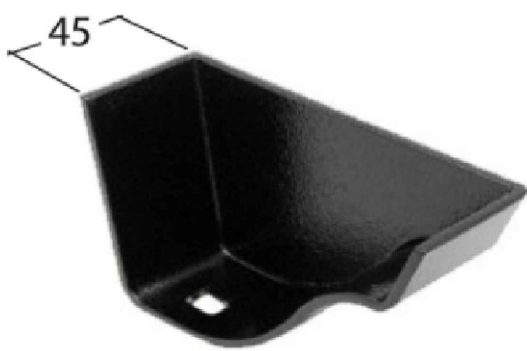


DETAIL 5 - Internal stop end

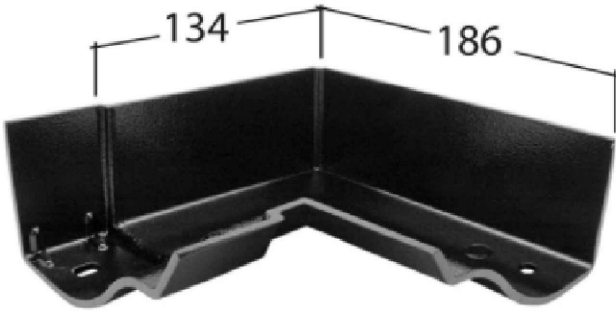

DETAIL 6 - Internal 90° Angle - Heritage black

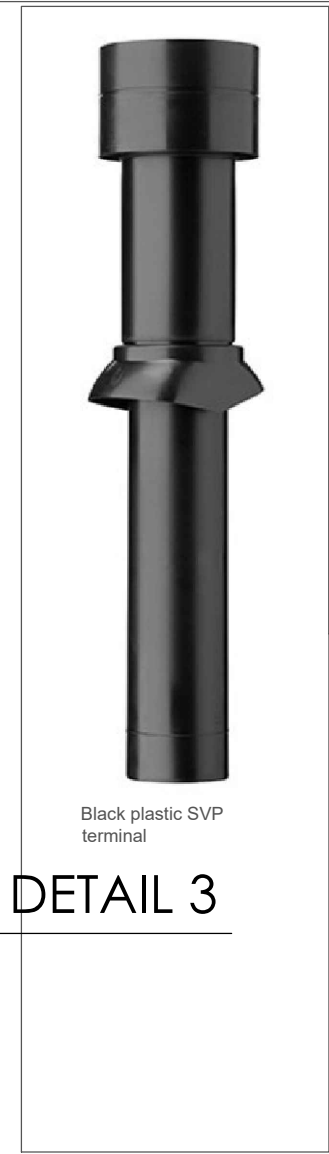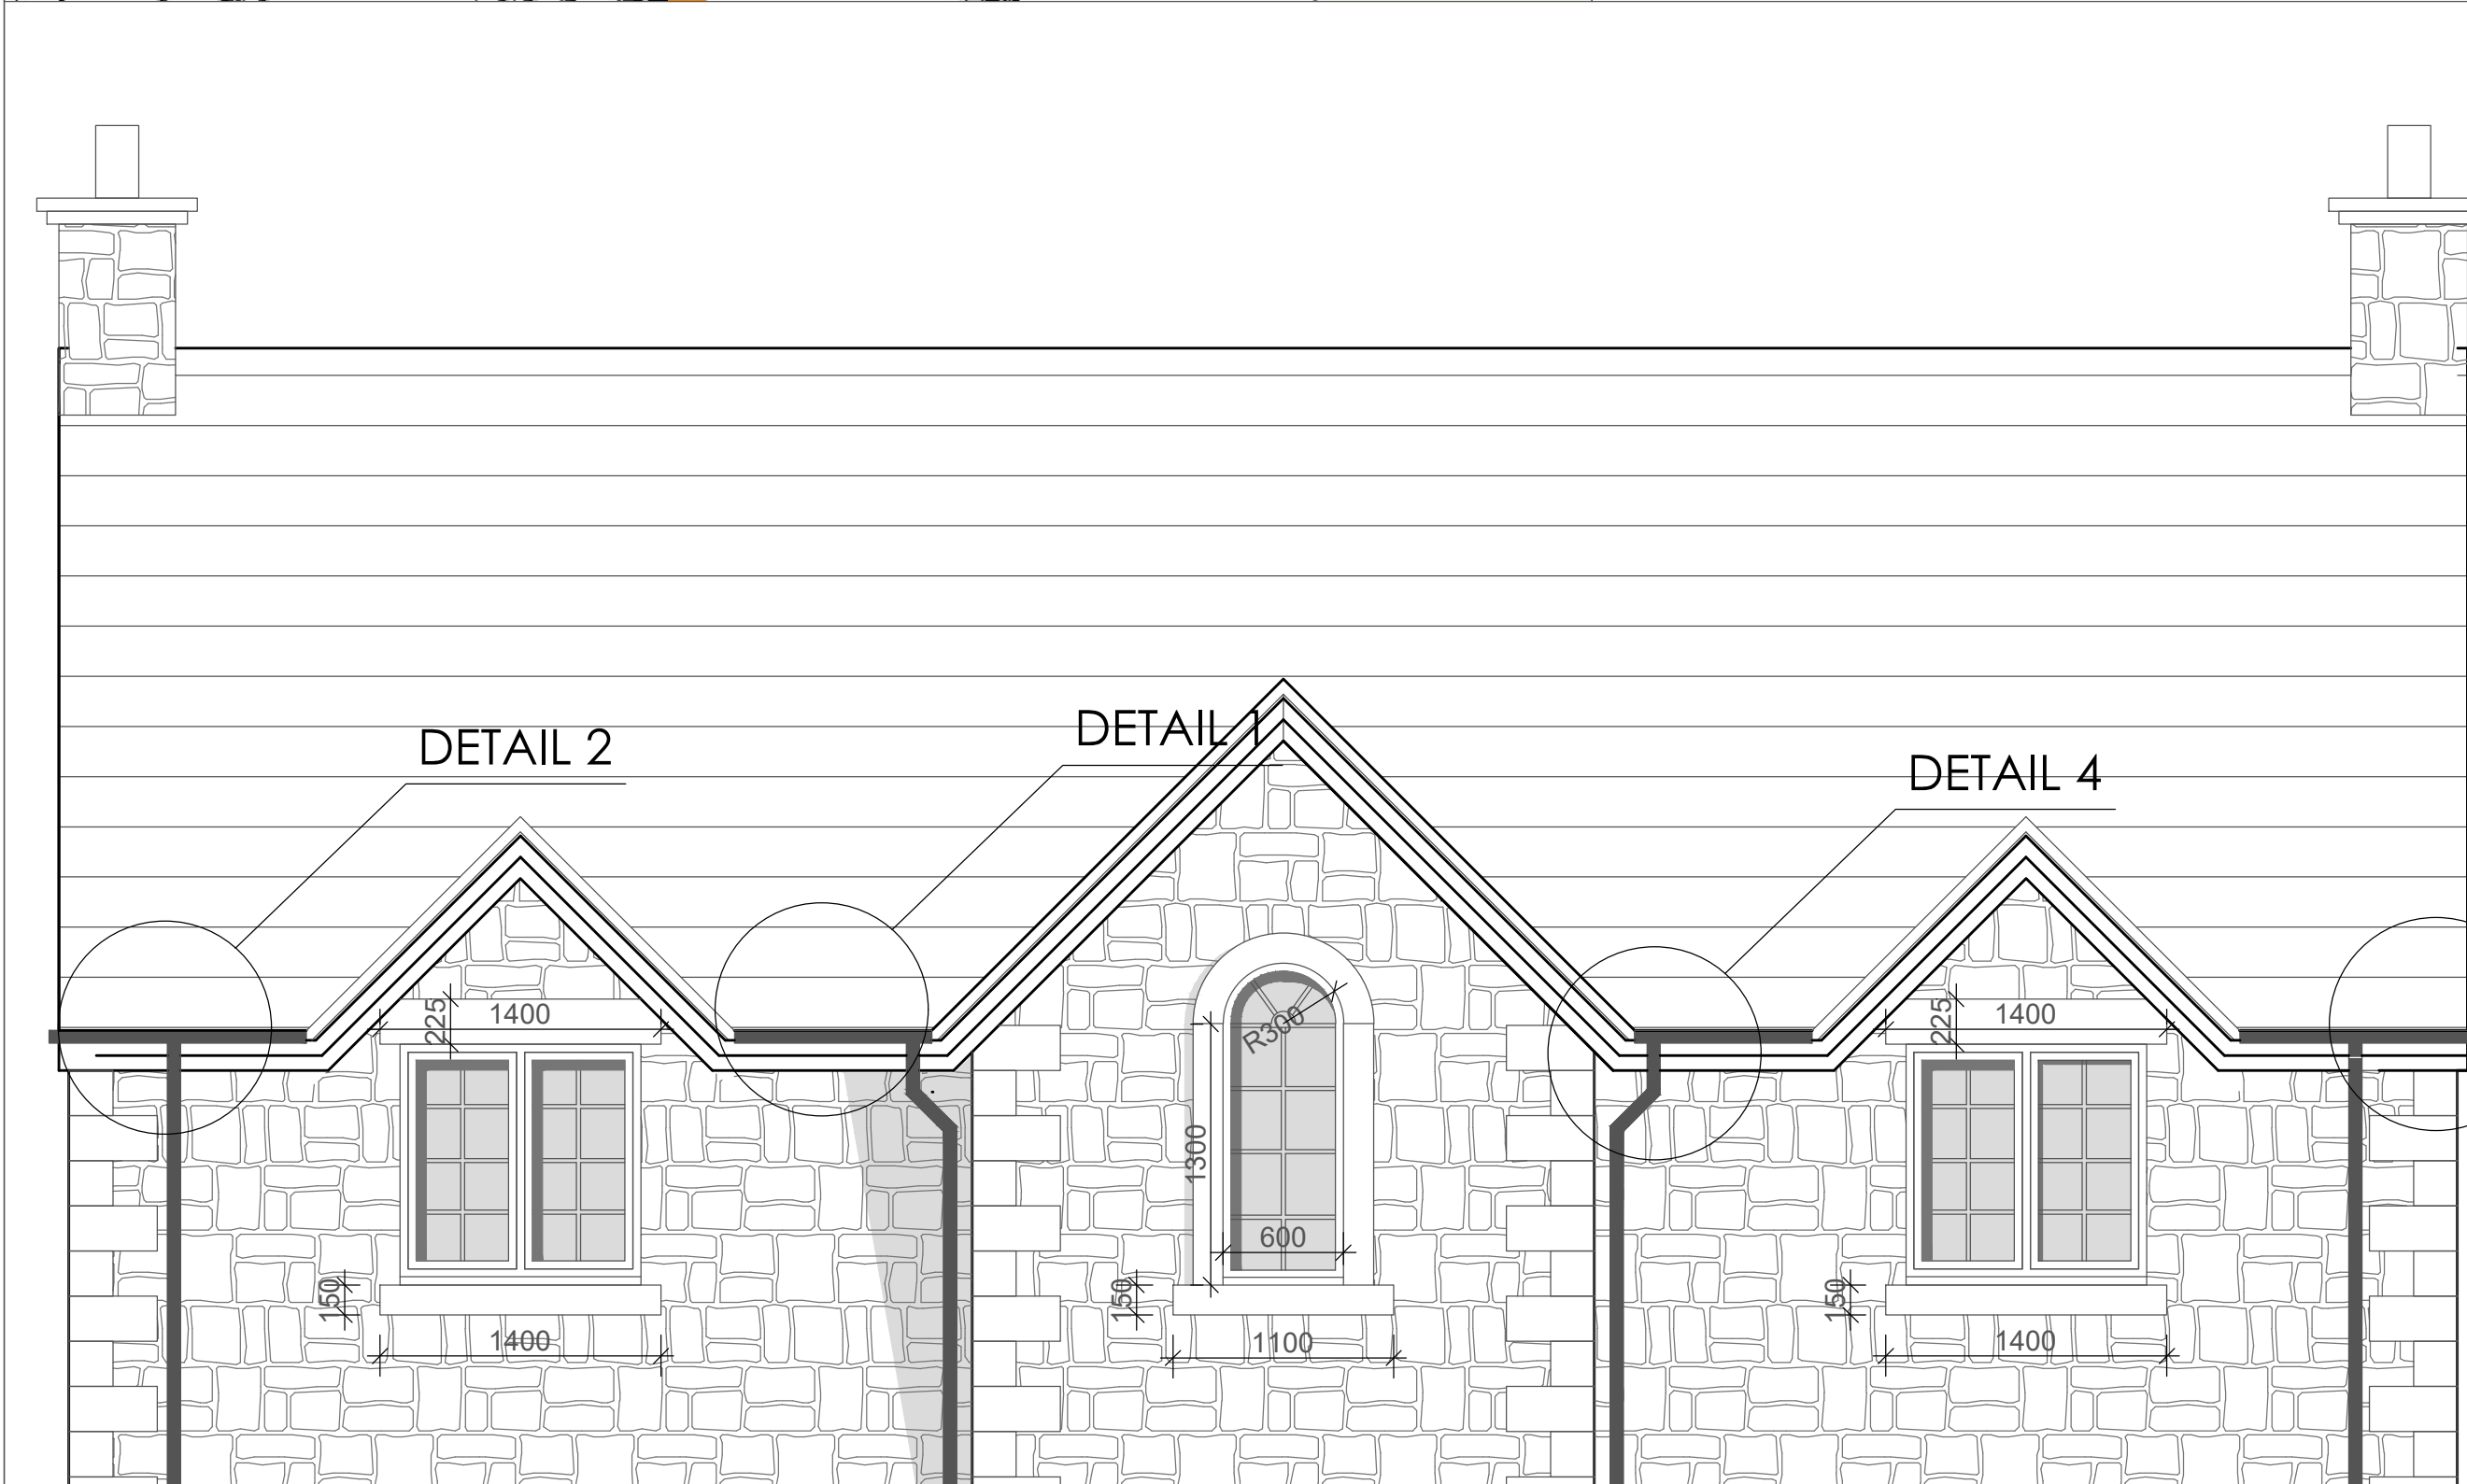

DETAIL 3

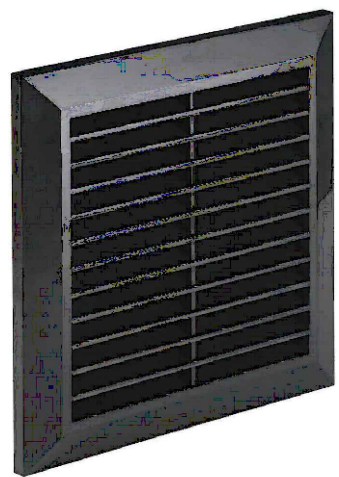

Black plastic vent grille for all instances

REV:	DESCRIPTION:	NAME:
------	--------------	-------

APPLICANT:

MR K.Bradshaw

PROJECT:

Proposed detached dwelling on land adjacent to The Old Vicarage, Dimble Lane, Alton ST10 4BL

TITLE:

PLANNING CONDITION 6.2 DRAWING

DRAWING No:	REV:
4680-PD-6.2	-
DATE:	SCALE:
FEB 2021	1:100