


IMPORTANT NOTE
This drawing has been prepared solely for the purpose of seeking Planning approval. It should not be used for any other purpose.

KEY

Roof Plan Proposed

10 m

0

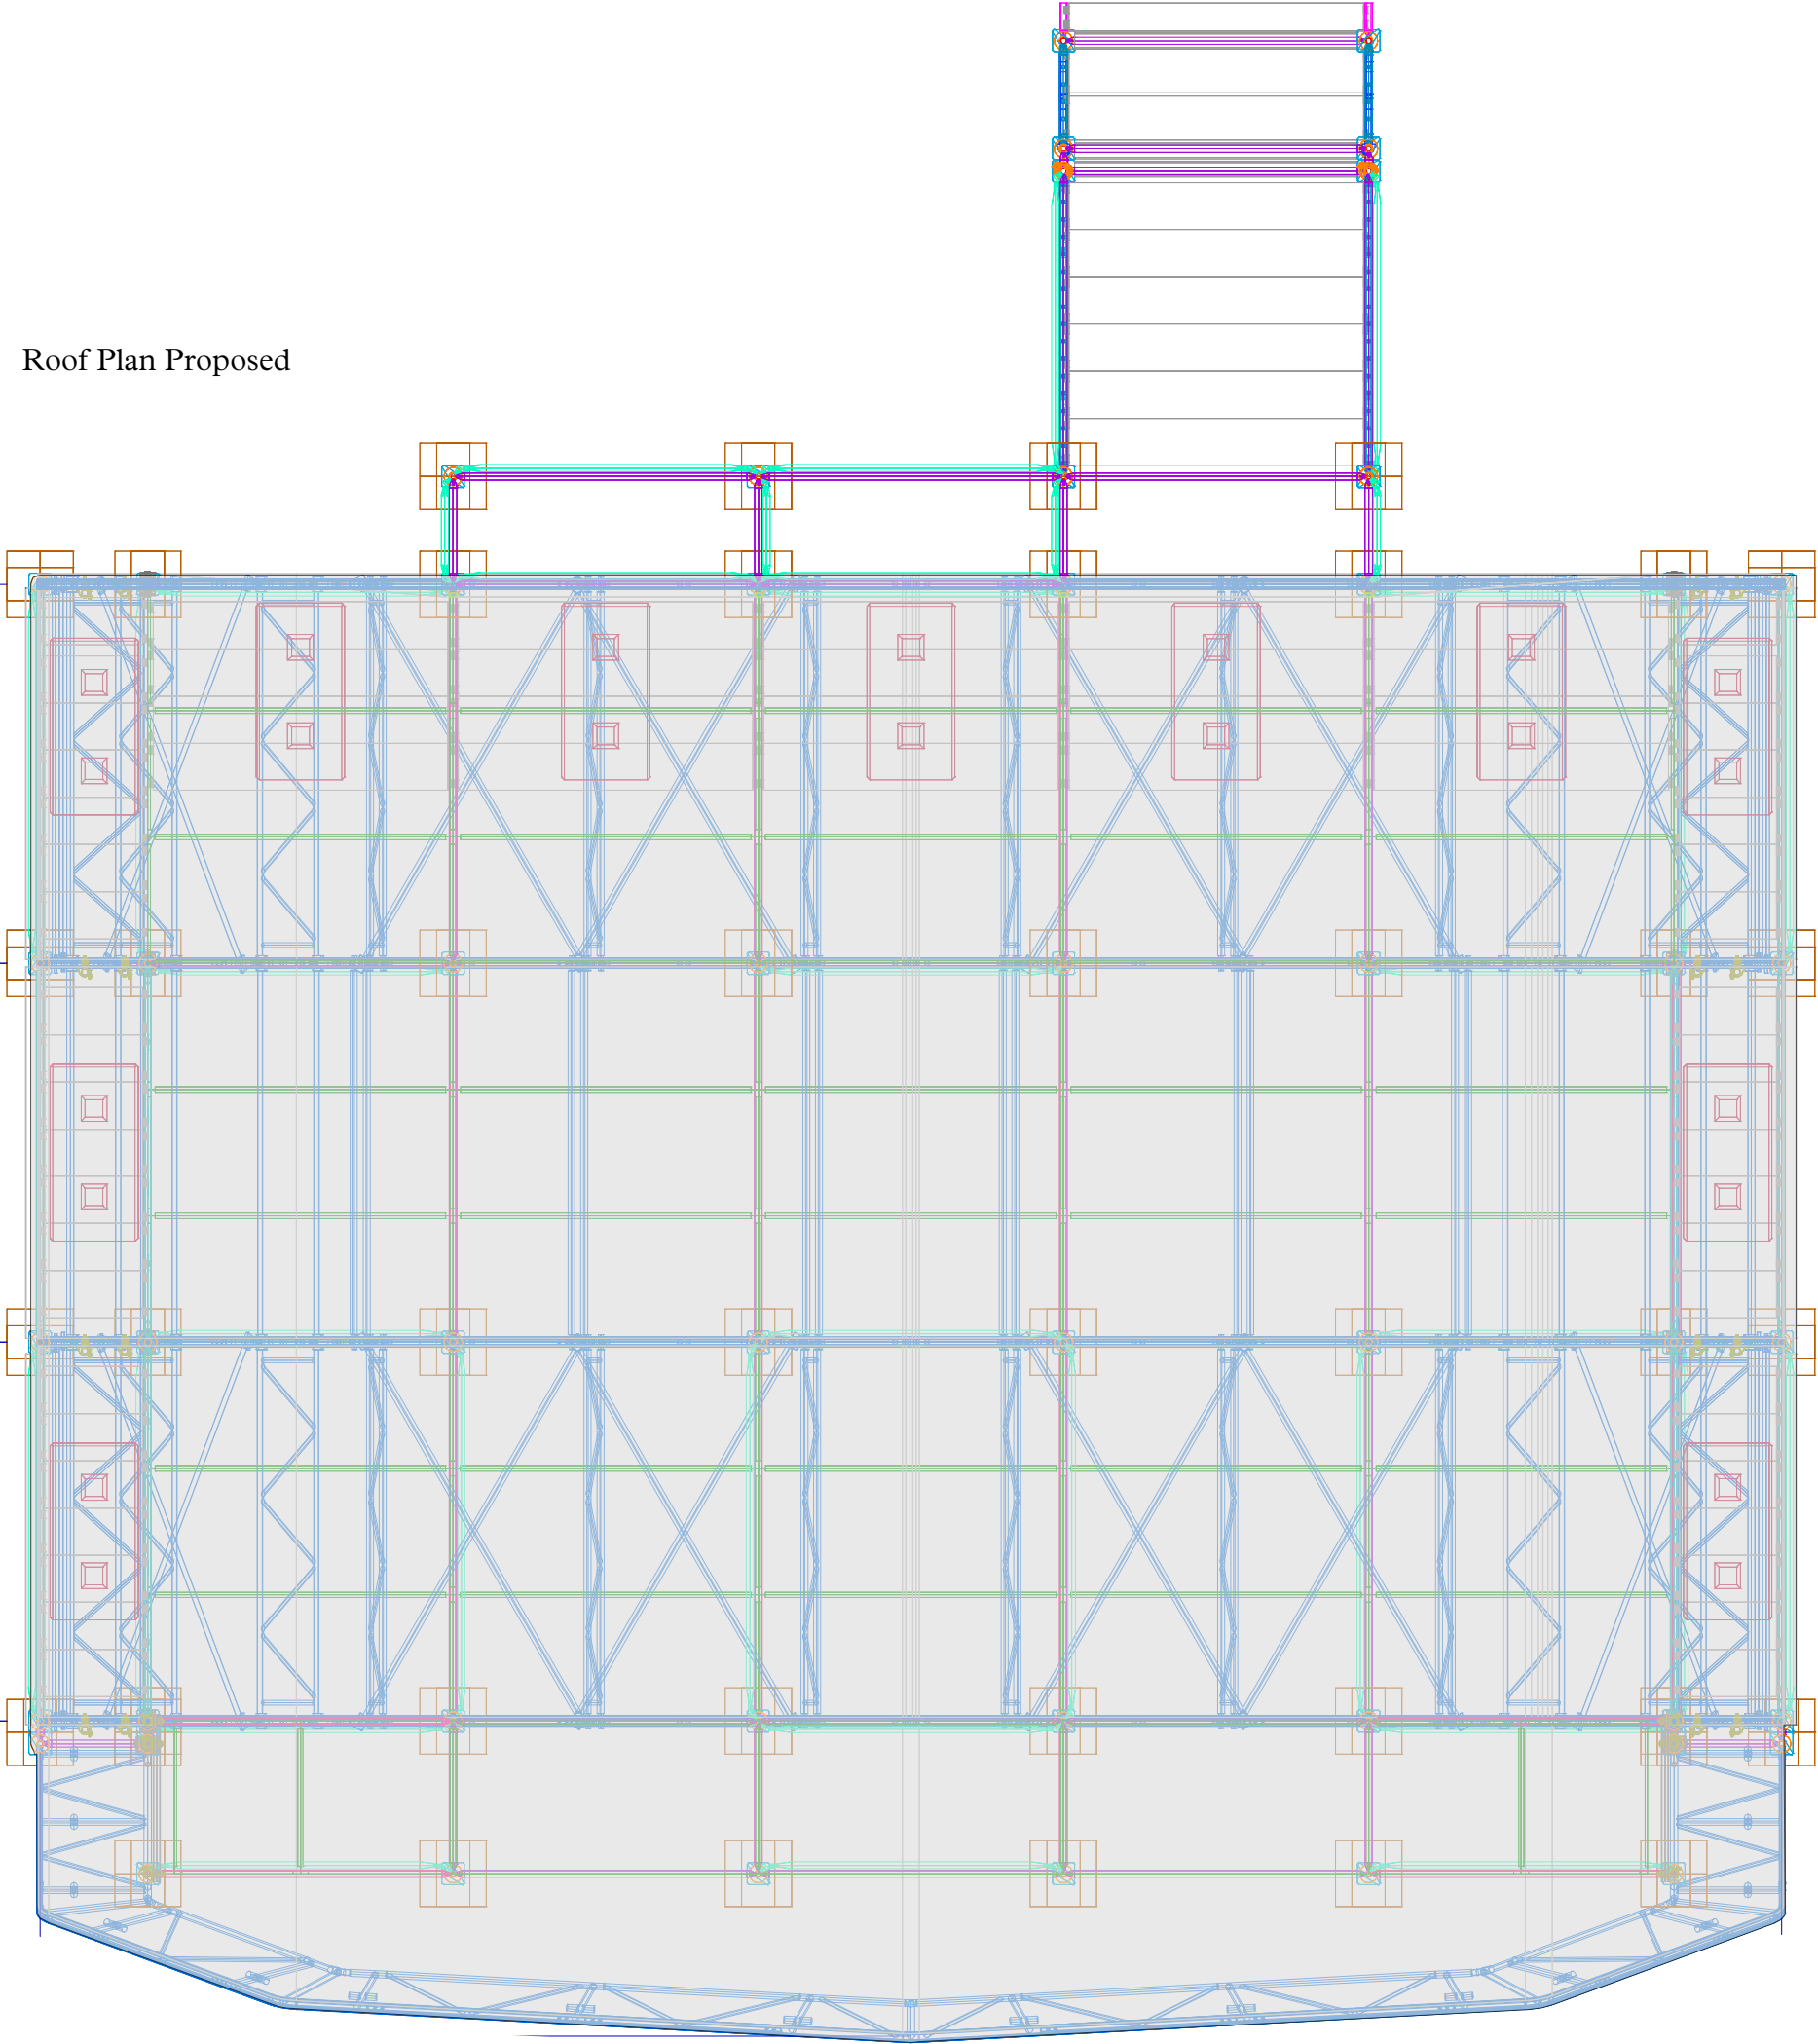

NICHOLS | BROWN | WEBBER LLP
ARCHITECTS AND LANDSCAPE PLANNERS

POND HOUSE, NORTHEND, HENLEY-ON-THAMES, OXON RG9 6LG
TEL: 01491 638 536 EMAIL: enquiries@nbwarchitects.co.uk

PROJECT
Alton Towers Resort Christmas Stage

DRAWING TITLE
Roof Plan Proposed

1.5.20		CHECKED
--------	--	---------

1/50 @ A3 1/25 @ A1		STATUS §
------------------------	--	-------------

373/103	CHR 8	REVISION
---------	-------	----------