


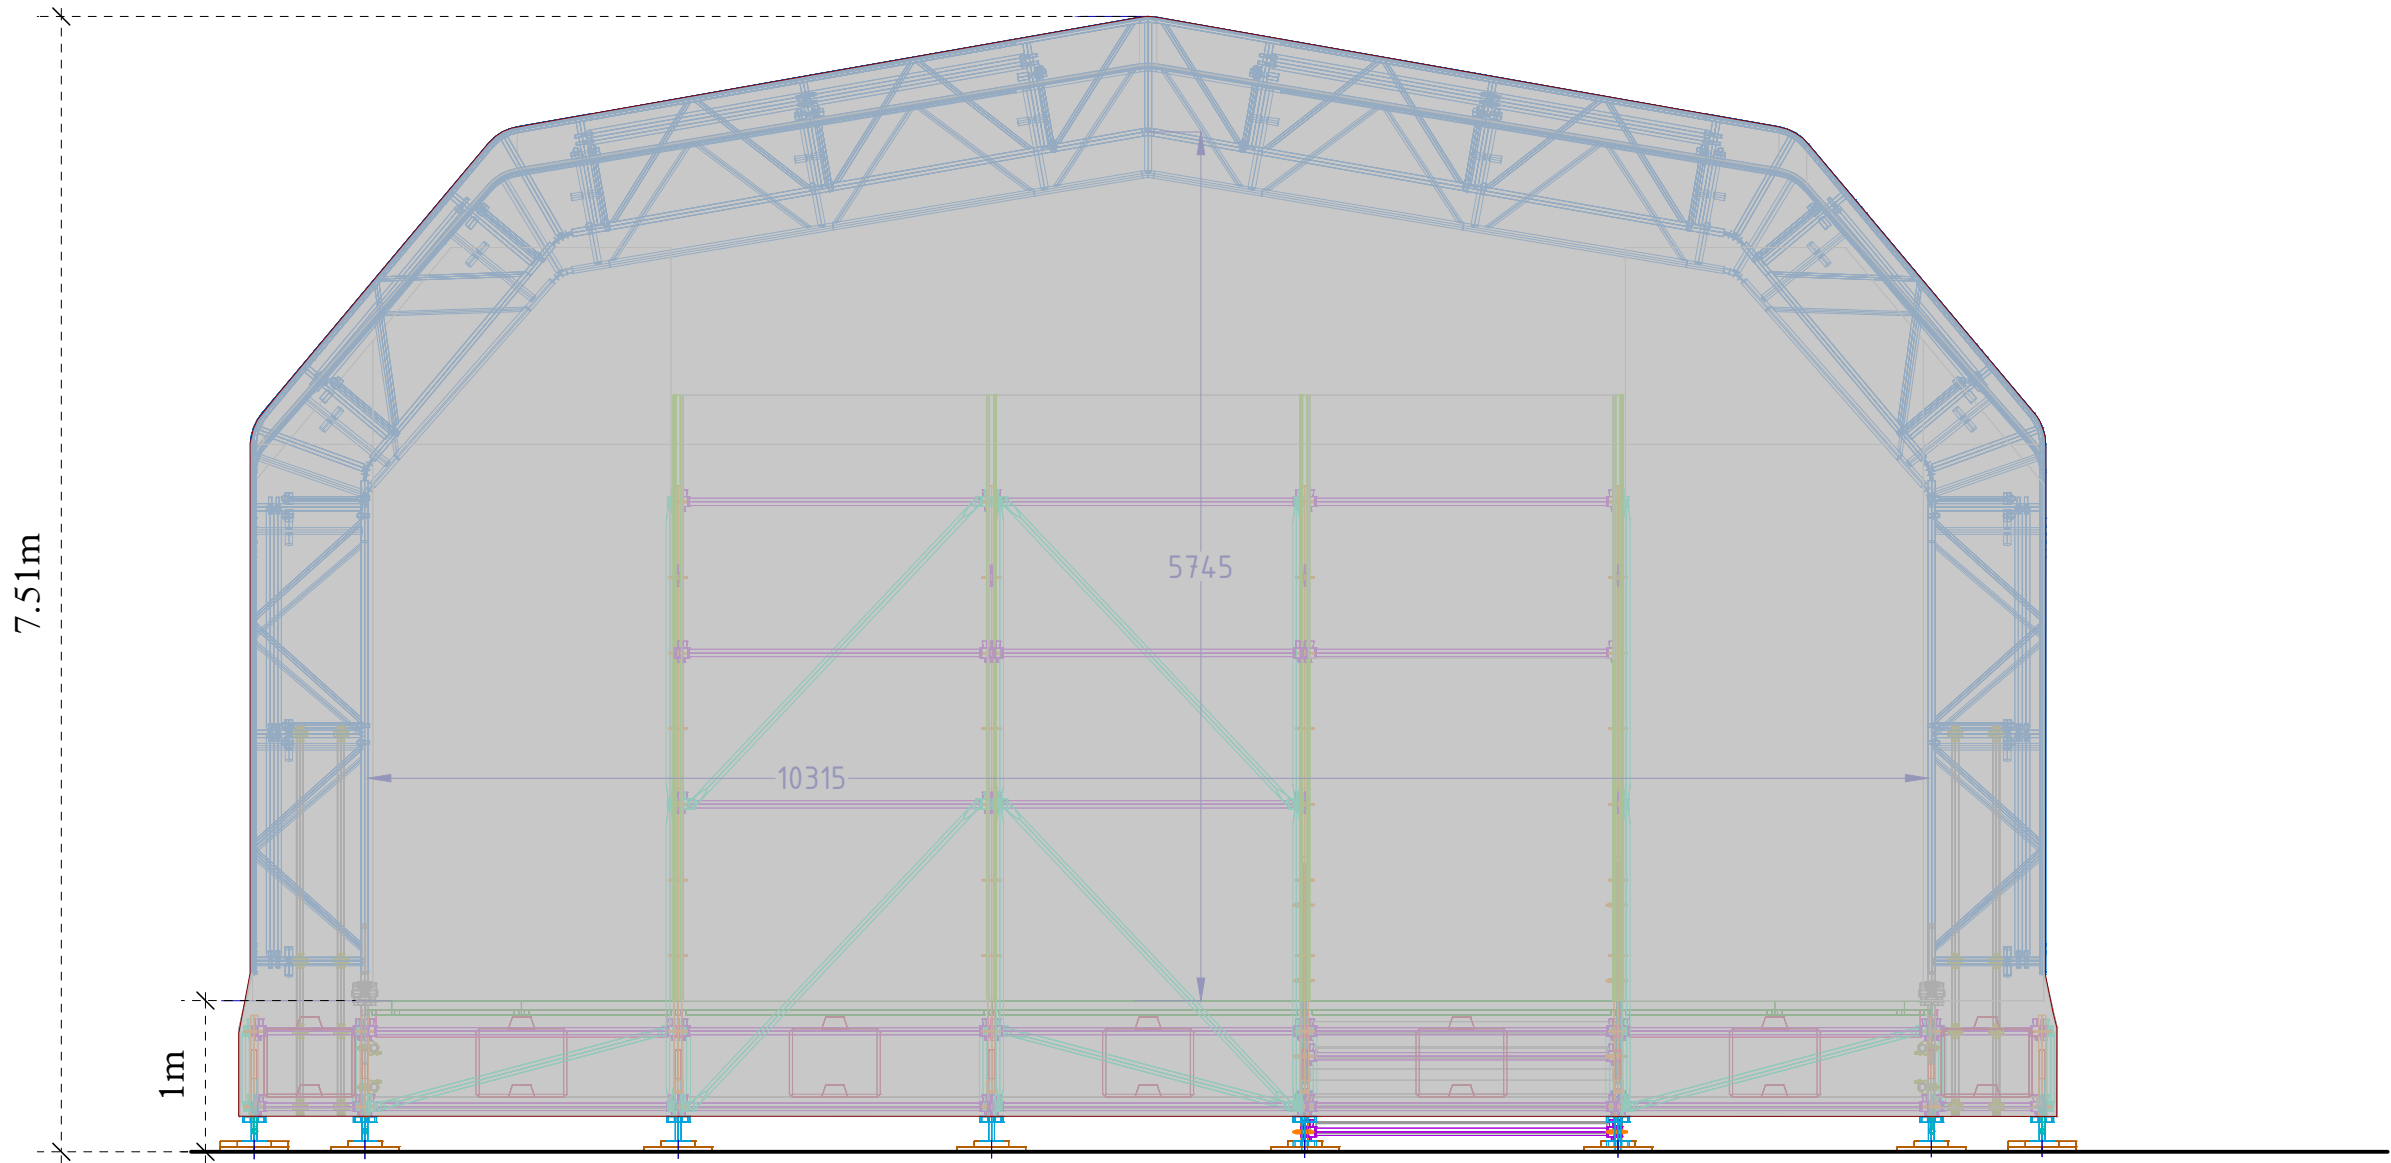

South West (Back) Elevation Proposed

