


IMPORTANT NOTE
This drawing has been prepared solely for the purpose of seeking Planning approval. It should not be used for any other purpose.

KEY

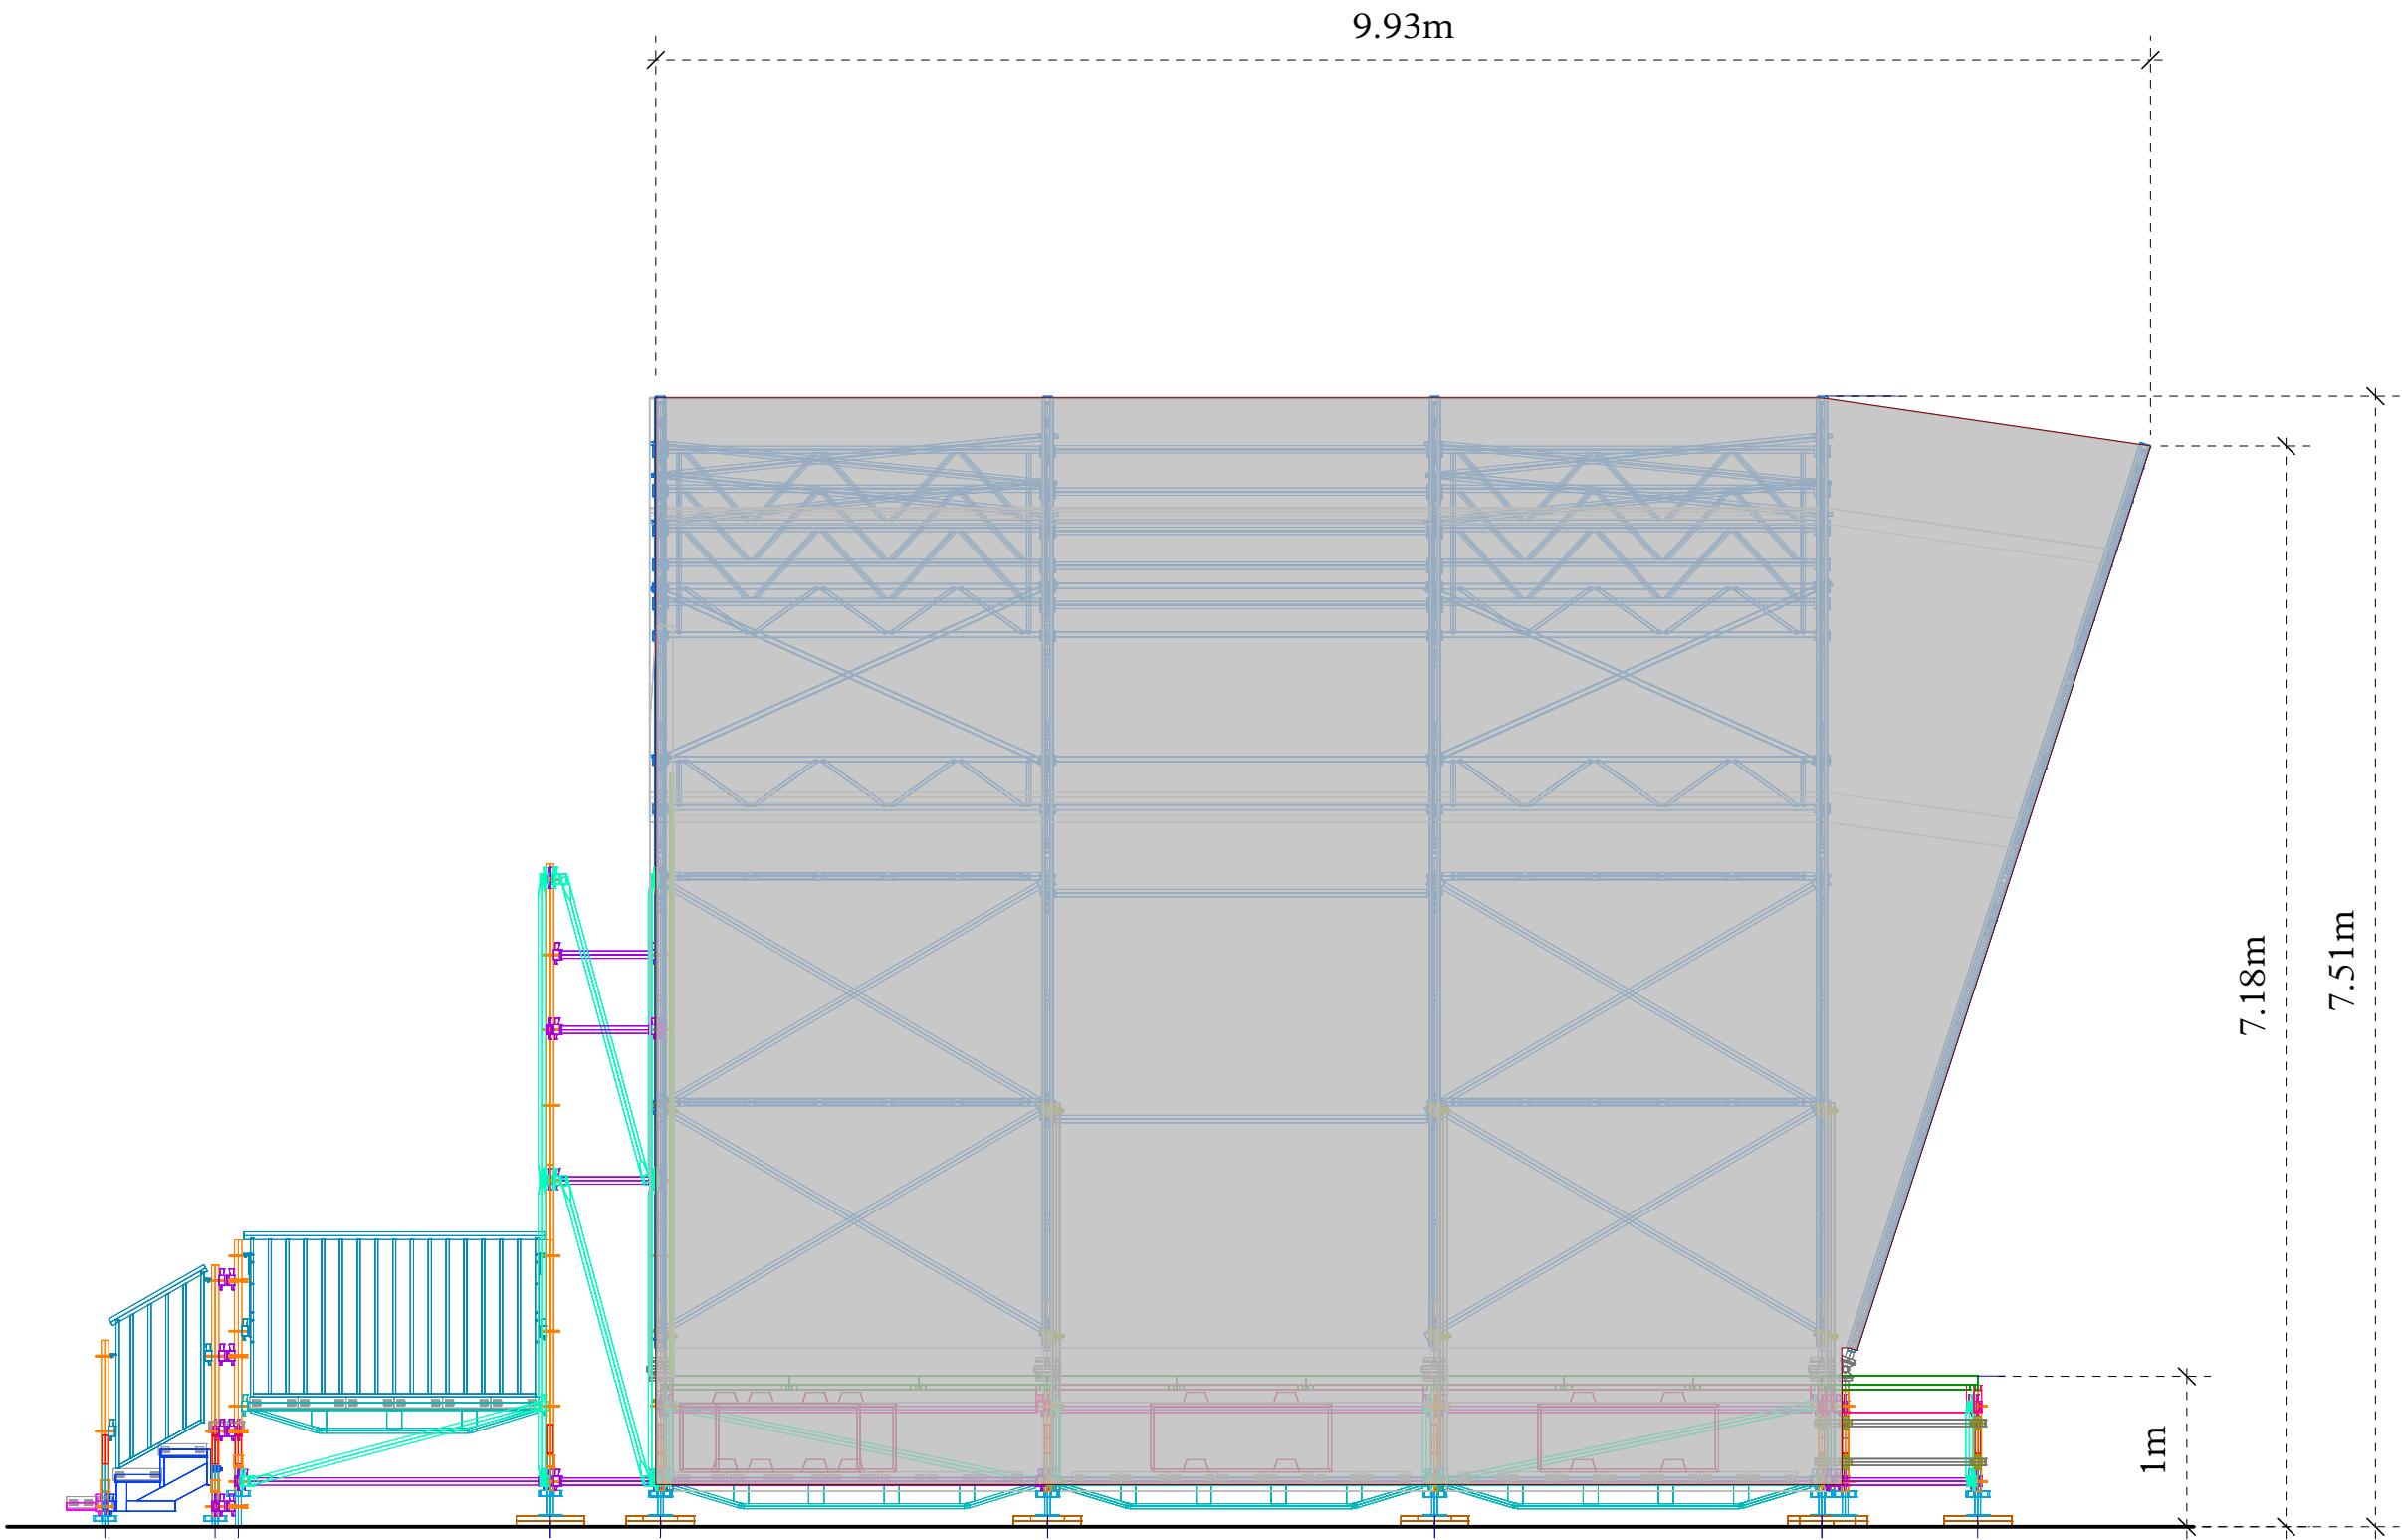

South East (Side) Elevation Proposed

NICHOLS | BROWN | WEBBER LLP
ARCHITECTS AND LANDSCAPE PLANNERS
POND HOUSE, NORTHEND, HENLEY-ON-THAMES, OXON RG9 6LG
TEL: 01491 638 536 EMAIL: enquiries@nbwarchitects.co.uk

PROJECT
Alton Towers Resort Christmas Stage

DRAWING TITLE
South East (Side) Elevation Proposed

PLOT DATE 1.5.20	CHECKED
SCALE 1/50 @ A3 1/25 @ A1	STATUS S
PROJECT NO 373/103	DRAWING NO CHR 12
REVISION	