


IMPORTANT NOTE
This drawing has been prepared solely for the purpose of seeking Planning approval. It should not be used for any other purpose.

KEY

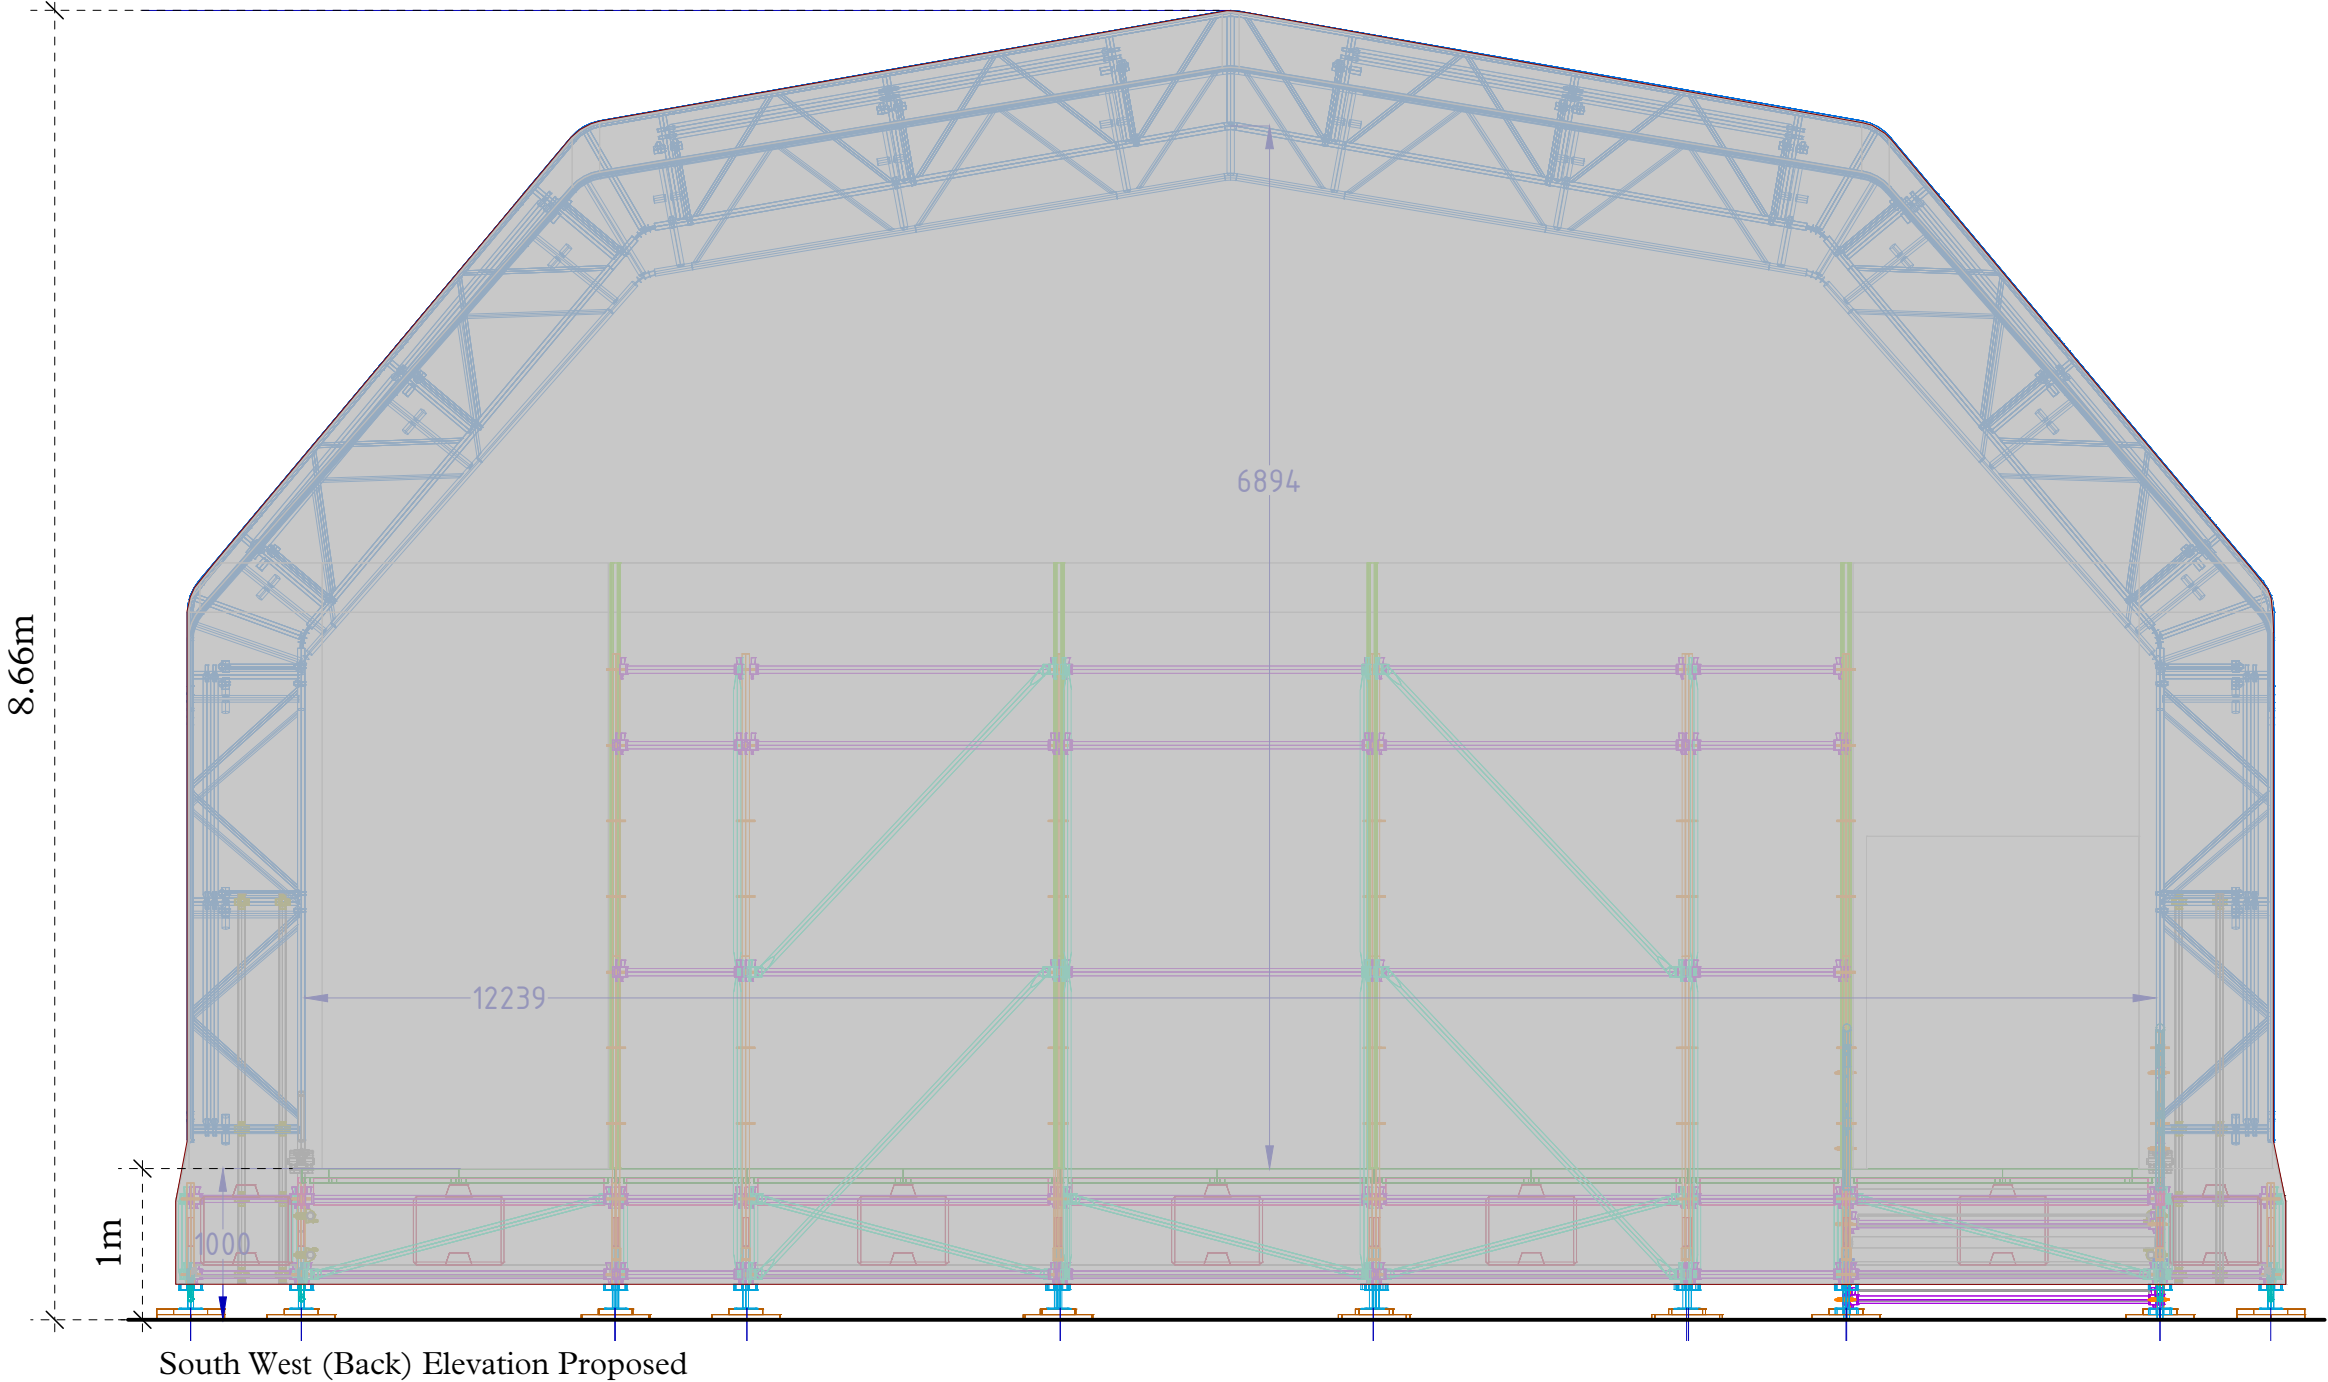

NICHOLS | BROWN | WEBBER LLP
ARCHITECTS AND LANDSCAPE PLANNERS
POND HOUSE, NORTHERD, HENLEY-ON-THAMES, OXON RG9 6LG
TEL: 01491 638 536 EMAIL: enquiries@nbwarchitects.co.uk

PROJECT
Alton Towers Resort Summer Stage

DRAWING TITLE
South West (Back) Elevation Proposed

1.5.20		CHECKED
1/50 @ A3 1/25 @ A1		STATUS
373/103	SUM 10	REVISION