


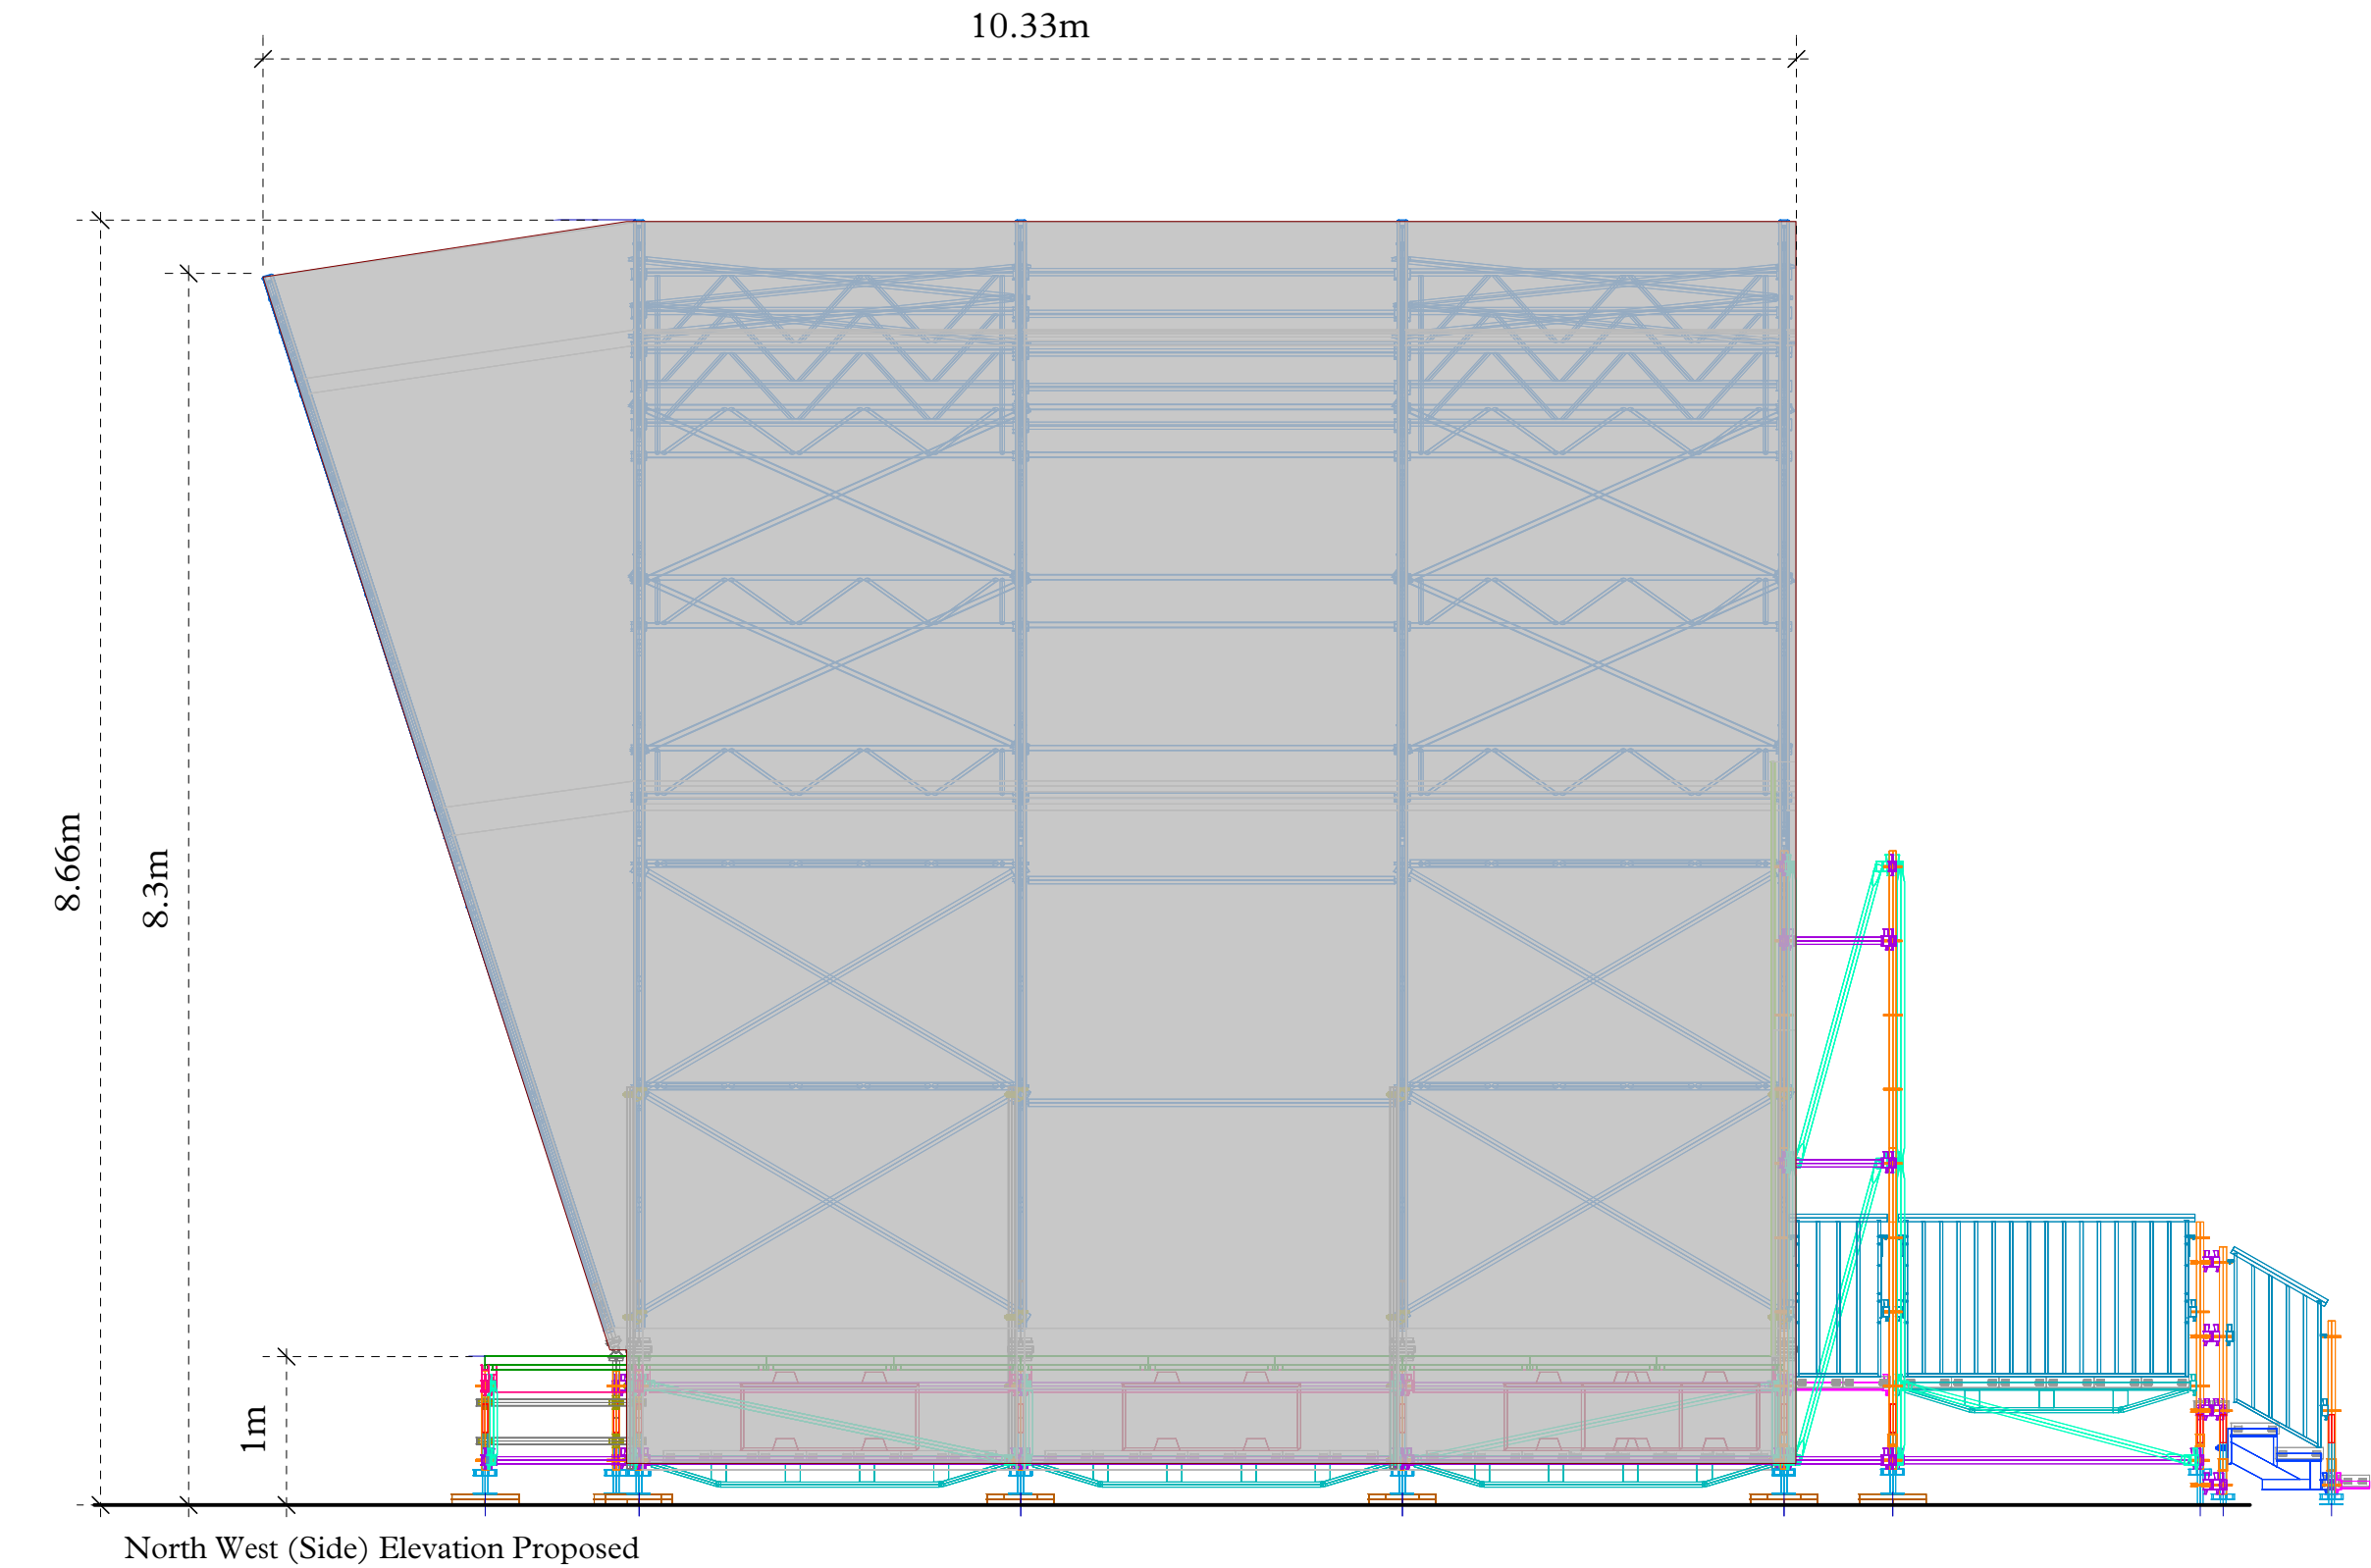

NICHOLS | BROWN | WEBBER LLP
ARCHITECTS AND LANDSCAPE PLANNERS

POND HOUSE, NORTHEND, HENLEY-ON-THAMES, OXON RG9 6LG
TEL: 01491 638 536 EMAIL: enquiries@nbwarchitects.co.uk

PROJECT
Alton Towers Resort Summer Stage

DRAWING TITLE
North West(Side) Elevation Proposed

DATE	STATUS
1.5.20	CHECKED

SCALE	STATUS
1/50 @ A3	STATUS
1/25 @ A1	§

PROJECT NO	DRAWING NO	REVISION
373/103	SUM 11	