


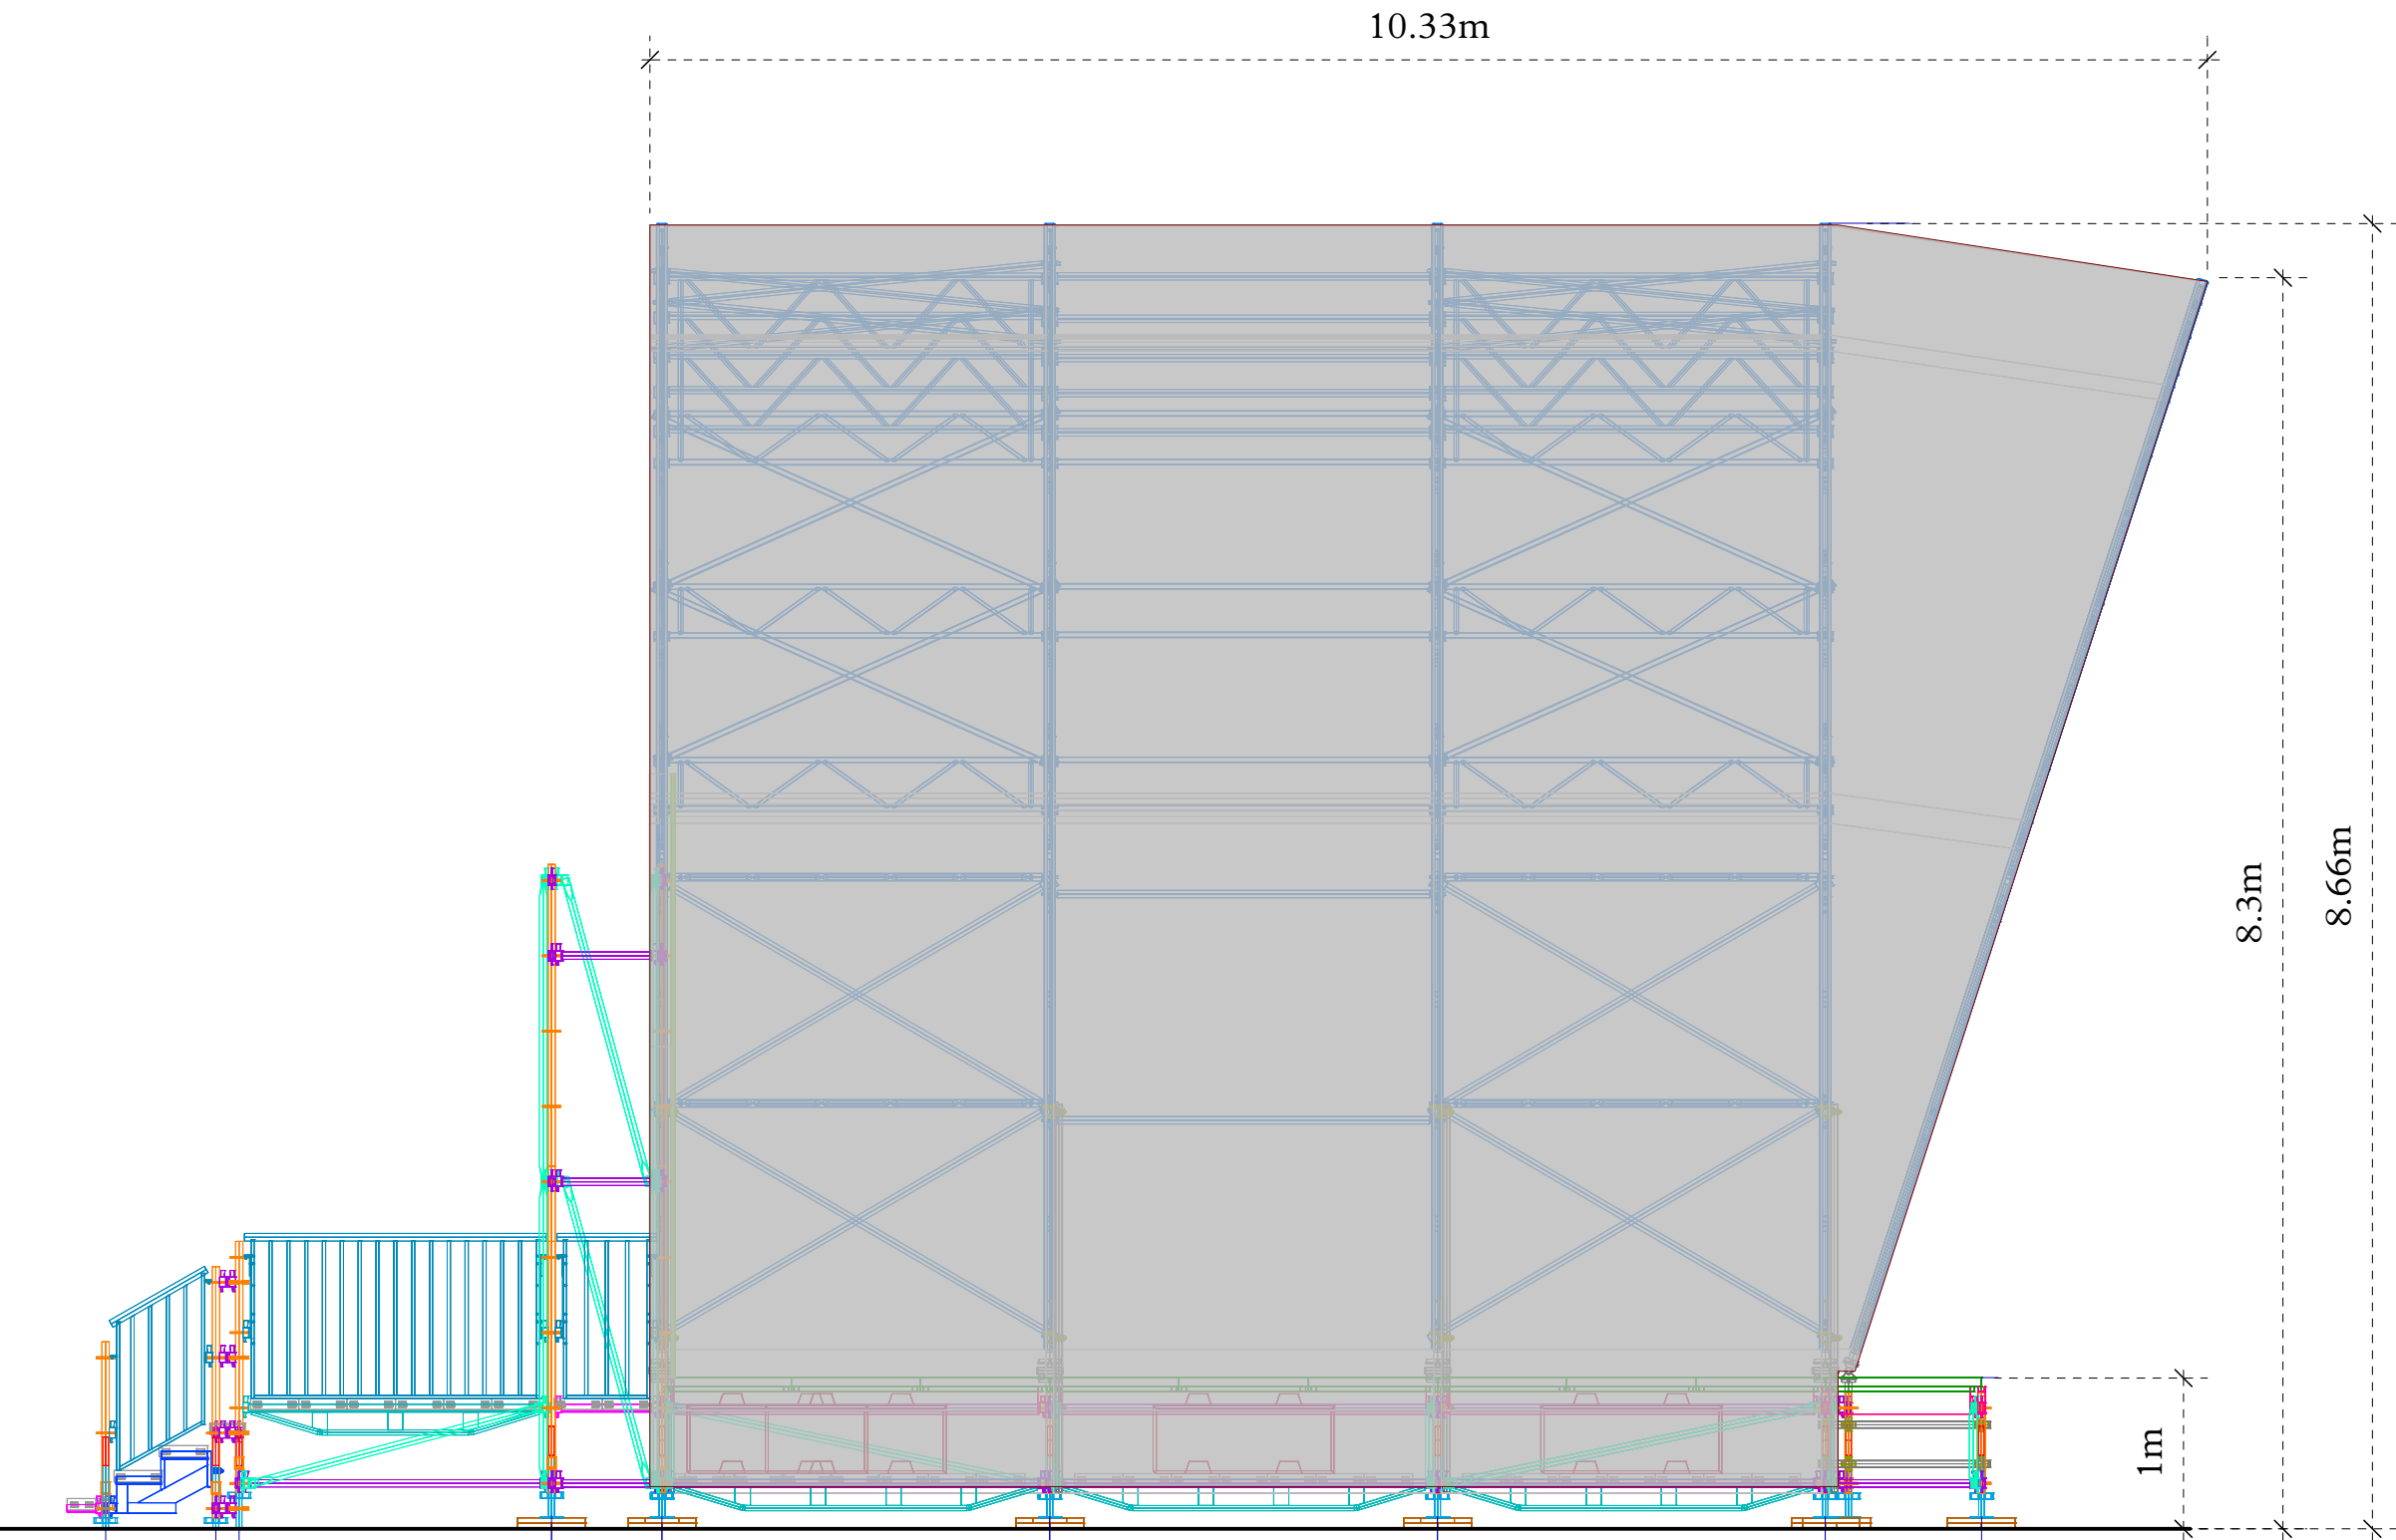

South East (Side) Elevation Proposed



NICHOLS BROWN WEBBER LLP		
ARCHITECTS AND LANDSCAPE PLANNERS		
POND HOUSE, NORTHEM, HENLEY-ON-THAMES, OXON RG9 6LG		
TEL: 01491 638 536 EMAIL: enquiries@nbwarchitects.co.uk		
PROJECT		
Alton Towers Resort Summer Stage		
DRAWING TITLE		
South East (Side) Elevation Proposed		
PLOT DATE		CHECKED
1.5.20		
SCALE		STATUS
1/50 @ A3		\$
1/25 @ A1		
PROJECT NO	DRAWING NO	REVISION
373/103	SUM 12	