
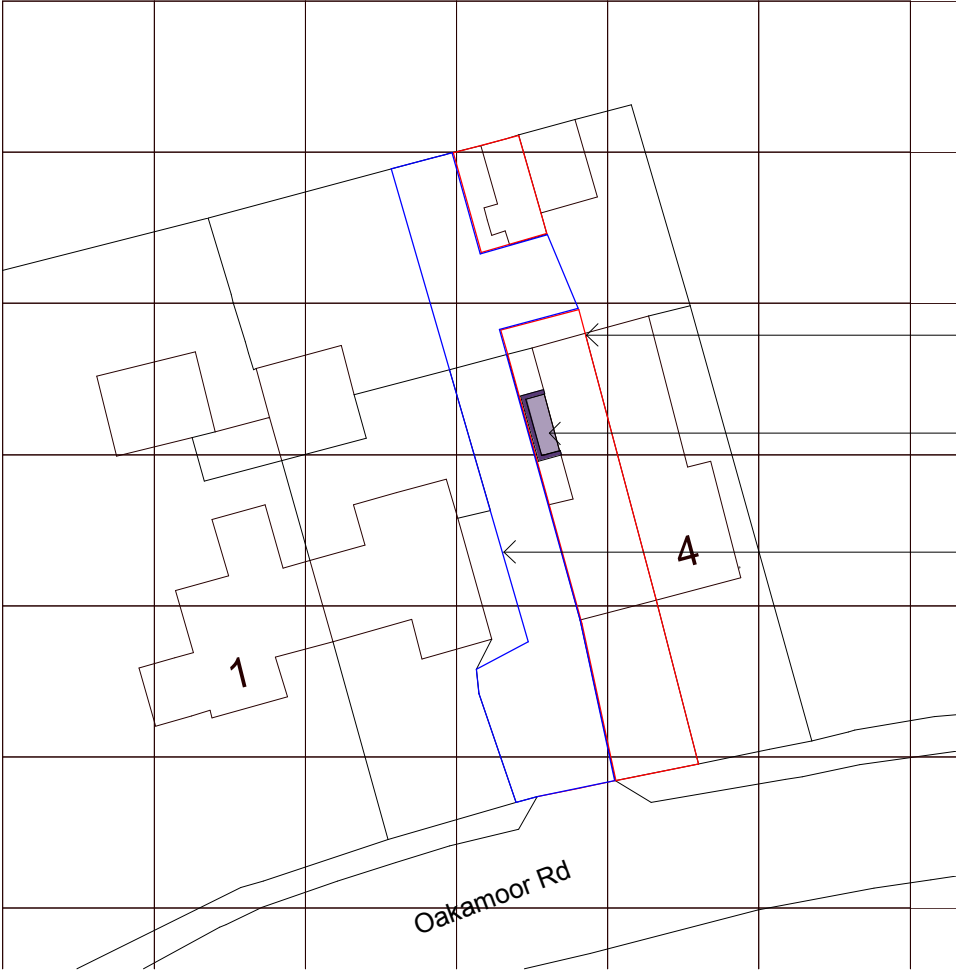


All heights, sizes and dimensions should be checked on site by the contractor before any work is put in hand.

Figured dimensions should be taken in preference to scaling and any errors or omissions reported to the architect at once.

This drawing has been prepared in accordance with the CDM (Construction Design and Management) and all foreseeable design risks to those involved or affected by construction have been avoided wherever possible.

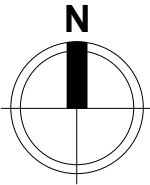

Application site shown in Red
(Clients ownship)



Proposed extension shown in
purple

Shared ownship shown in blue

Block Plan

1 : 500

Scale 1 : 500

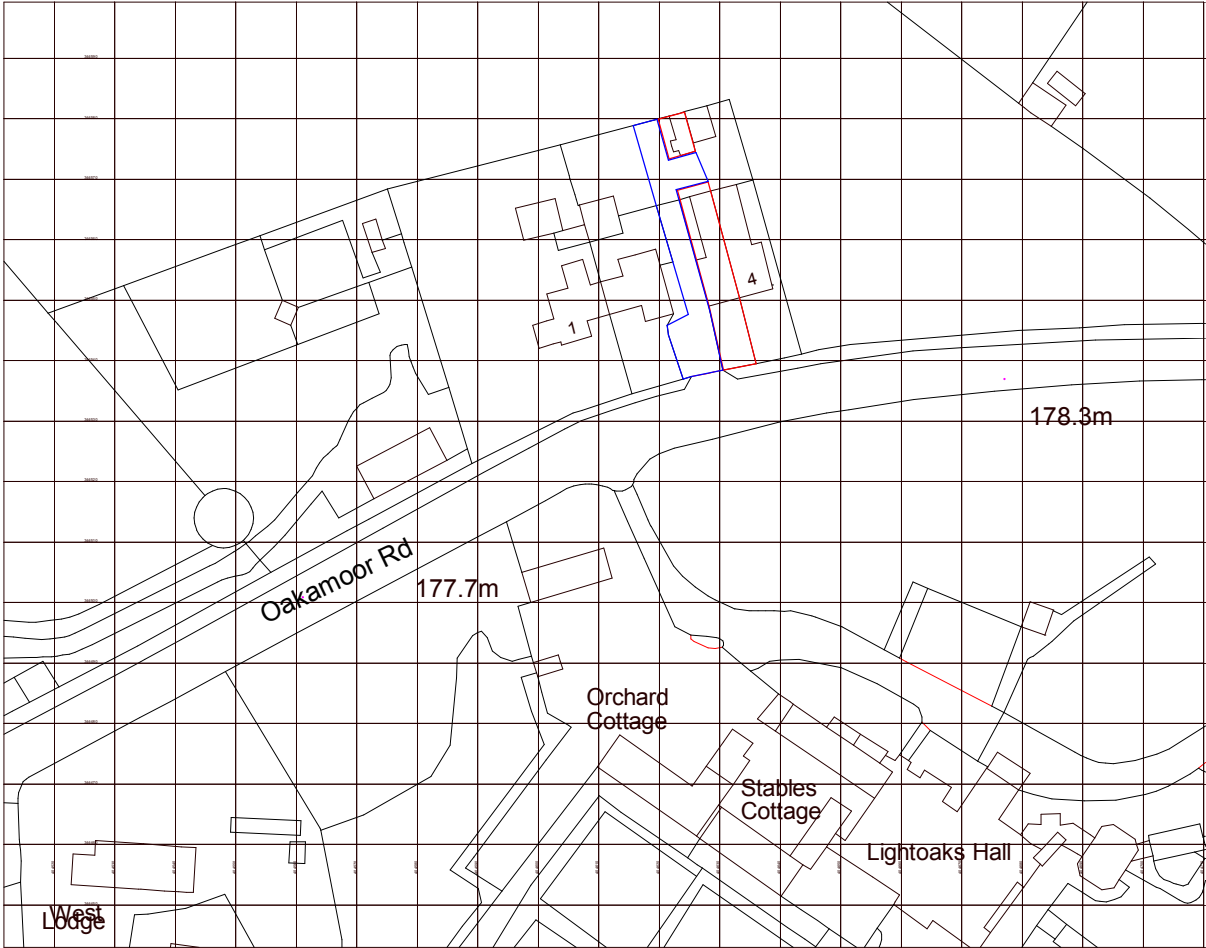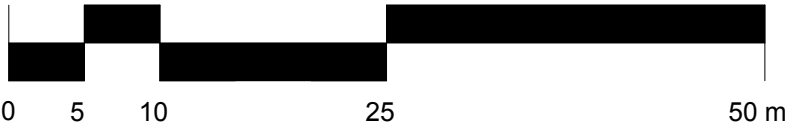


Ordnance Survey, (c) Crown Copyright 2021. All rights. Licence Number 100022432

Location Plan

1 : 1250

Scale 1 : 1250

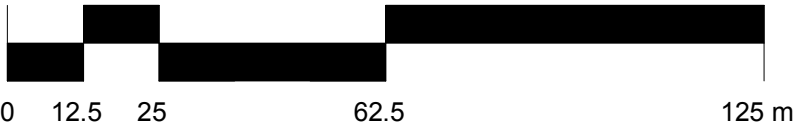

Rev Date By Detail

Drawing status

S3 - Planning

Client

Mr & Mrs L Plimley

Project/Location

Beech Cottage
Cheadle Road
Oakamoor
Stoke-On-Trent
ST10 3AN

Drawing title

Location & Block Plan

Date	Drawn	Checked	Job No.
04/29/21	LE	TM	3201

Scale(s)

As indicated @A3

Drawing number

Revision

MP21-SA-XX-XX-DR-A-0101



12 High Street, Tean,
Stoke-on-Trent
ST10 4DZ

T: +44 (0)1538 722097
E: mail@smytheman.co.uk
W: www.smytheman.co.uk

