




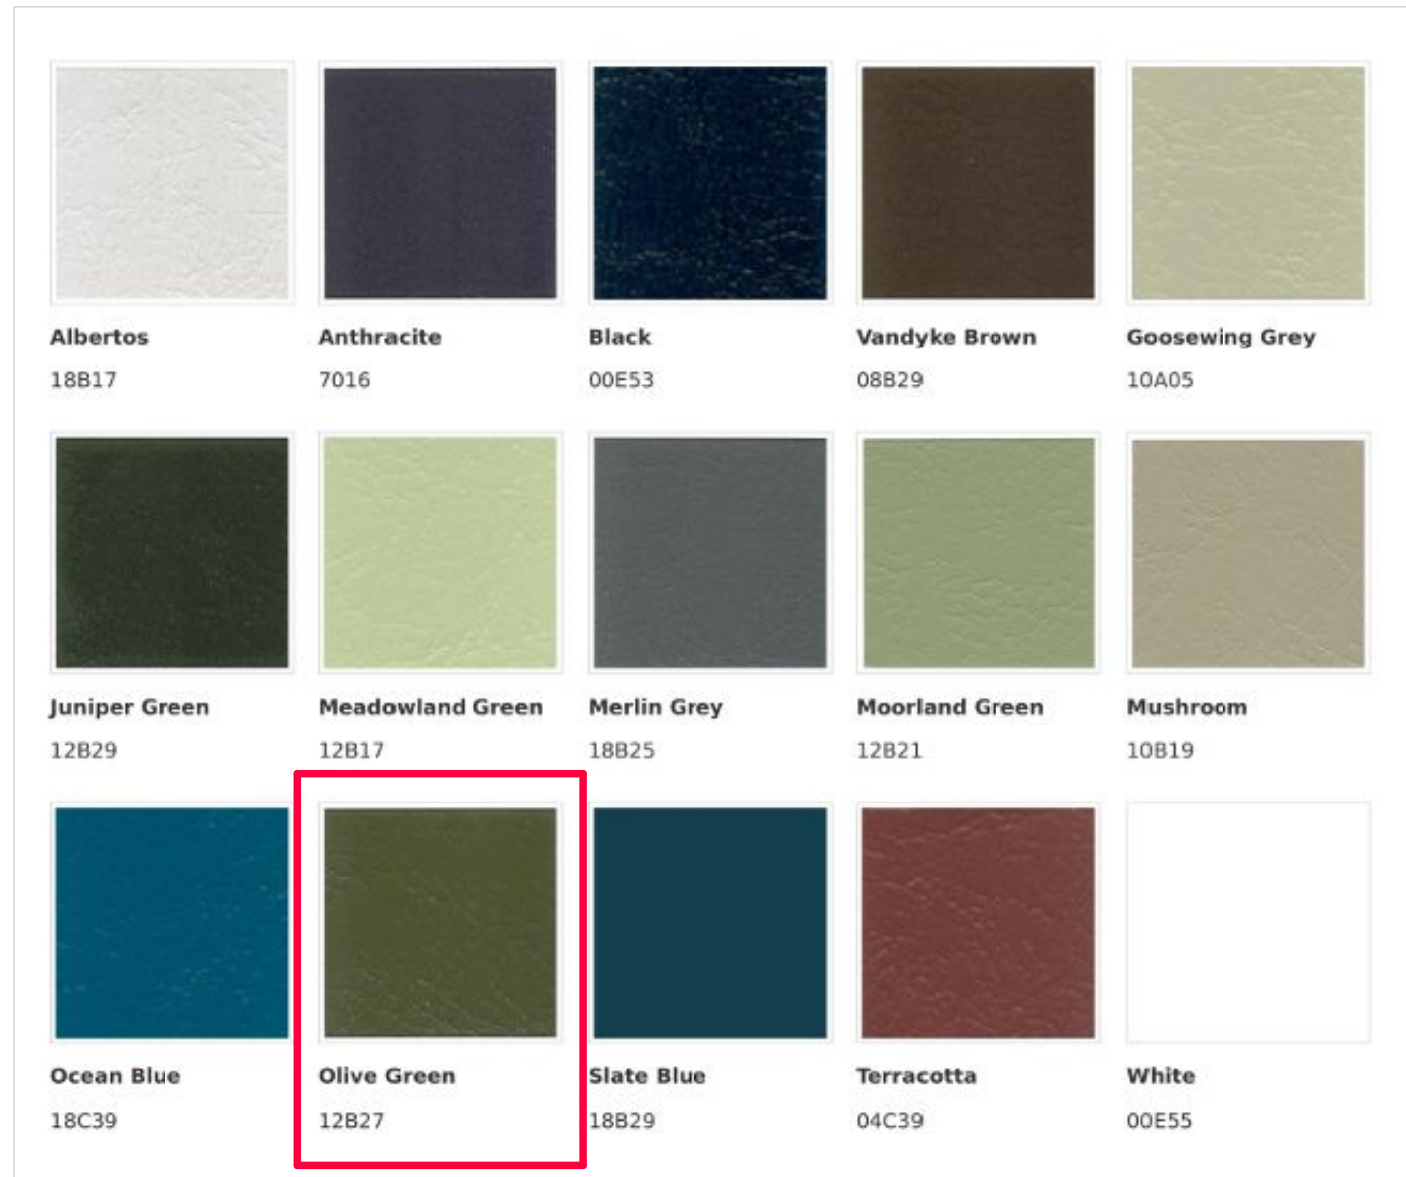


Olive Green profiled roof sheeting

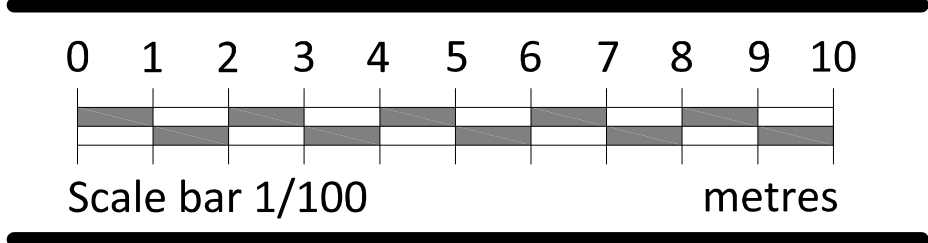


Larch Yorkshire Boarding to external walls

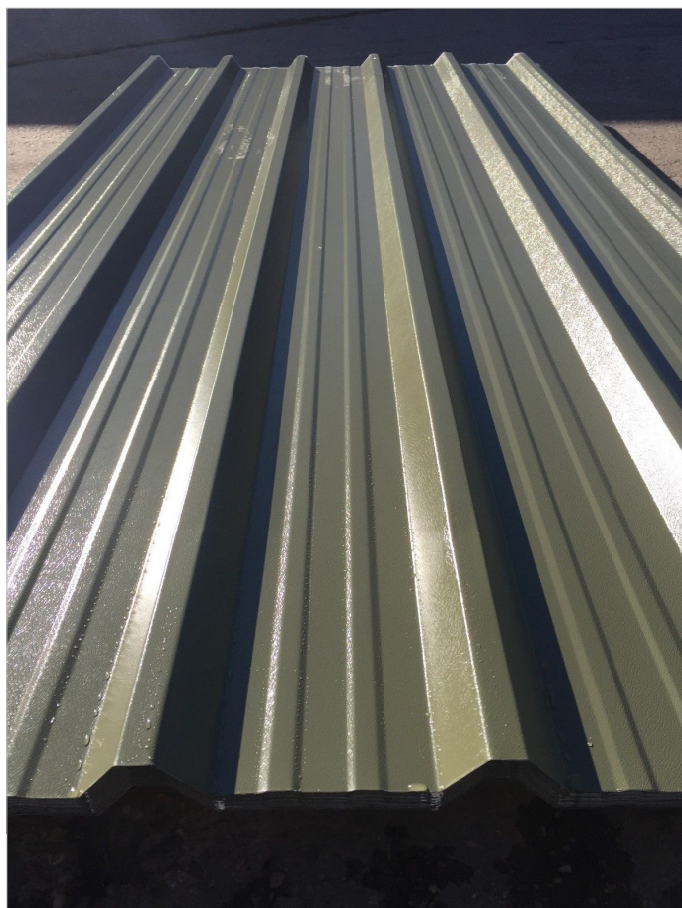


Olive Green profiled roof sheeting
BS:12B27

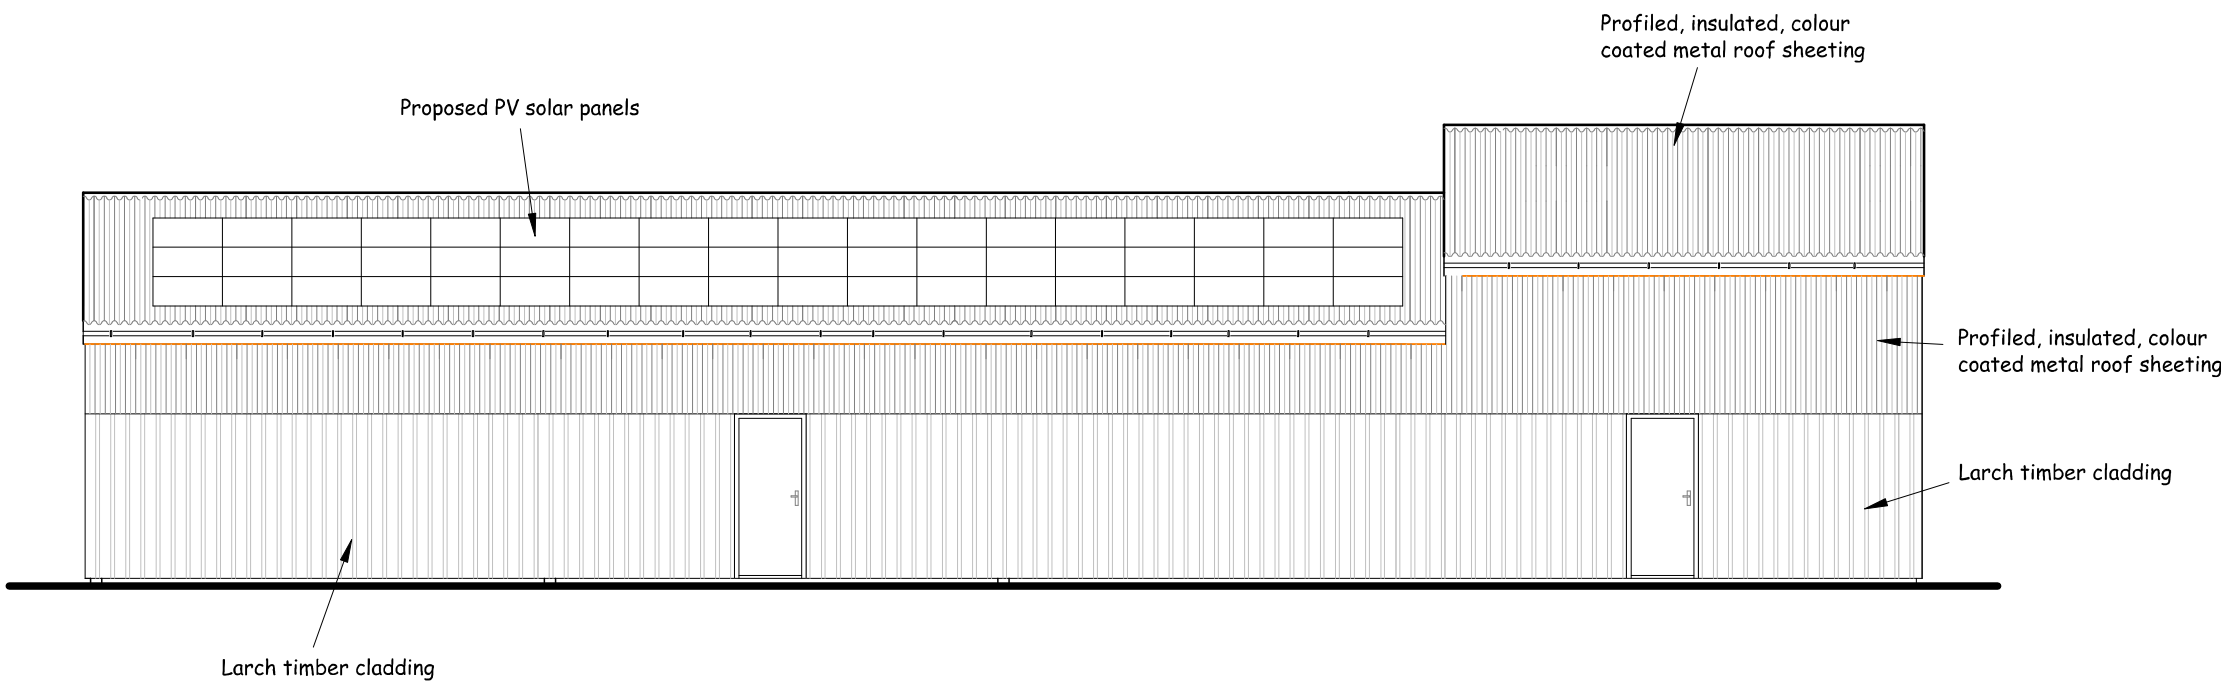


REAR (SOUTHWEST) ELEVATION

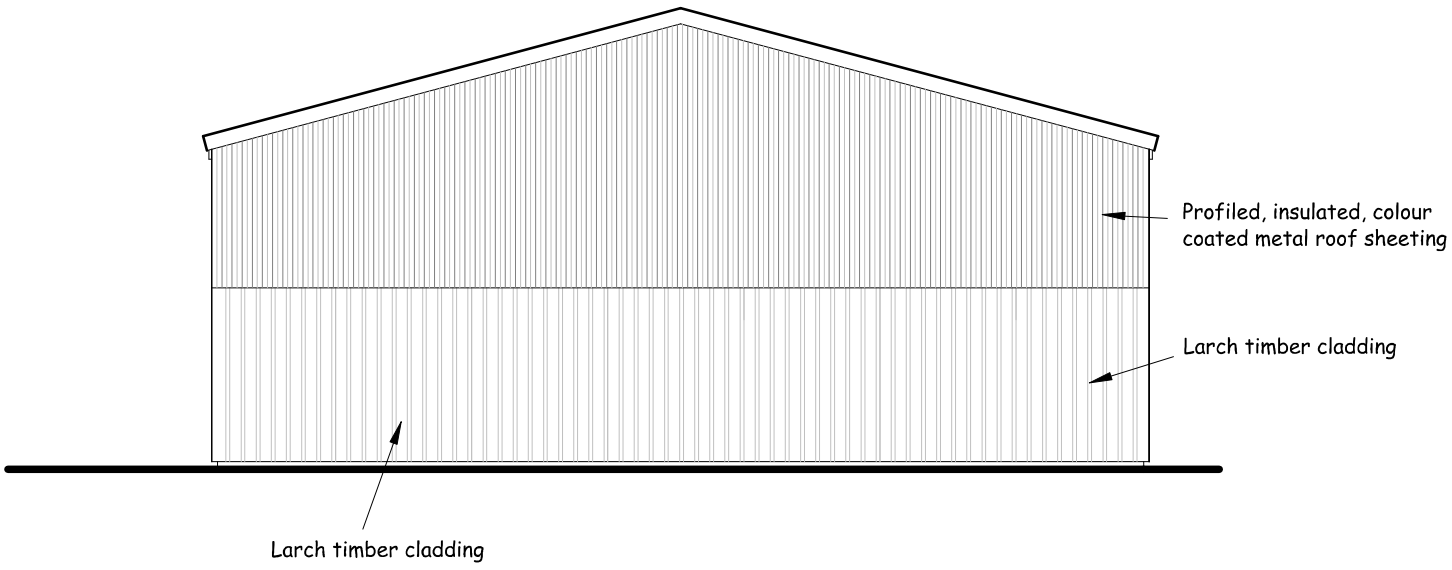


SIDE (SOUTHEAST) ELEVATION

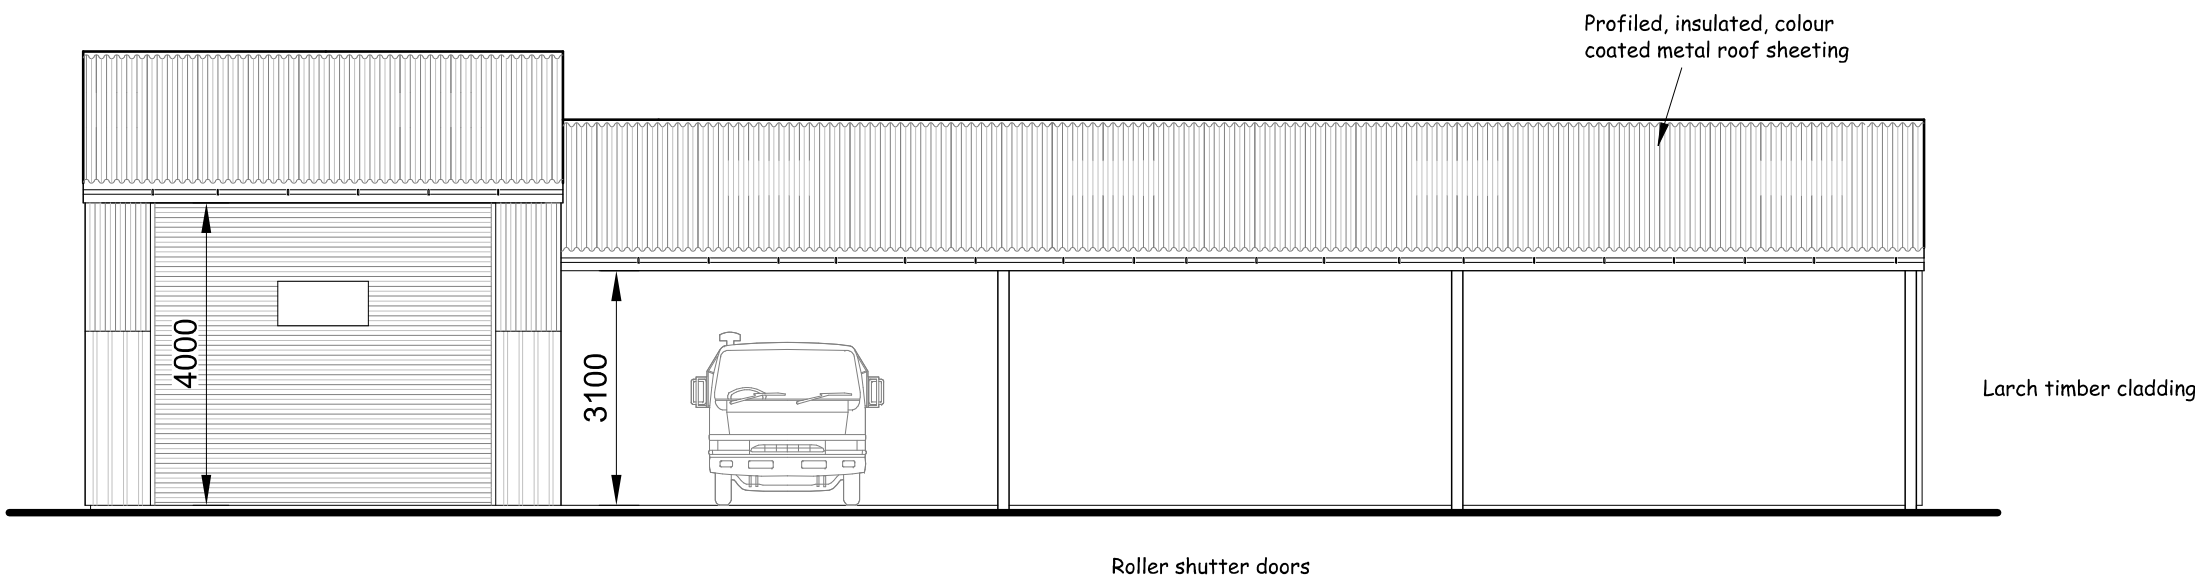


FRONT (NORTHEAST) ELEVATION

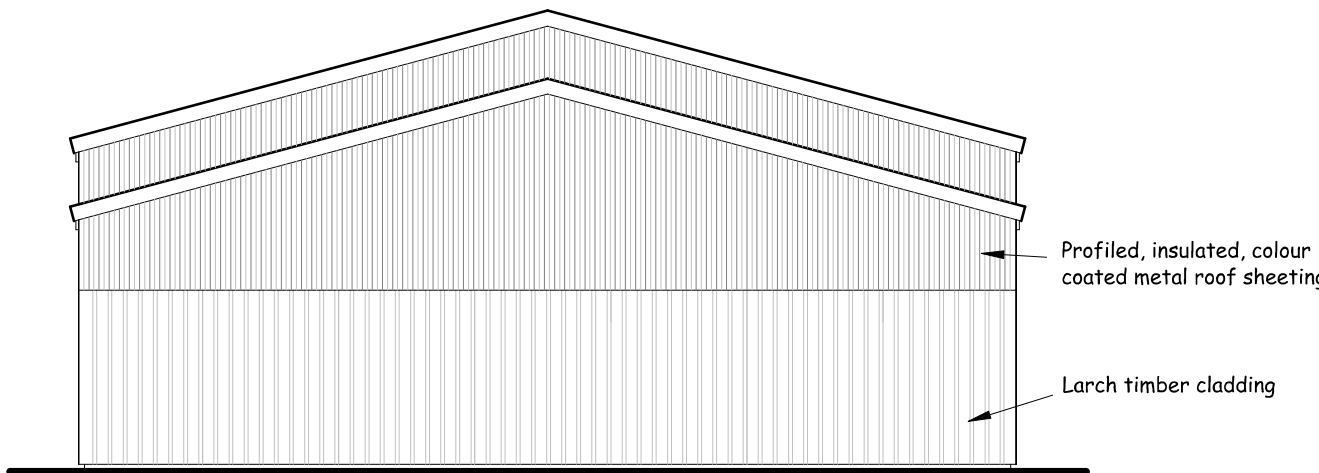

SIDE (NORTHWEST) ELEVATION

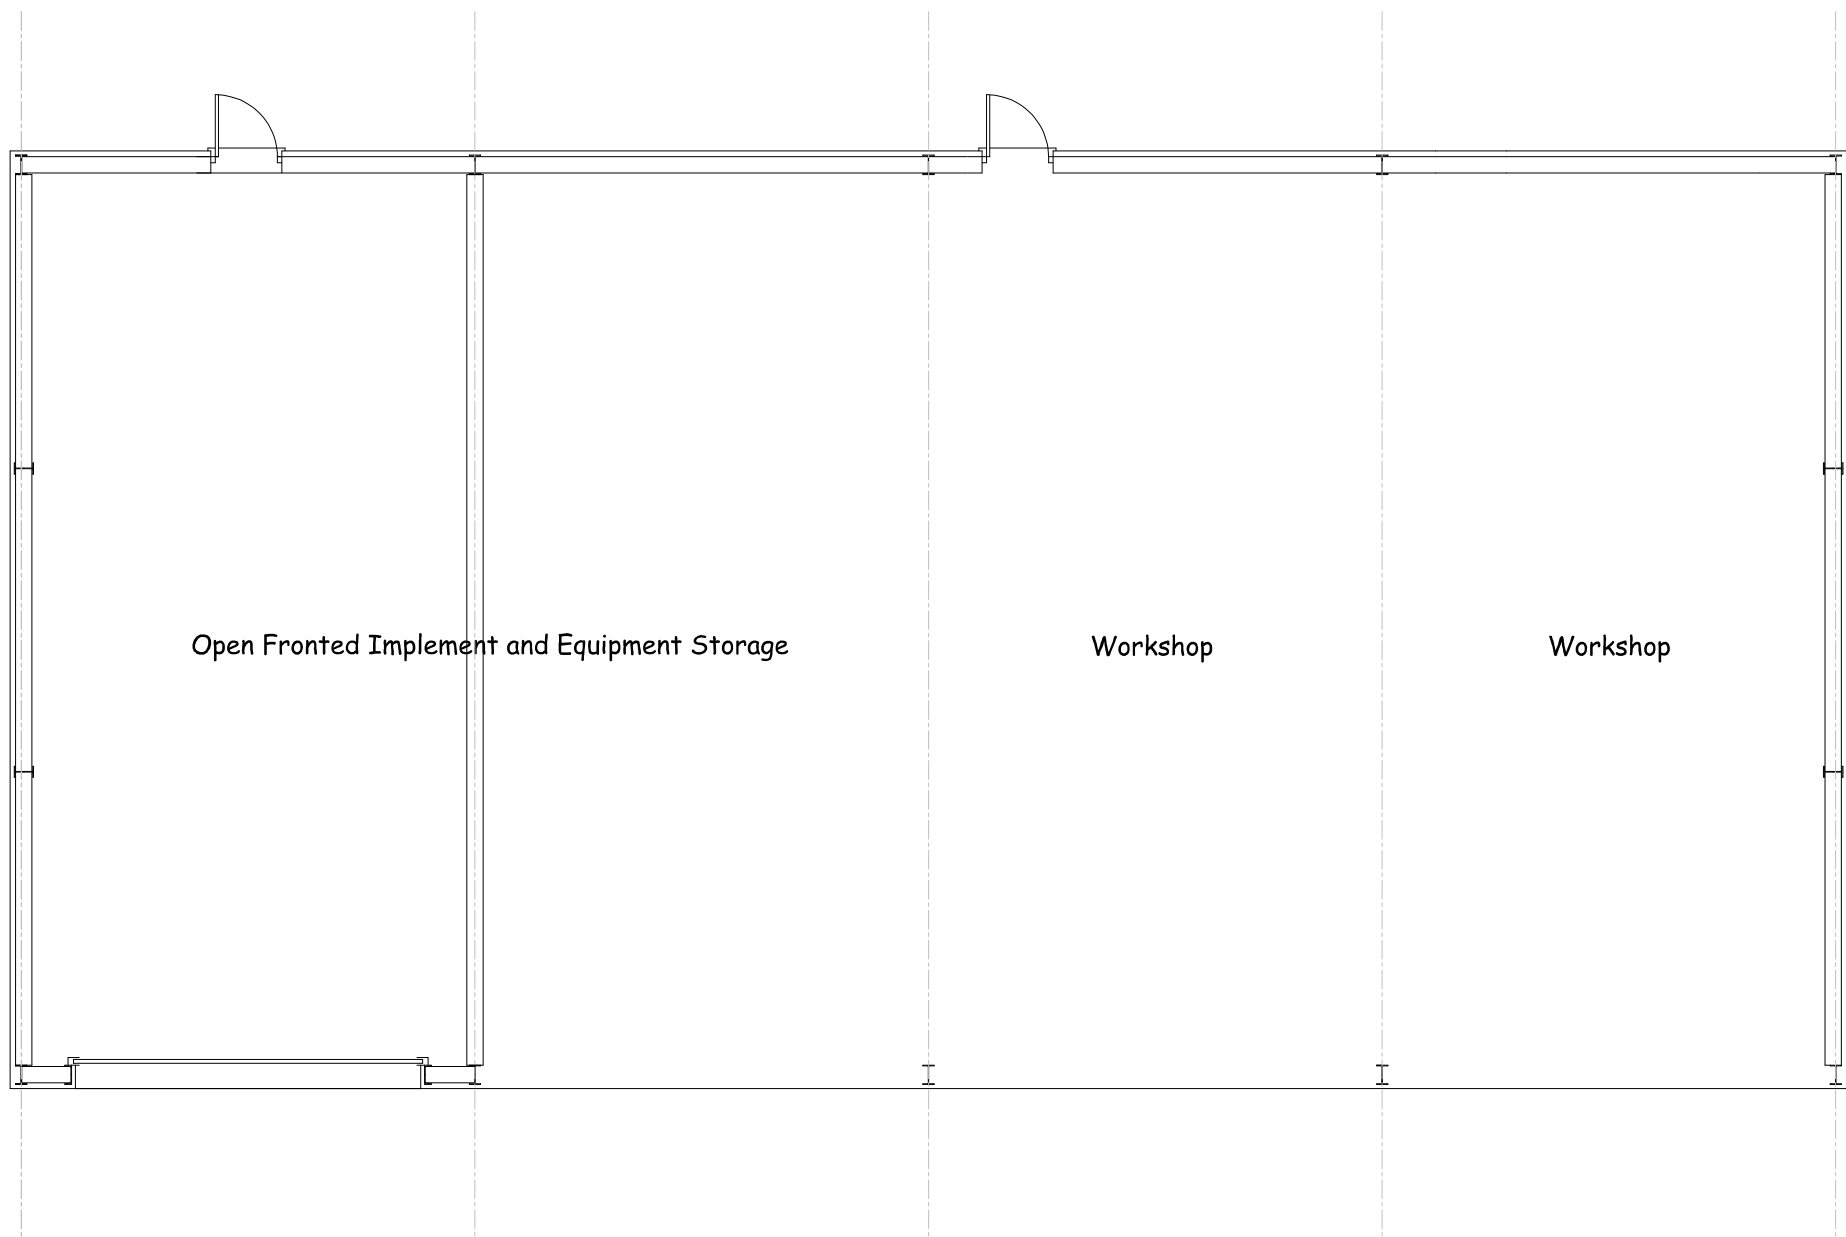

PROPOSED FLOORPLAN

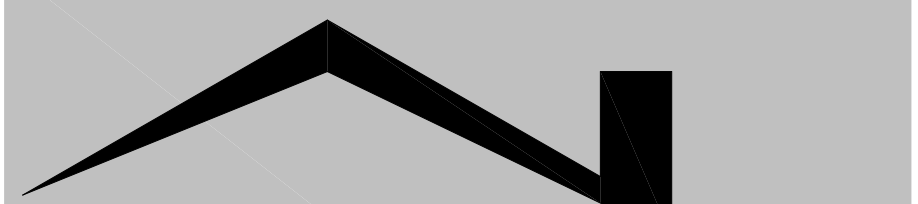
Nigel Forrester MCIOS
Building Design Services
Ilett House, Smithy Bank, Alton, Staffs, ST10 4AD
TEL 01538 702164
www.nigelforrester.co.uk www.sap-calc.co.uk

CLIENT

Mr G Plant

PROJECT

Proposed garage/workshop building

at
South Field Farm
Leek Road
Wetley Rocks
Stoke-on-Trent
ST9 0AR

DRAWING NUMBER 19/578/04/F

Proposed steel framed building

SCALES 1/100 @ A1