

Location Plan (1:1250@A3)

Pooldam: Architectural

DRAWING TITLE:
Location Plan

JOB:
Knypersley Mill,
Judgefield Lane, Brown Edge

CLIENT:
Mr M Gutersohn

ORIGIN DATE:
28/03/2021

TELEPHONE:
07905 325654
E-MAIL:
architectural@pooldam.co.uk
WEB:
www.pooldam.co.uk


no.	date	description	initial
0	30/03/2021	issued for planning application	GW
1	17/05/2021	Scaling annotation re-worded at the behest of SMDC Planning	GW
2	27/05/2021	Further revisions to standard caveat wording	GW

JOB No.
PD084

DWG No.
LP01
Revision
2

SCALE:
1:1250
@
A3

STAGE:
P

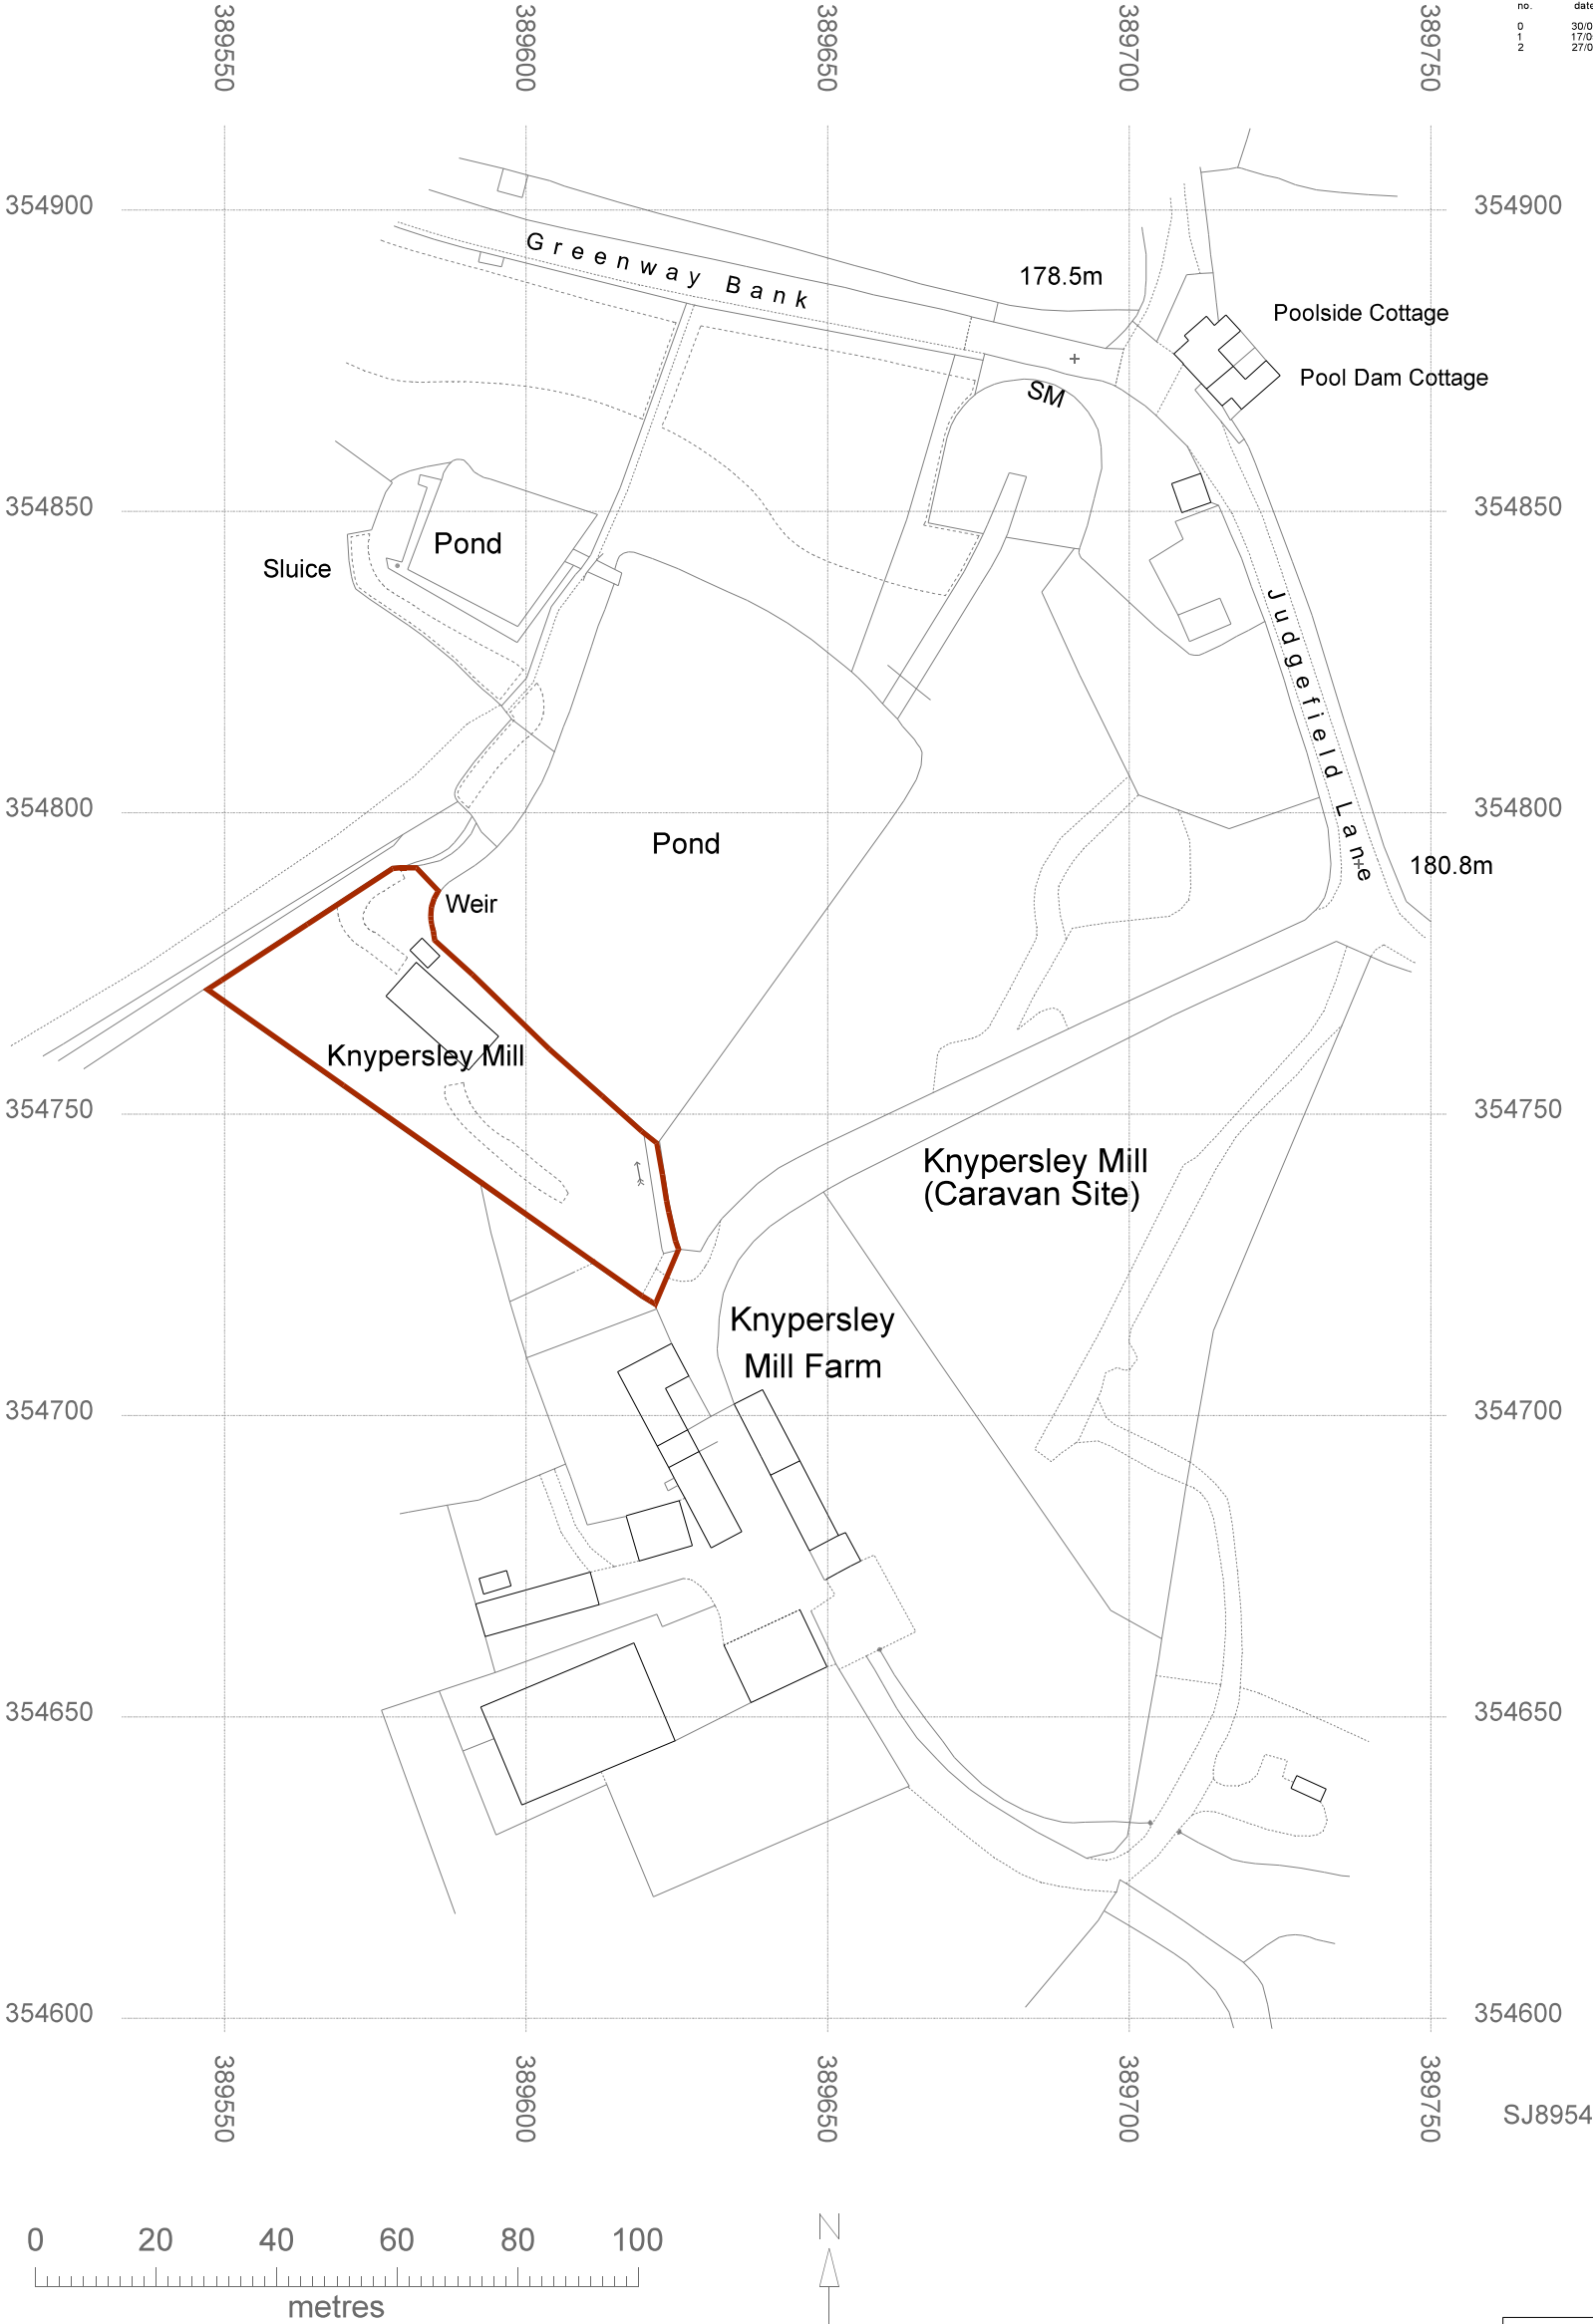

© Crown copyright 2021 Ordnance Survey 100053143

THIS DRAWING AND WORK HEREIN IS THE COPYRIGHT OF POOLDAM: ARCHITECTURAL

This drawing is issued for the stated purpose as provided by the drawing stage code and revision reference only. Scaled measurements taken from paper or non-original digital prints of this drawing may not be accurate or truly scaled and must not be relied upon. Please consult Pooldam: Architectural should specific dimensions that are not anticipated be required for the stated purpose. Contractor to be responsible for checking site dimensions prior to construction and to report discrepancies to Pooldam: Architectural at the earliest opportunity.

STAGE CODES:

Ⓚ Sketch Ⓟ Planning Ⓟ B.Regis Ⓢ Construction Ⓢ Other -