

Planning Scheme: Proposed Boundary Works, Knypersley Mill: Stock-proof fencing

(1:50@A3)

Pooldam: Architectural

DRAWING TITLE:
Planning Scheme:
Proposed Boundary Alterations:
Typical Stock-proof Fencing Detail

JOB:
Knypersley Mill,
Judgefield Lane, Brown Edge

CLIENT:
Mr M Gutersohn

ORIGIN DATE:
29/03/2021

JOB No.
PD084

DWG No.
PS03
Revision
3

SCALE:
1:50
@
A3

STAGE:
P

TELEPHONE:
07905 325654


E-MAIL:
architectural@pooldam.co.uk

WEB:
www.pooldam.co.uk



REVISIONS:				
no.	date	description	initial	
0	30/03/2021	Issued for Client review	GW	
1	31/03/2021	Updated following client feedback - Issued for P. App.	GW	
2	17/05/2021	Drawing Scale altered (made smaller) & scaling annotation re-worded at the behest of SMDC Planning	GW	
3	27/05/2021	Further revisions to standard caveat wording	GW	

- New/Replacement stock-proof fencing:
- ① c.150 circular section timber strainer posts dug/driven into ground at changes in direction.
 - ② c.75 circular section timber intermediate fence posts dug/driven into ground.
 - ③ c.100 circular section timber strainer struts with split post retainer stake dug/driven into ground.
 - ④ Strained galvanised wire stockproof mesh - type C8/80/15 with 2.5mm diameter wire galvanised to BS443. Optional plain 4mm diameter strained galvanised top wire. Galvanised netting staple fixings.

Plan of Typical Fence:

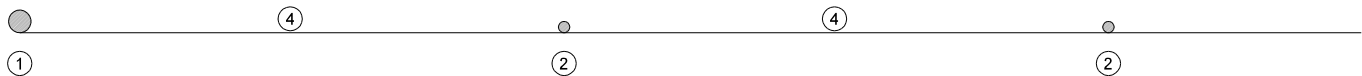

Elevation of Typical Fence:

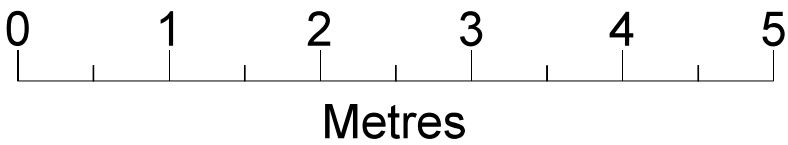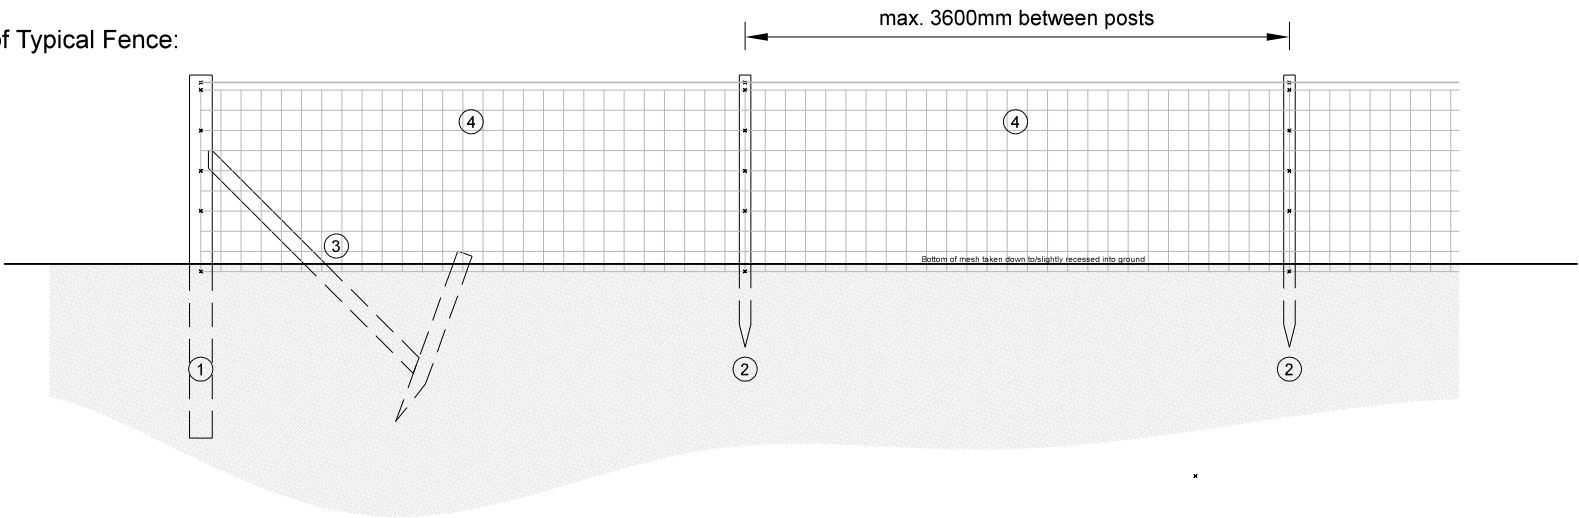

Fencing Detail

THIS DRAWING AND WORK HEREIN IS THE COPYRIGHT OF POOLDAM: ARCHITECTURAL

The drawing is issued for the stated purpose as provided by the drawing stage code and revision reference only. Scaled measurements taken from paper or non-original digital prints of this drawing may not be accurate or truly scaled and must not be relied upon. Please consult Pooldam: Architectural should specific dimensions that are not annotated be required for the stated purpose. Contractor to be responsible for checking site dimensions prior to construction and to report discrepancies to Pooldam: Architectural at the earliest opportunity.

STAGE CODES:

Sk Sketch P Planning B B.Regis C Construction

O Other -