

(1:200@A2, 1:400@A4)

JOB No.
D084

SU01
 Television
 3

SCALE:
1:200
@
A2

STAGE:


P

TELEPHONE: **07905 325654**

E-MAIL: **architectural@pooldam.co.uk**

WEB: **www.pooldam.co.uk**

no.	date	description	initial
0	08/04/2021	Issued for P. App.	GW
1	12/04/2021	Updated to show existing gate adjacent mill	GW
2	17/05/2021	Scaling annotation re-worded at the behest of SMDC Planning	GW
3	27/05/2021	Further revisions to standard caveat wording	GW

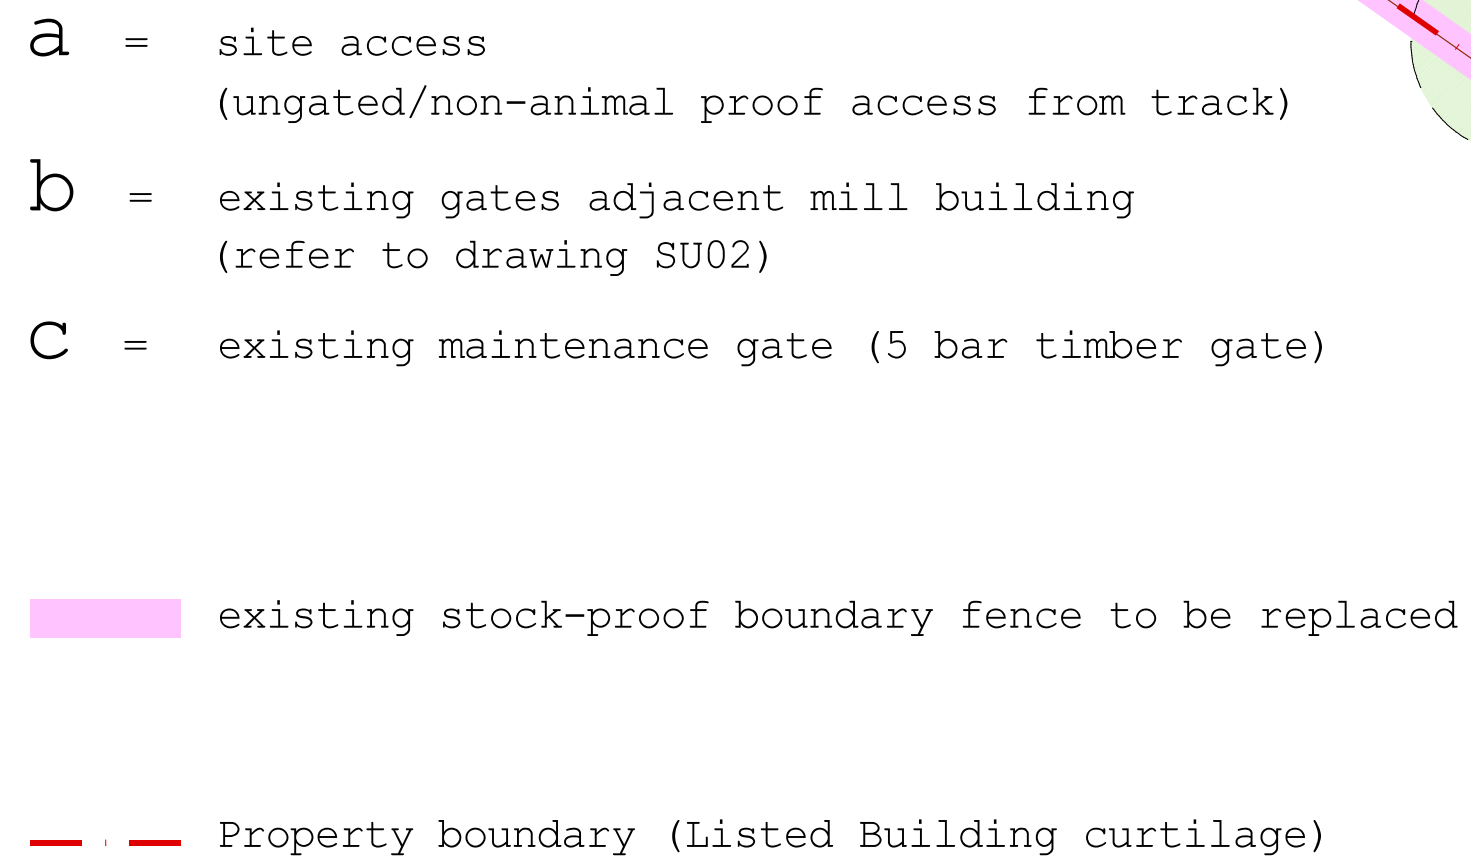

NORTH ↑

A horizontal scale bar labeled "Metres" with markings from 0 to 50. Major markings are at 0, 5, 10, 15, 20, 25, and 50. Minor markings are every 1 unit, with labels at 5, 10, 15, 20, 25, and 50.

Weir

Mill Pond

Knypersley Mill

un-fenced boundary to Mill Pond

b

driveway/parking area

garden



field boundary

```
gate
(access for weir
maintenance)
```

C

b

a

shared access track
from Judgerfield Lane

THIS DRAWING AND WORK HEREIN IS THE COPYRIGHT OF POOLDAM: ARCHITECTURAL

This drawing is issued for the stated purpose approved by the drawing stage code and revision reference only. Scaled measurements taken from paper or non-original digital prints of this drawing may not be accurate or truly scaled and shall not be relied upon. Please contact POOLDAM: ARCHITECTURAL should specific dimensions that are not indicated be required for the stated purpose. Contractor to be responsible for checking site dimensions prior to construction and to report discrepancies to POOLDAM: ARCHITECTURAL at the earliest opportunity.

STAGE CODES:

(S) Sketch **(P)** Planning **(B)** B.Regs **(C)** Construction
(O) Other -