


SINGLE STORY SITE LAYOUT

01856 898 022
www.UKPlanningMaps.com

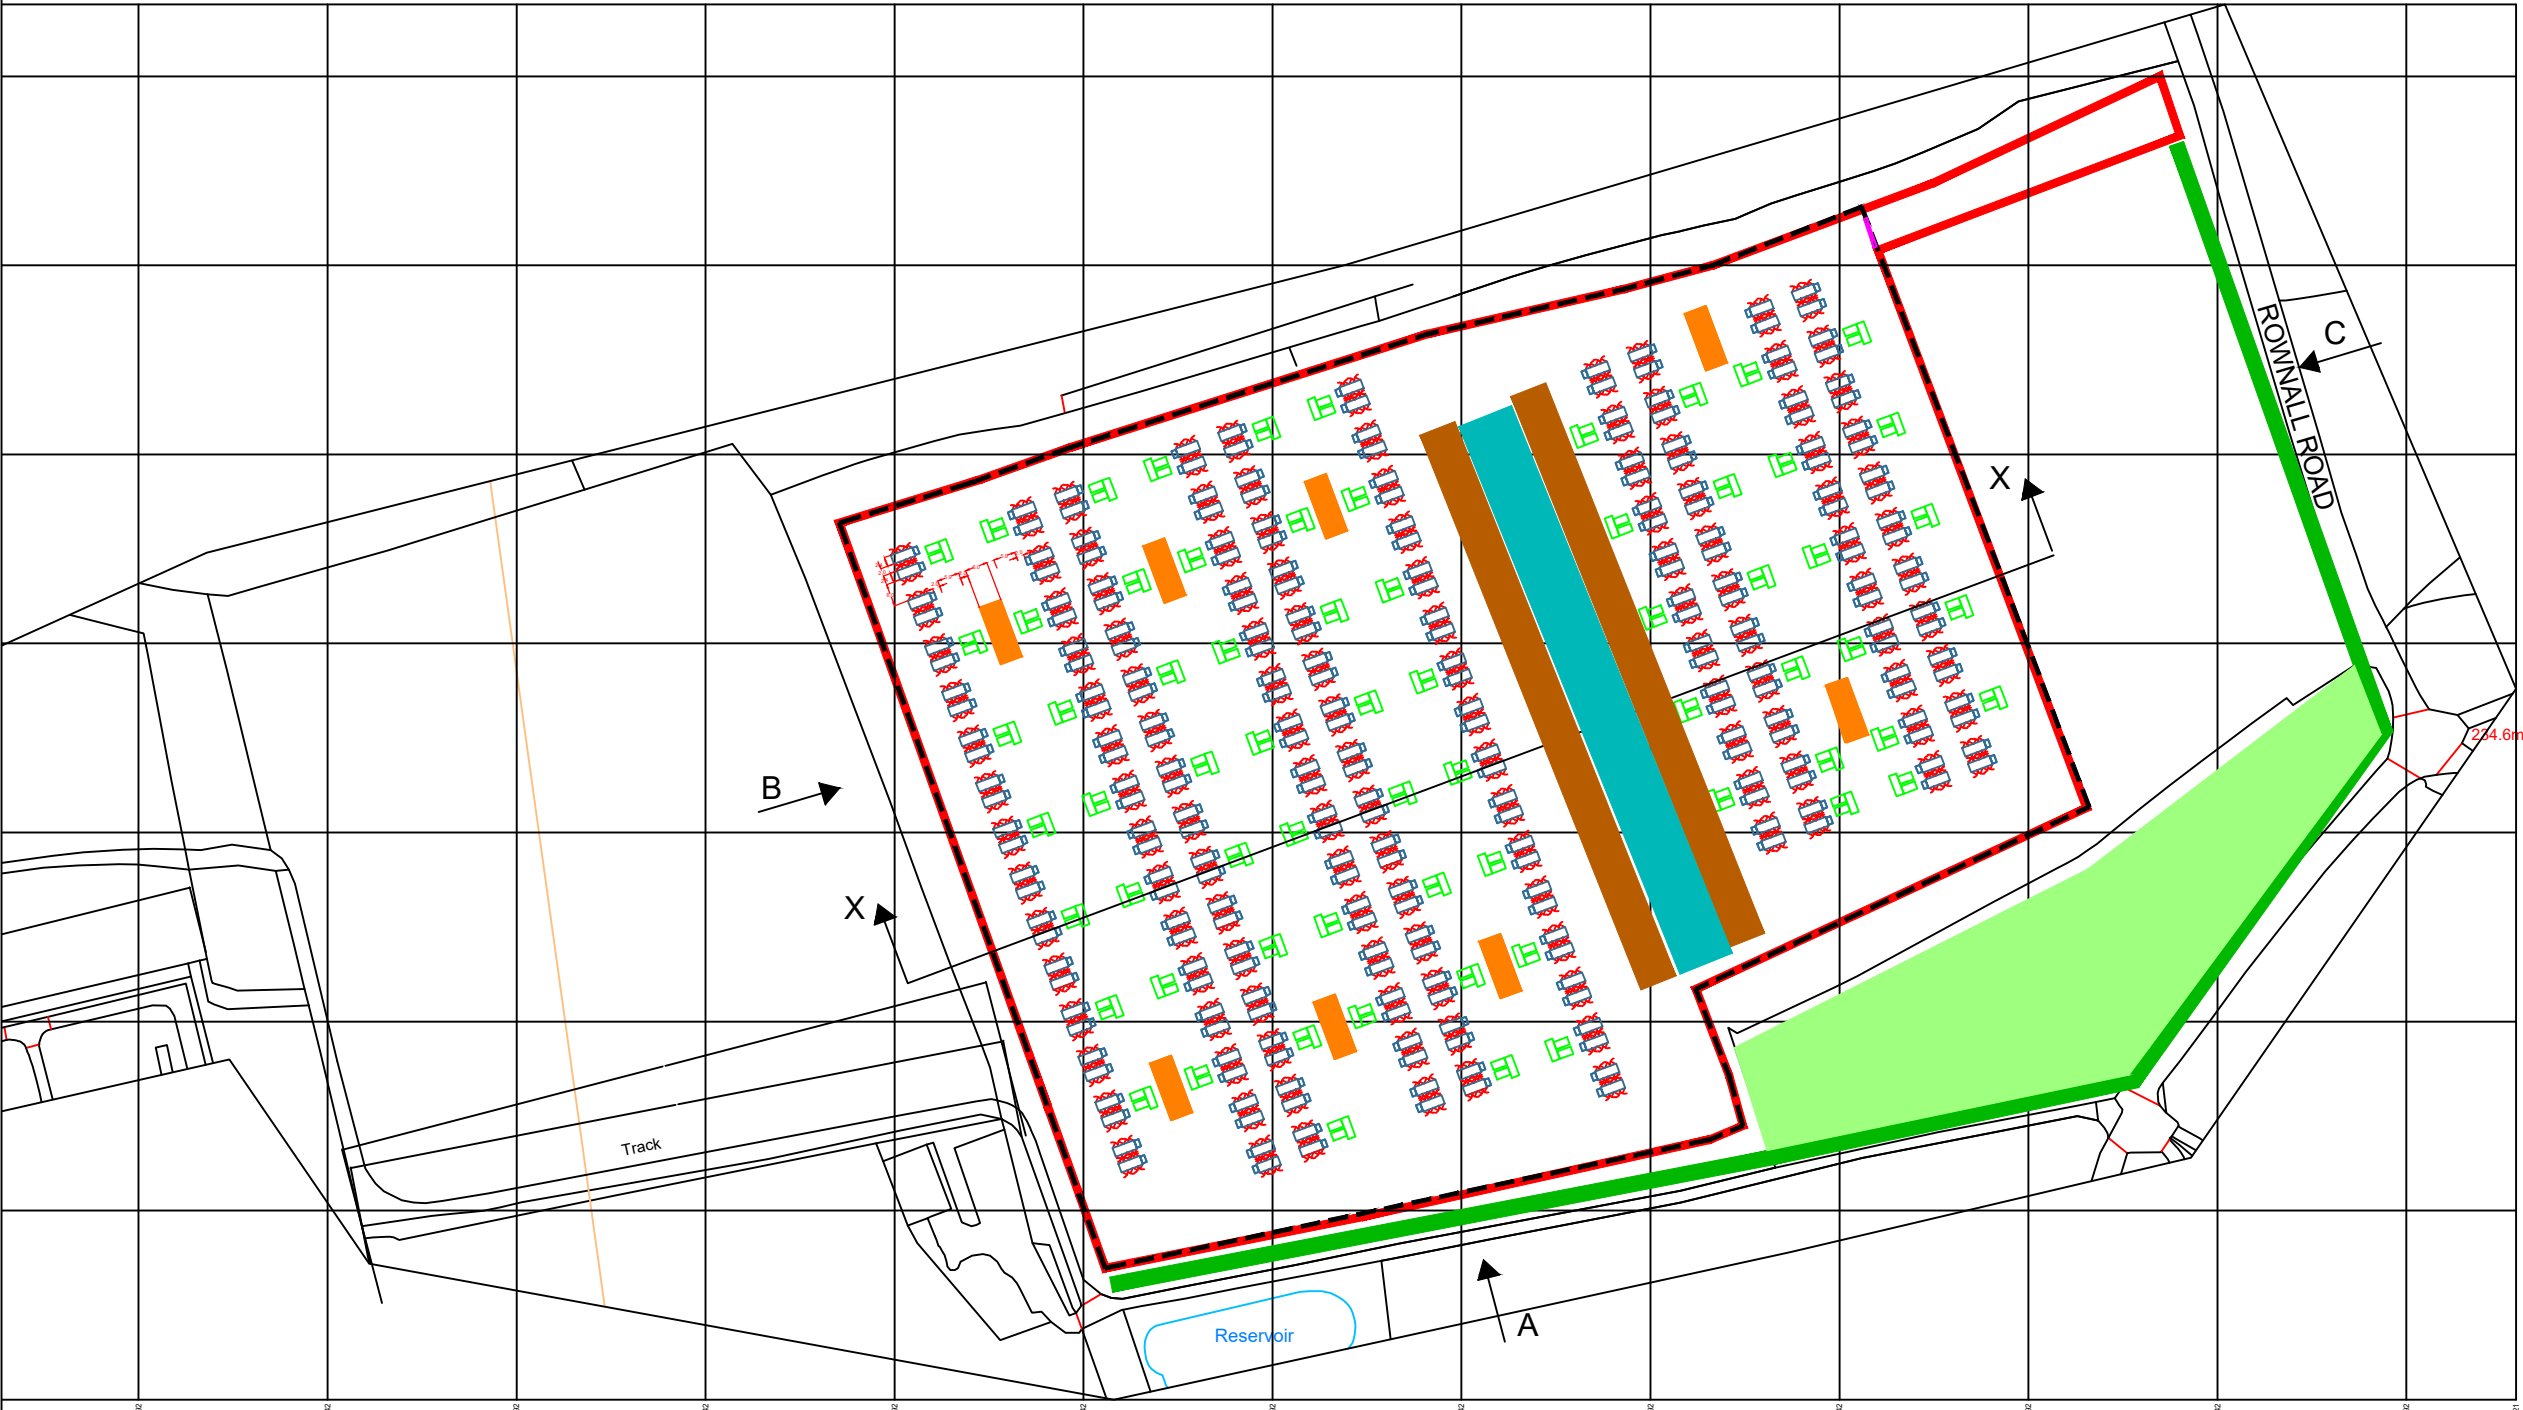

LEGEND

- SITE BOUNDARY
- - - - - 4M ACOUSTIC FENCE
- NEW TREE PLANTING AREA
- 4M BUND AND TREE PLANTING
- EXISTING TREE LINE
- STAND OFF AREA
-  BATTERY CONTAINER
-  INVERTORS AND TX
- SWITCHGEAR CONTAINER

SITE BOUNDARY AREA: 58,445m²

B	TREE PLANTING ADDED AND STAND OFF AREA	MM	09.06.21	MJ
A	FIRST ISSUE	MM	05.06.21	MJ
No	INFORMATION	By	Date	Child

REVISIONS

PROJECT NUMBER

CELLARHEAD BATTERY SITE

CLIENT: Simon Buxton

LOCATION: CELLARHEAD BATTERY SITE
ROWNALL ROAD, CHEDDLETON, TOMPKIN,
STAFFORDSHIRE MOORLANDS, ST90BT

CAD REFERENCE: 00 CELLARHEAD-104

SCALE: 1:2000 @ A3 SHEET: 1 OF 3

DRAWN BY: MM DATE: 08.05.21

CHECKED BY: MJ DATE: 08.05.21

AVON UTILITIES & GENERATION LIMITED
UNIT 2 BIRD INDUSTRIAL PARK
STATION ROAD
STRATFORD-UPON-AVON
CV37 8RP

