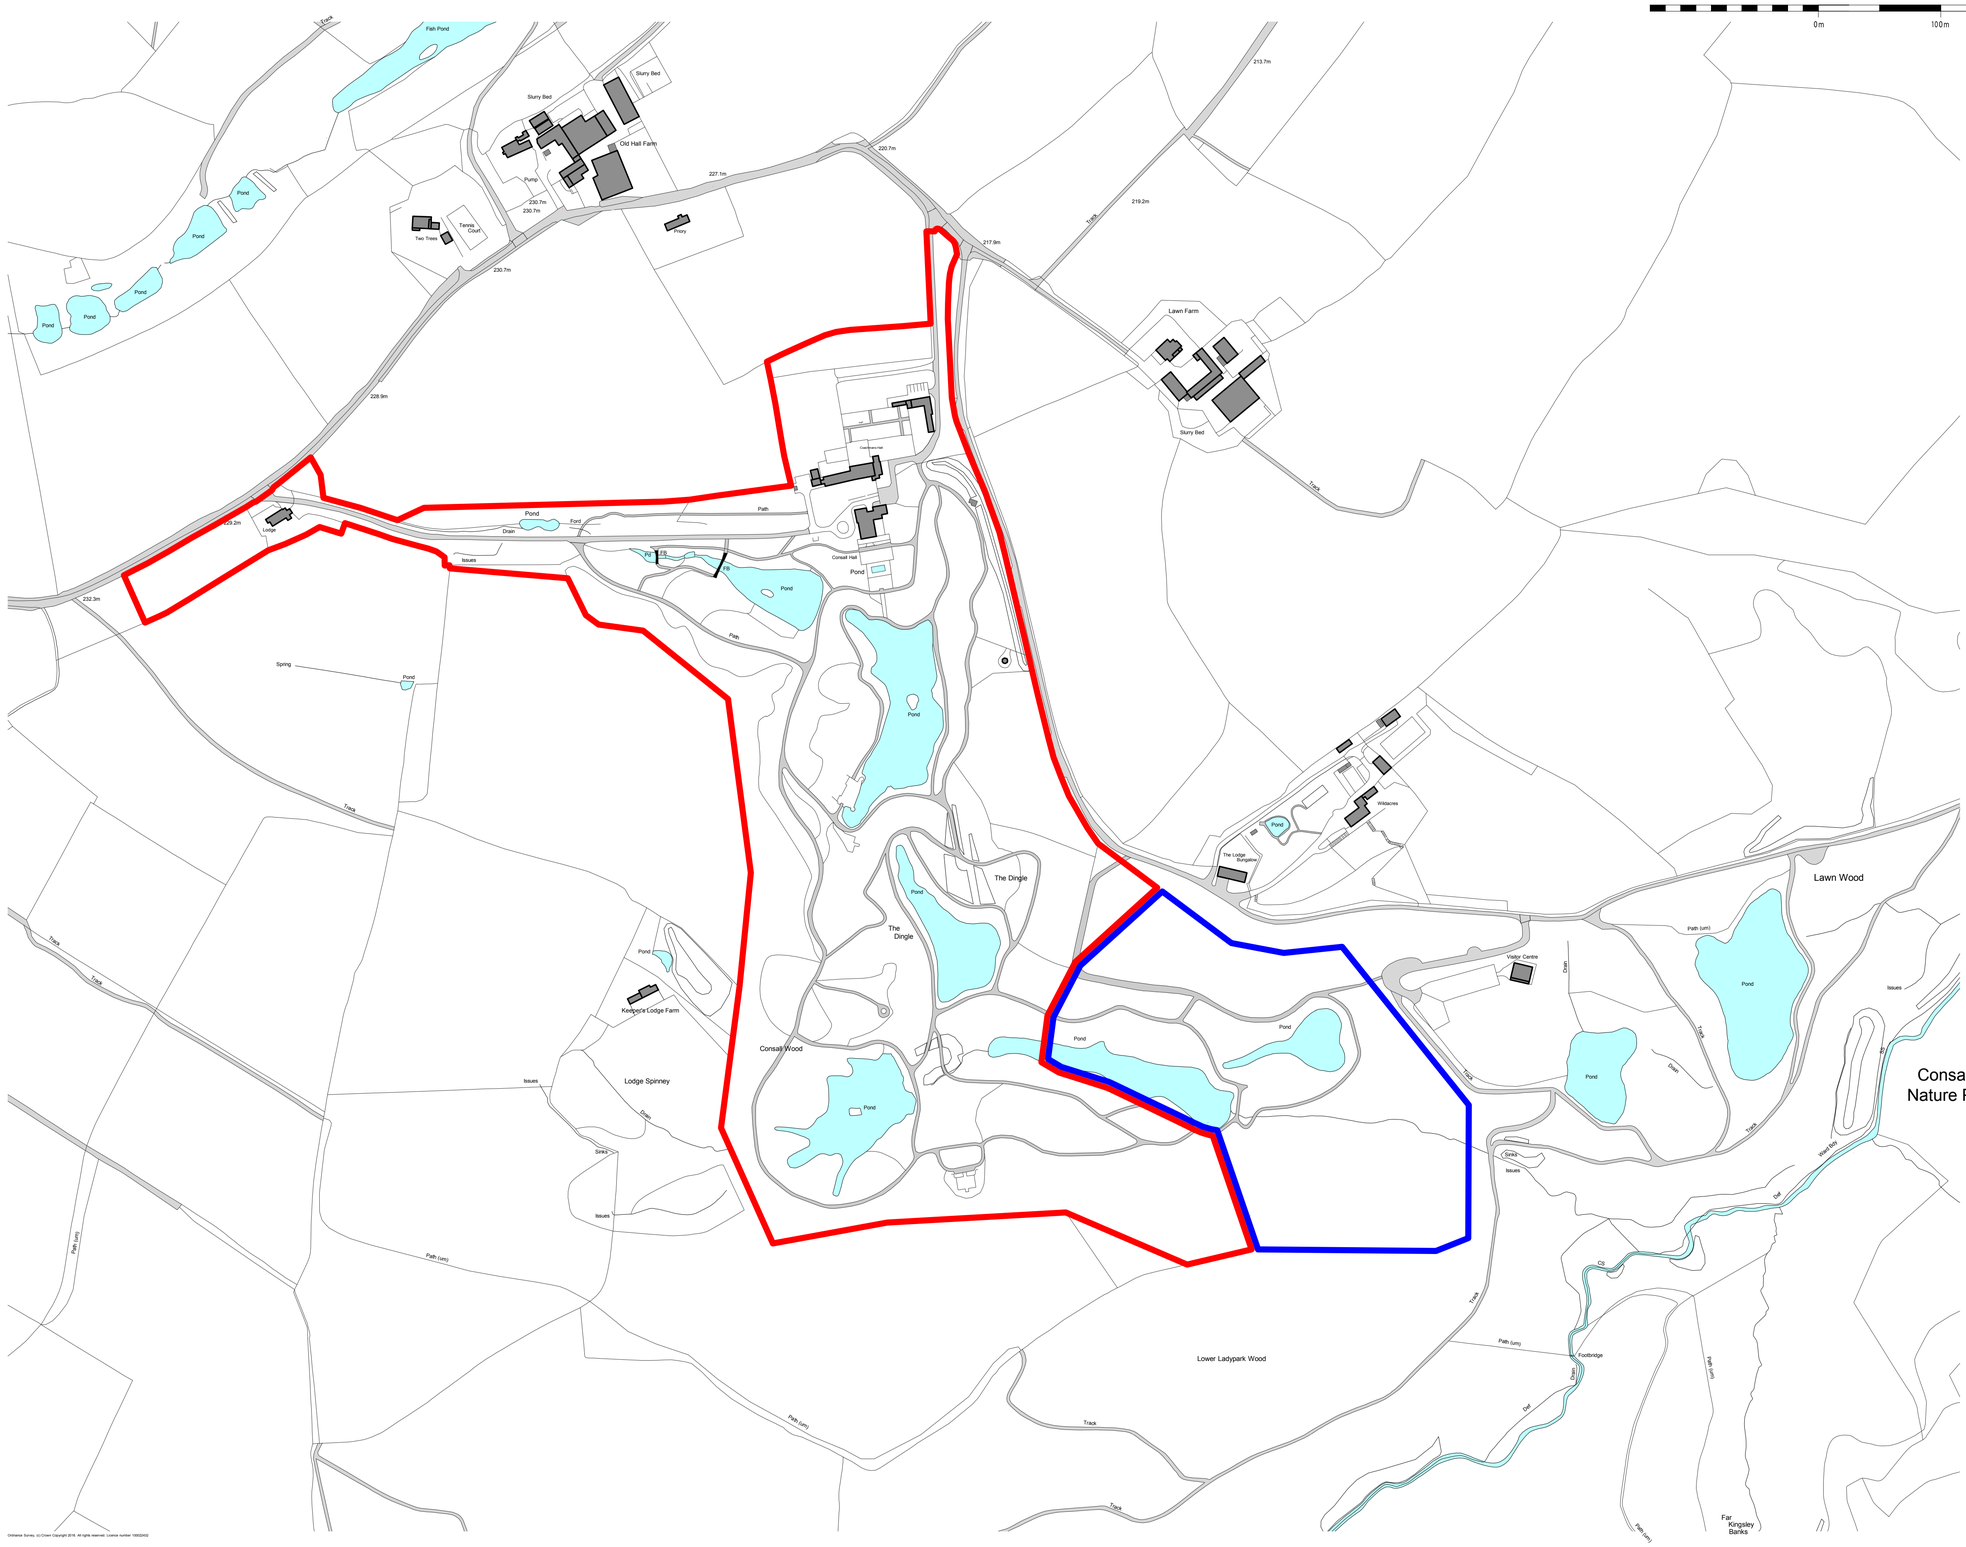


Rev	Date	Drawn	Description
B	25/01/2019	AC	Site Boundary Amended. Blue Boundary line added.
A	07/12/2018	AC	Site Boundary Amended.

ctd architects

Clerk Bank House
Clerk Bank
LEEK
Staffordshire
ST13 5HE

t : 01538 373477
f : 01538 386503
e : info@ctdarchitects.co.uk
w : www.ctdarchitects.co.uk

ctd architects © 2018
- This drawing is copyright.
- All dimensions to be checked on site before proceeding.
- Contractor must notify the architect of any discrepancies before proceeding.
- Contractor to check/adjust dimensions of new work to suit existing conditions. Do not assume existing structure or details are plumb, square or level.
- All drawings to be read in conjunction with all other consultants drawings and specs.

Client
Consall Hall Estate Limited

Project
Consall Hall
Spa Resort &
Walled Garden Barn Wedding Venue

Title
Site Location Plan

Scale	Size	Drawn	Chk'd	Date
1:2500	A1	KL	CH	10/01/19

Status: SURVEY DRAWING

Job No.	Drawing No.	Rev.
1824	AL01	B