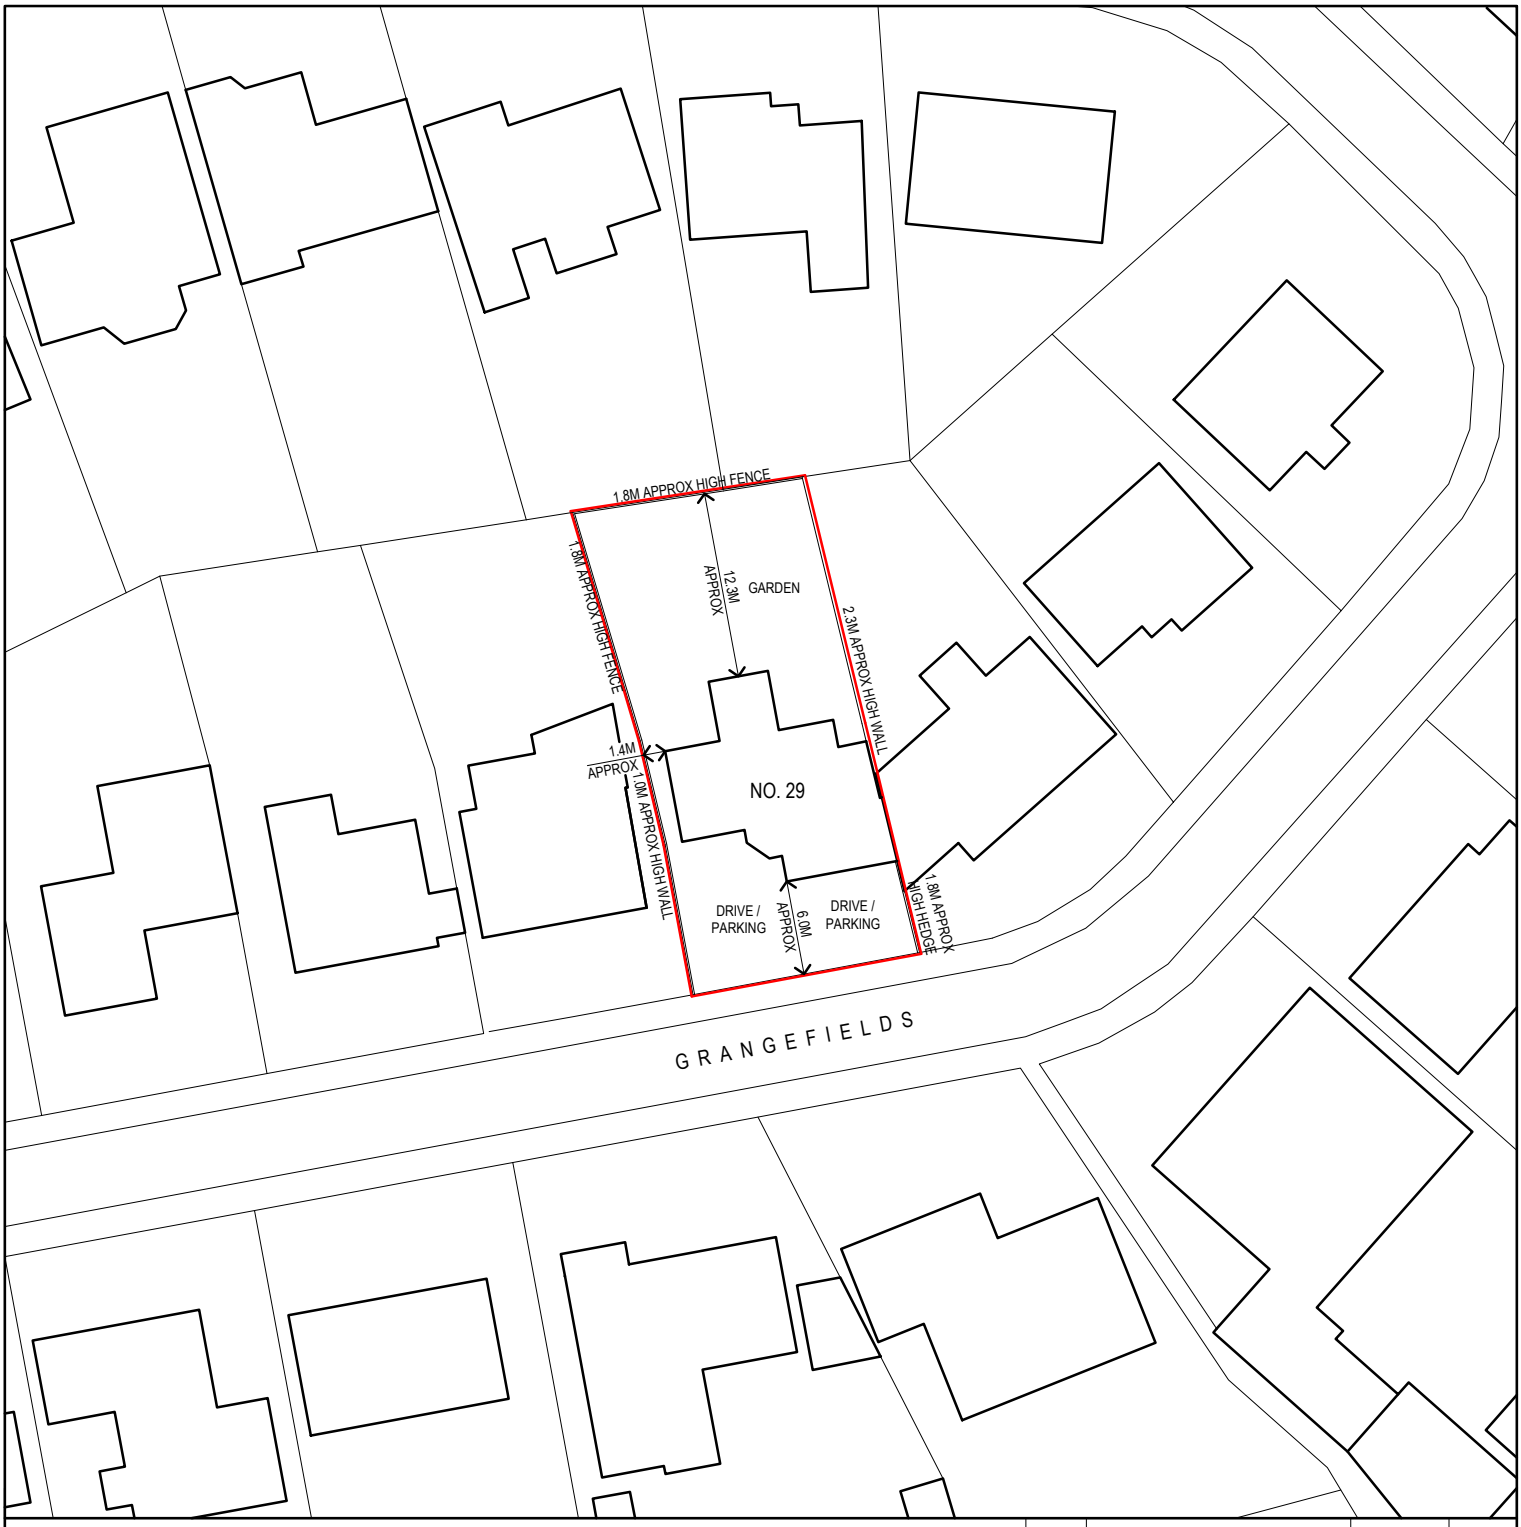


NOTES: BUILDER TO CHECK SETTING OUT DIMENSIONS WITH THE ARCHITECT PRIOR TO CONSTRUCTION AND NOT RELY ON SCALING OFF DRAWINGS.

This Plan includes the following Licensed Data: OS MasterMap Black and White PDF Site Plan by Ordnance Survey National Geographic Database and incorporating surveyed revision available at the date of production. Reproduction in whole or in part is prohibited without the prior permission of Ordnance Survey. The representation of a road, track, or path is no evidence of a right of way. The representation of features as lines is no evidence of a property boundary. © Crown copyright and database rights 2021. Ordnance Survey 0100031673

N

0 20M

REV.	DESCRIPTION	DATE	INT.

DAVID BAILEY ARCHITECT LIMITED
Gillow Fold Farm, 26 Mow Lane, Gillow Heath,
Biddulph, Staffordshire, ST8 6QQ
Tel: 01782 516355 E-mail: davidbailey.architect@btinternet.com

SCALE: 1:500 @A4

TITLE: SITE PLAN / BLOCK PLAN - EXISTING

PROJECT: 29 GRANGEFIELDS, BIDDULPH, STAFFORDSHIRE, ST8 7SA

DATE: MAY 2021

JOB NUMBER: 00808

DRAWN BY: DB

DRAWING NUMBER: 00808-003