

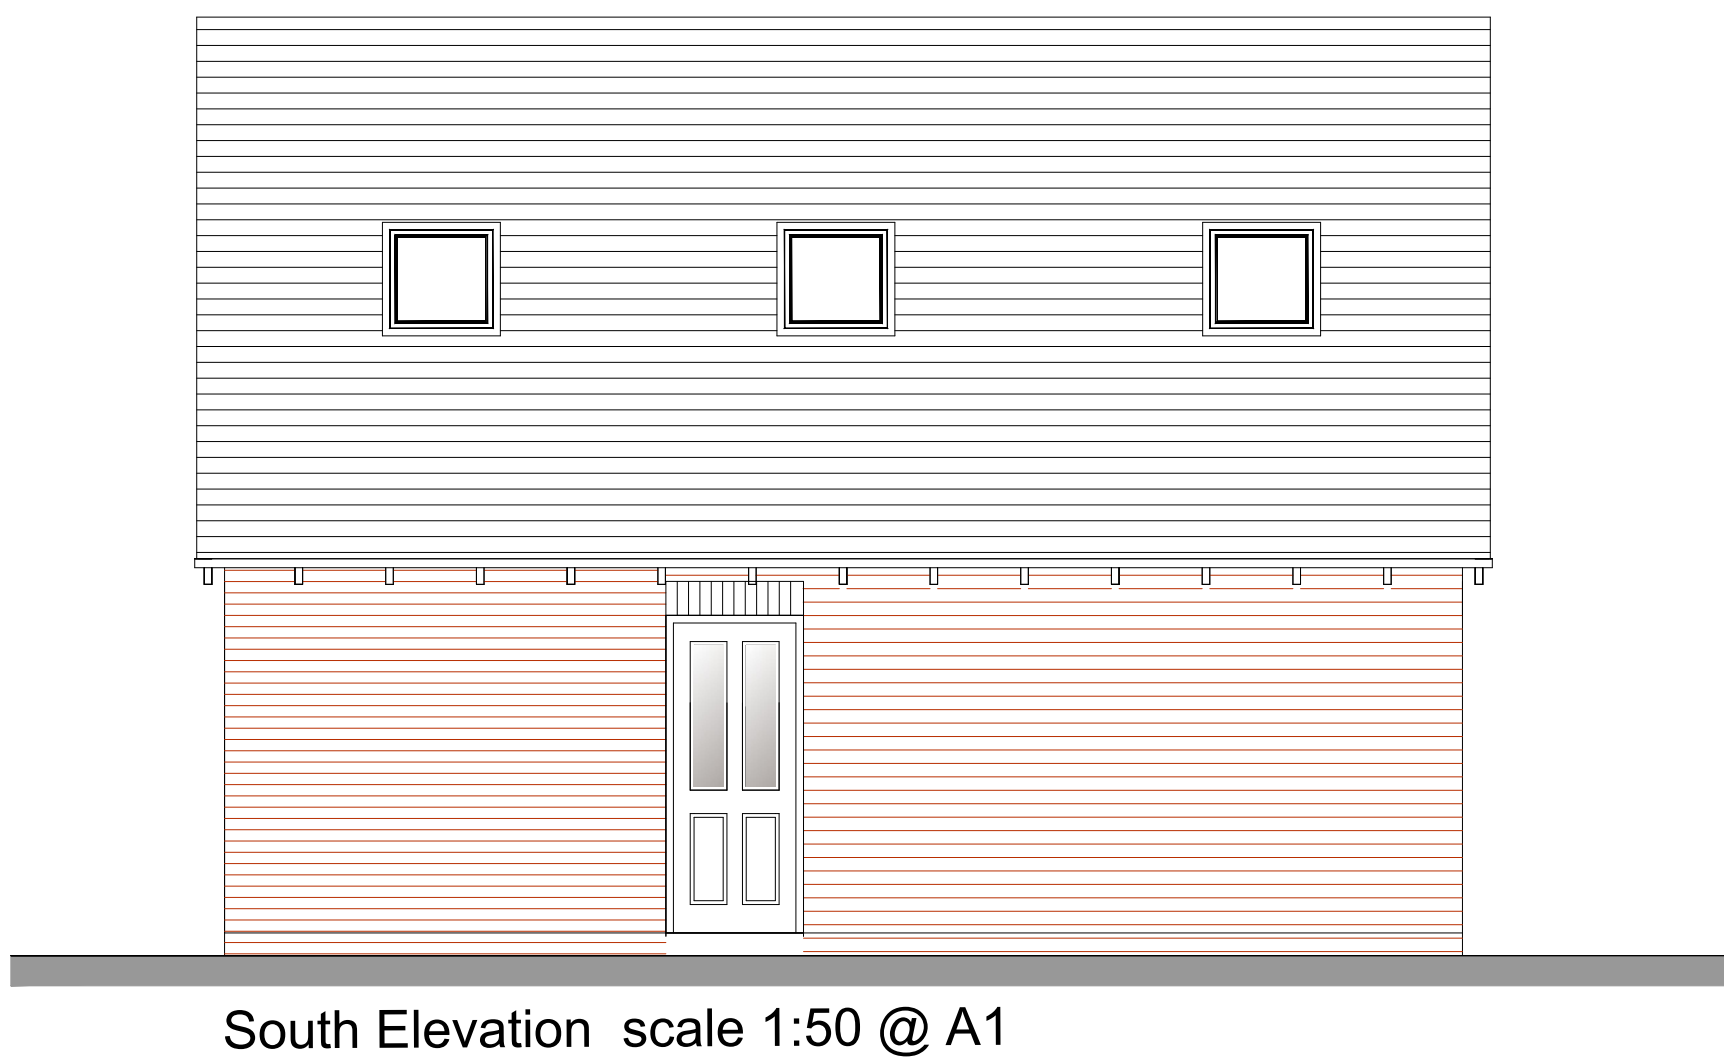
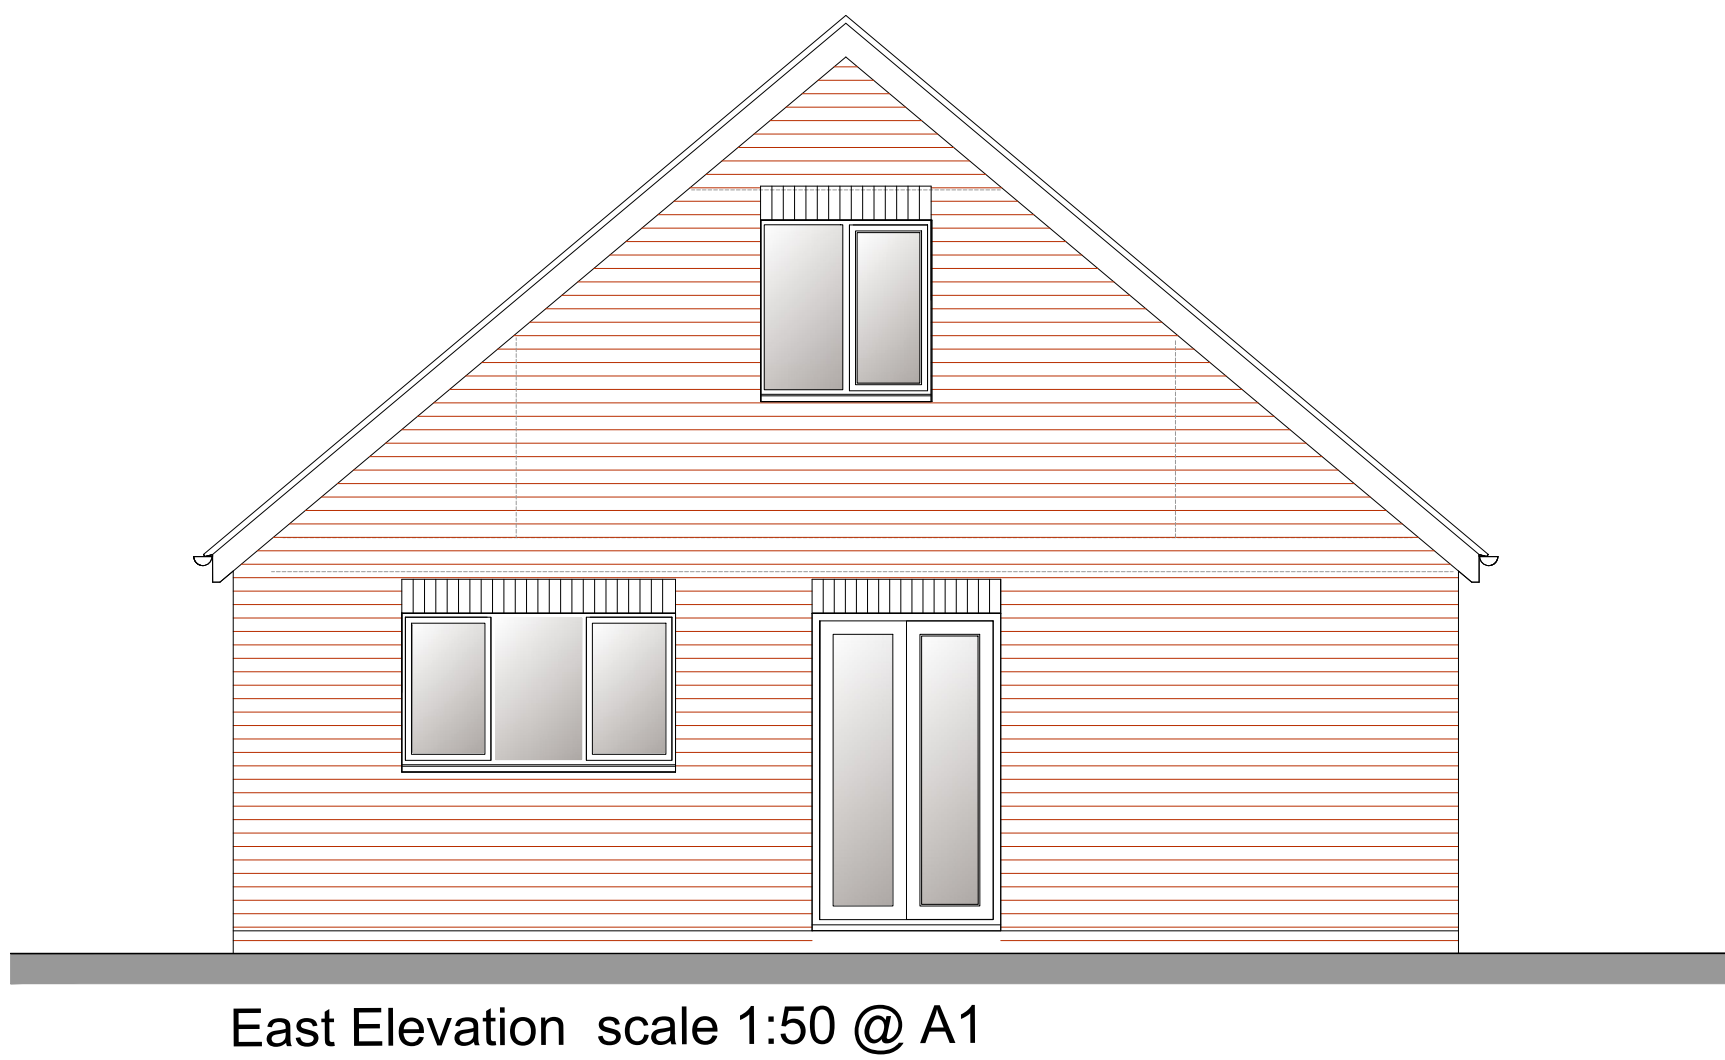
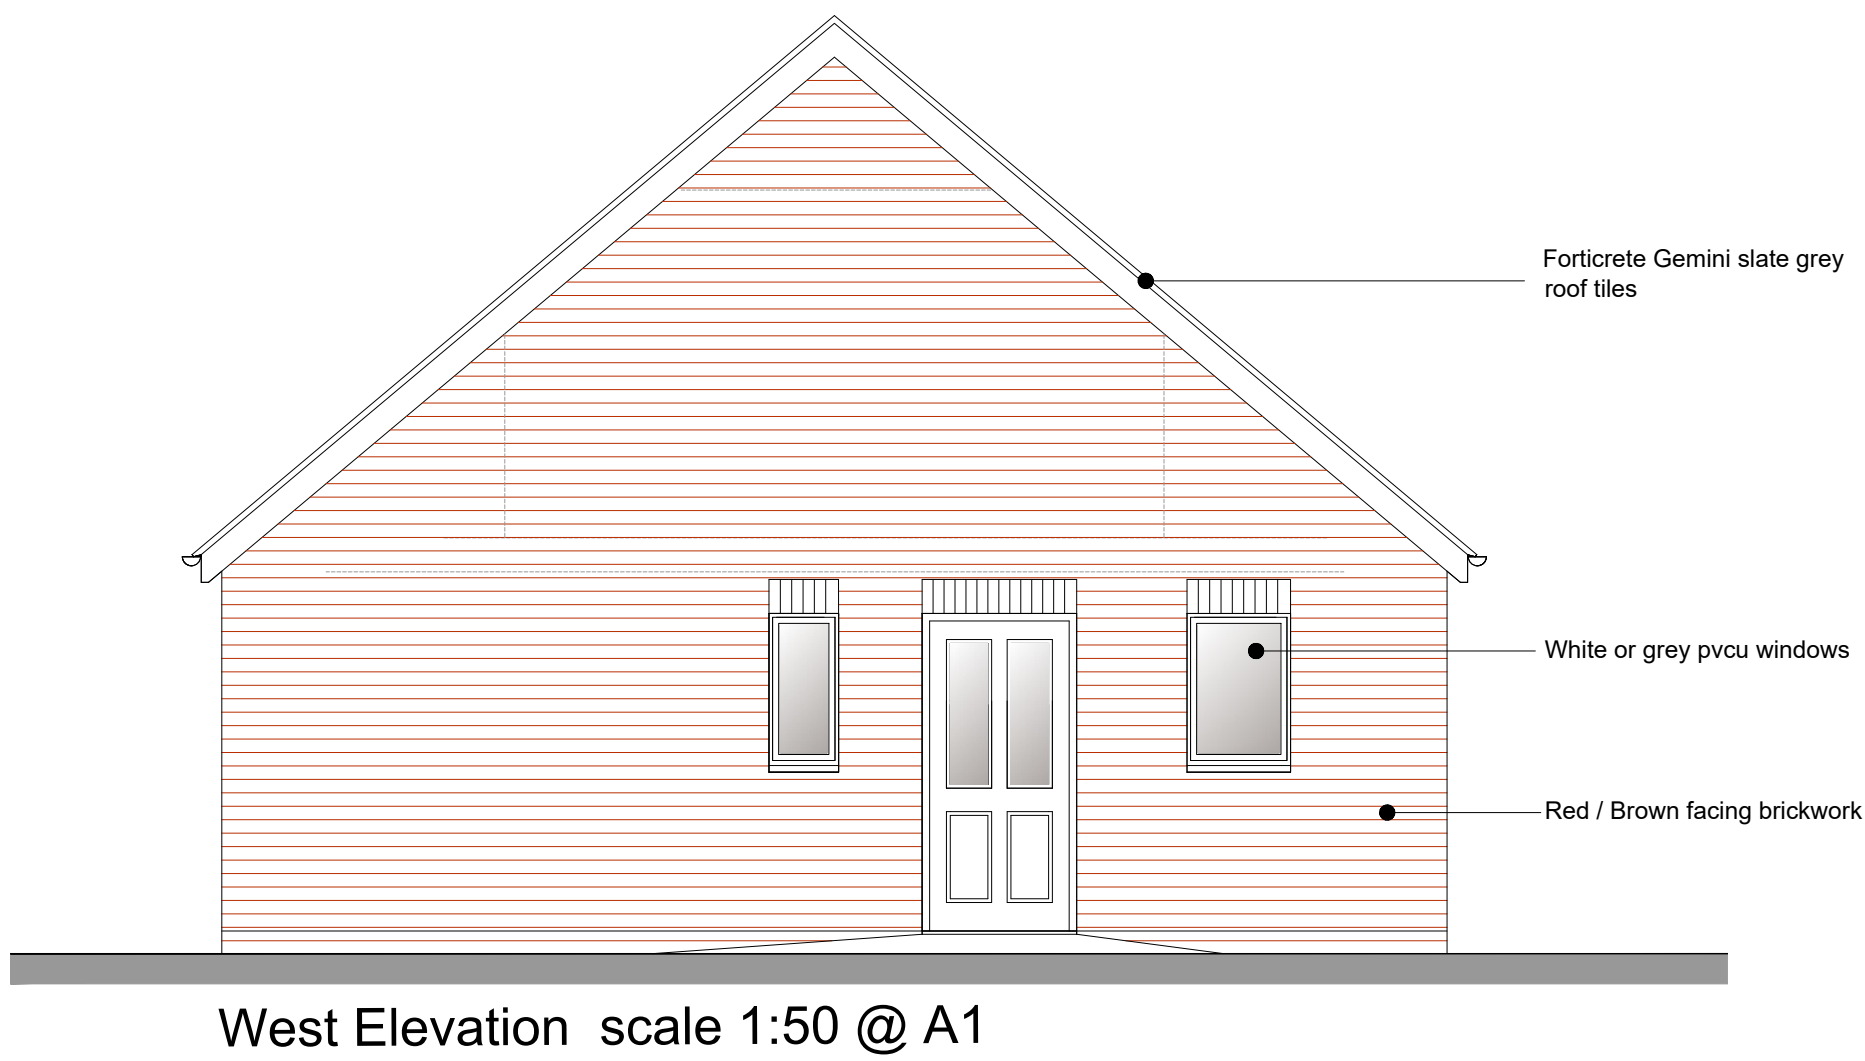
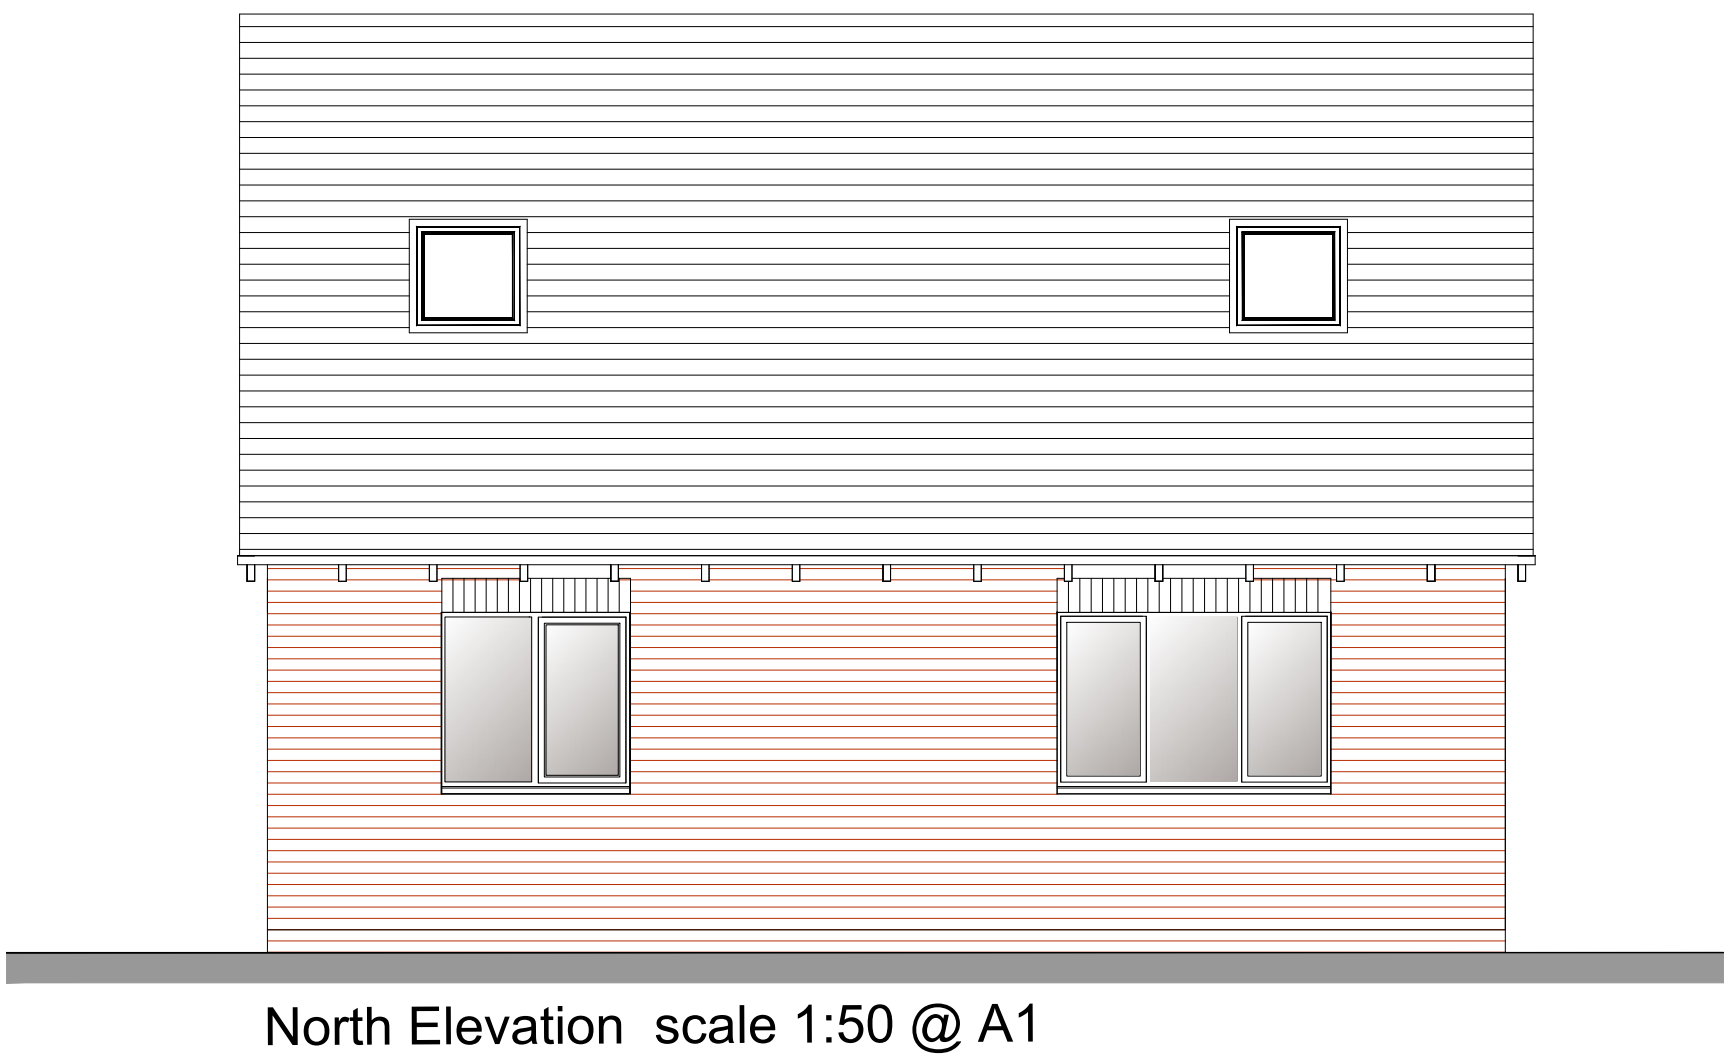


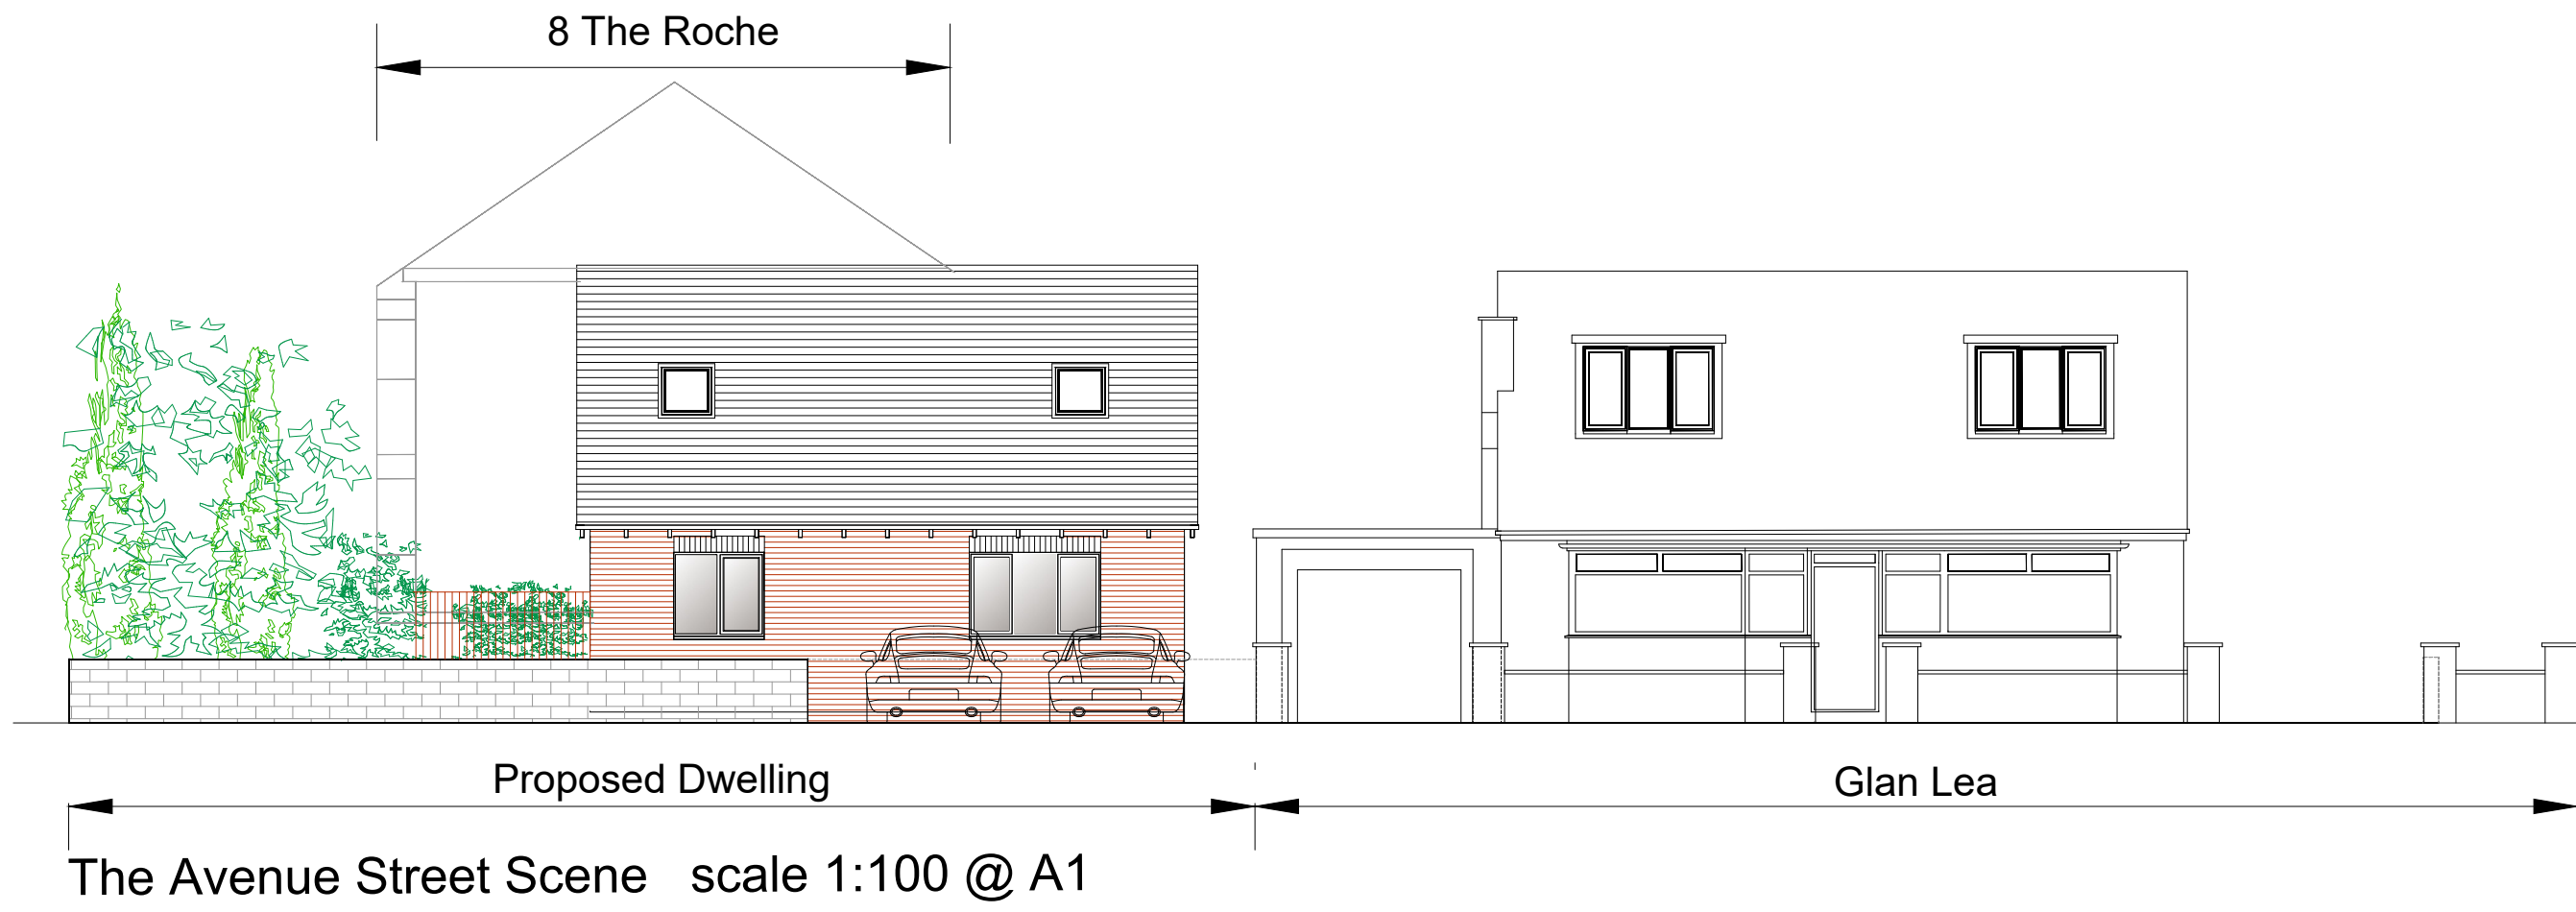

Rev.	Drawn	Comments.	Date

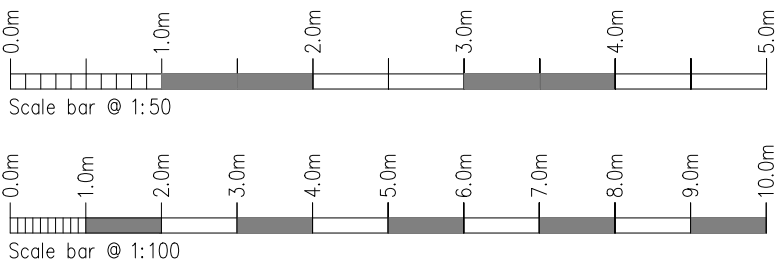

MAC
ARCHITECTURAL DESIGN LTD
Moorland House, 123 Moorland Road, Burslem, ST6 1JD.
T:01782 503302 E:admin@mac-arch.co.uk

Client:
J&D Property Developments Ltd

Project:
Proposed Development at Glan-lea
The Avenue, Cheddleton
Leek, Staffordshire.

Title:
Proposed Elevations

Status:
Planning.