



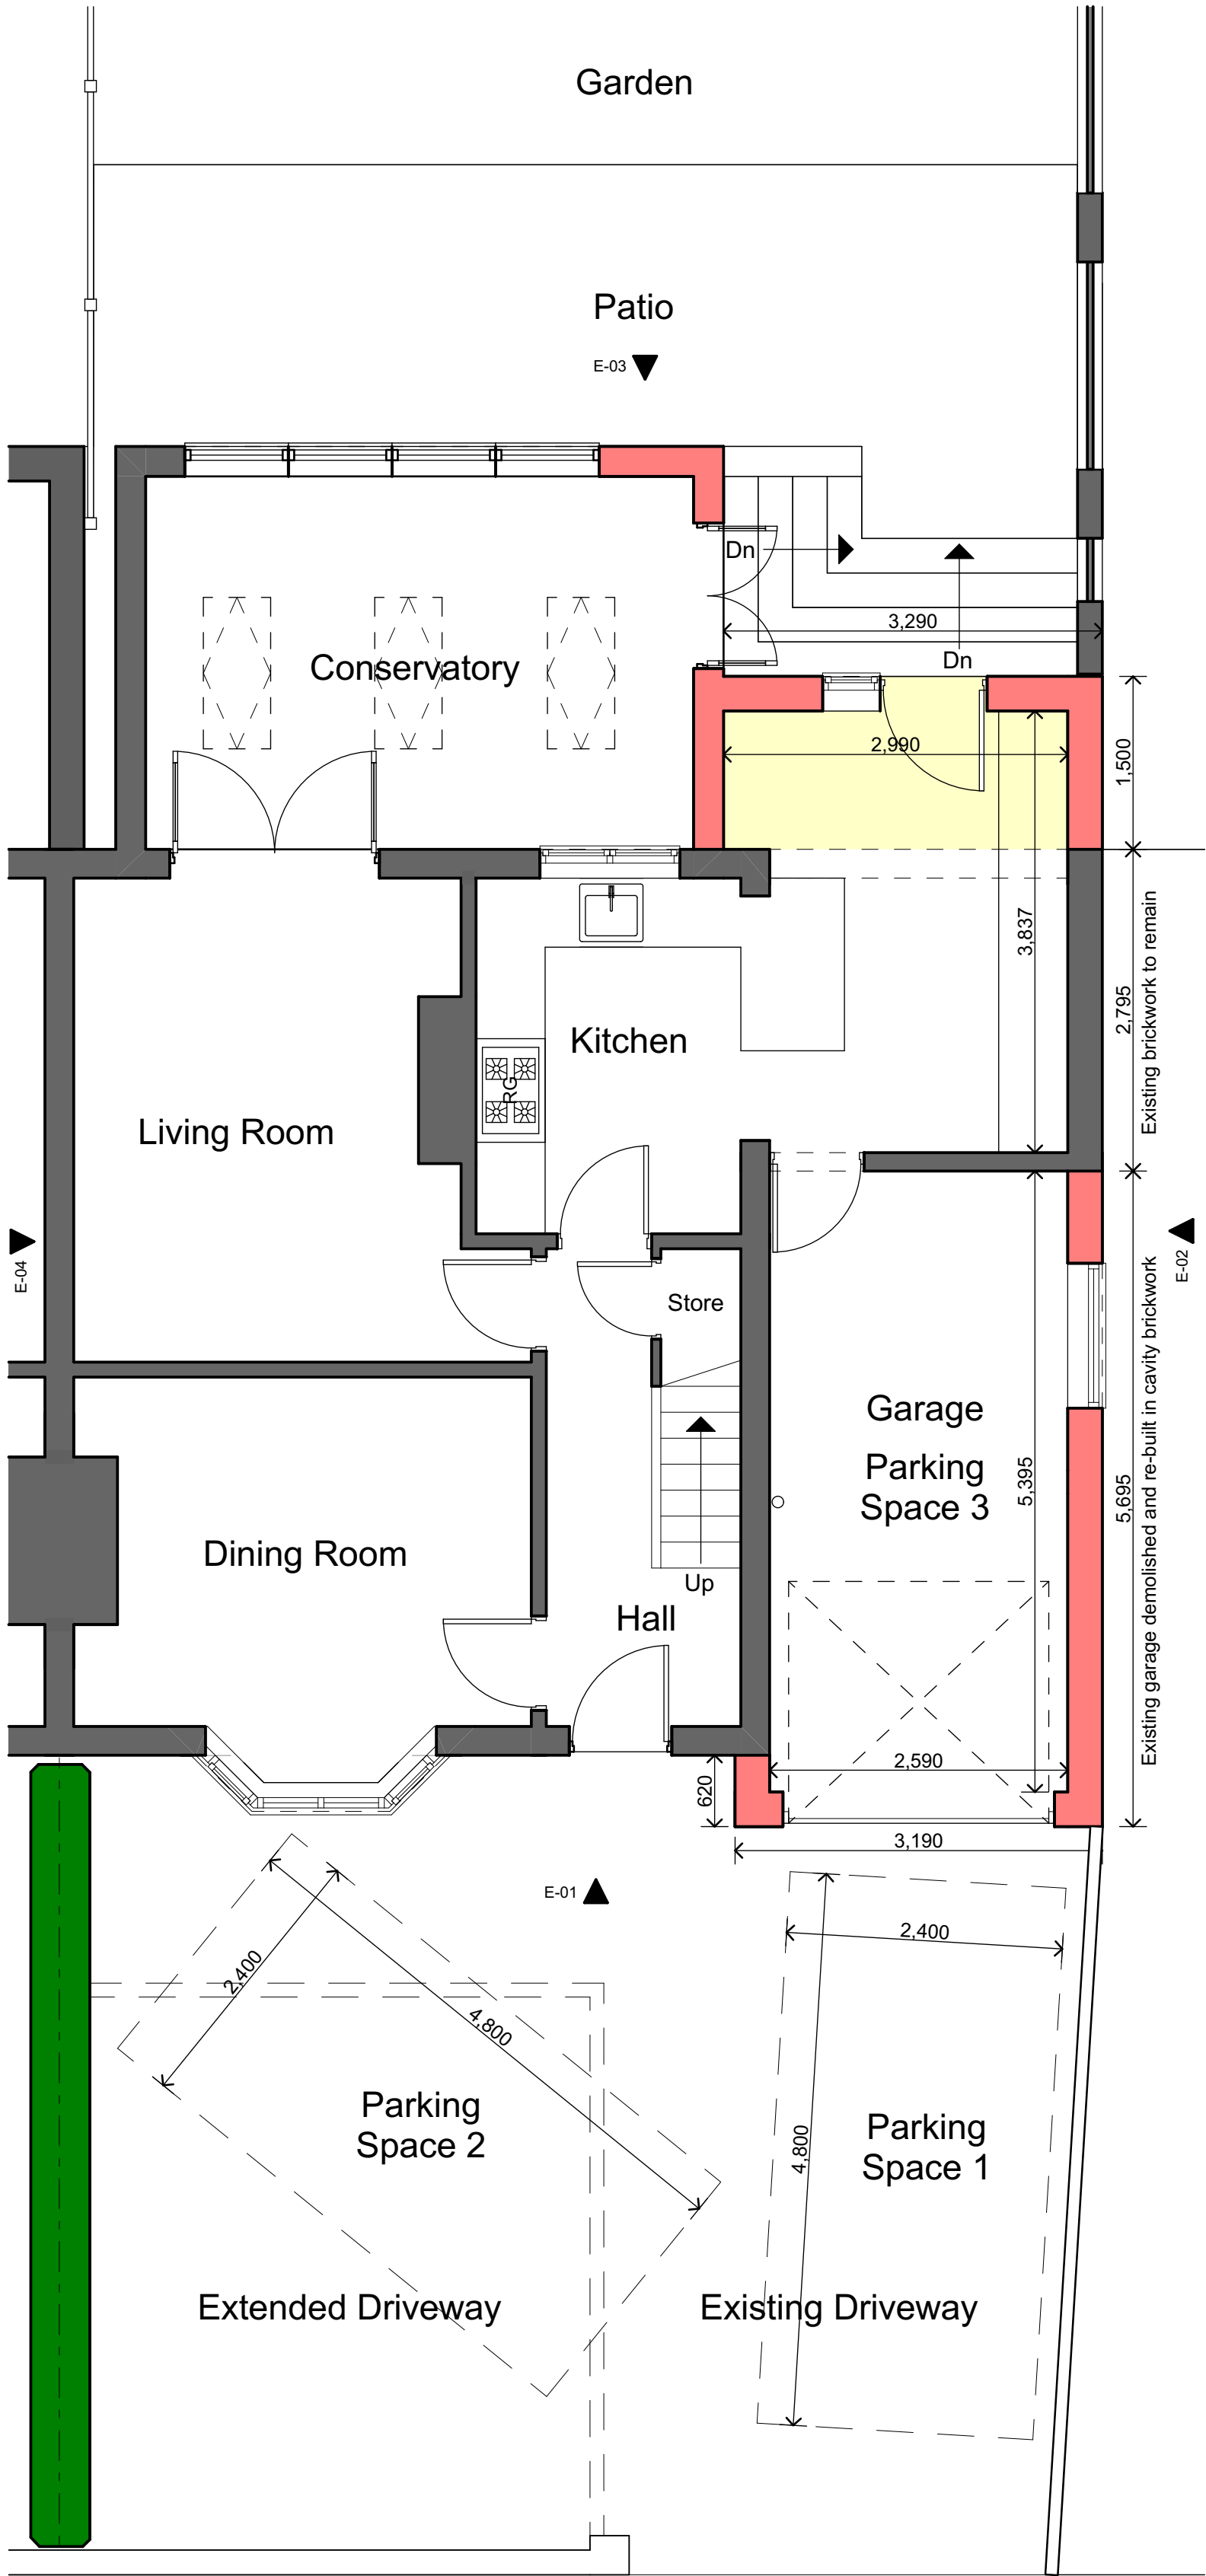

Ground Floor Plan

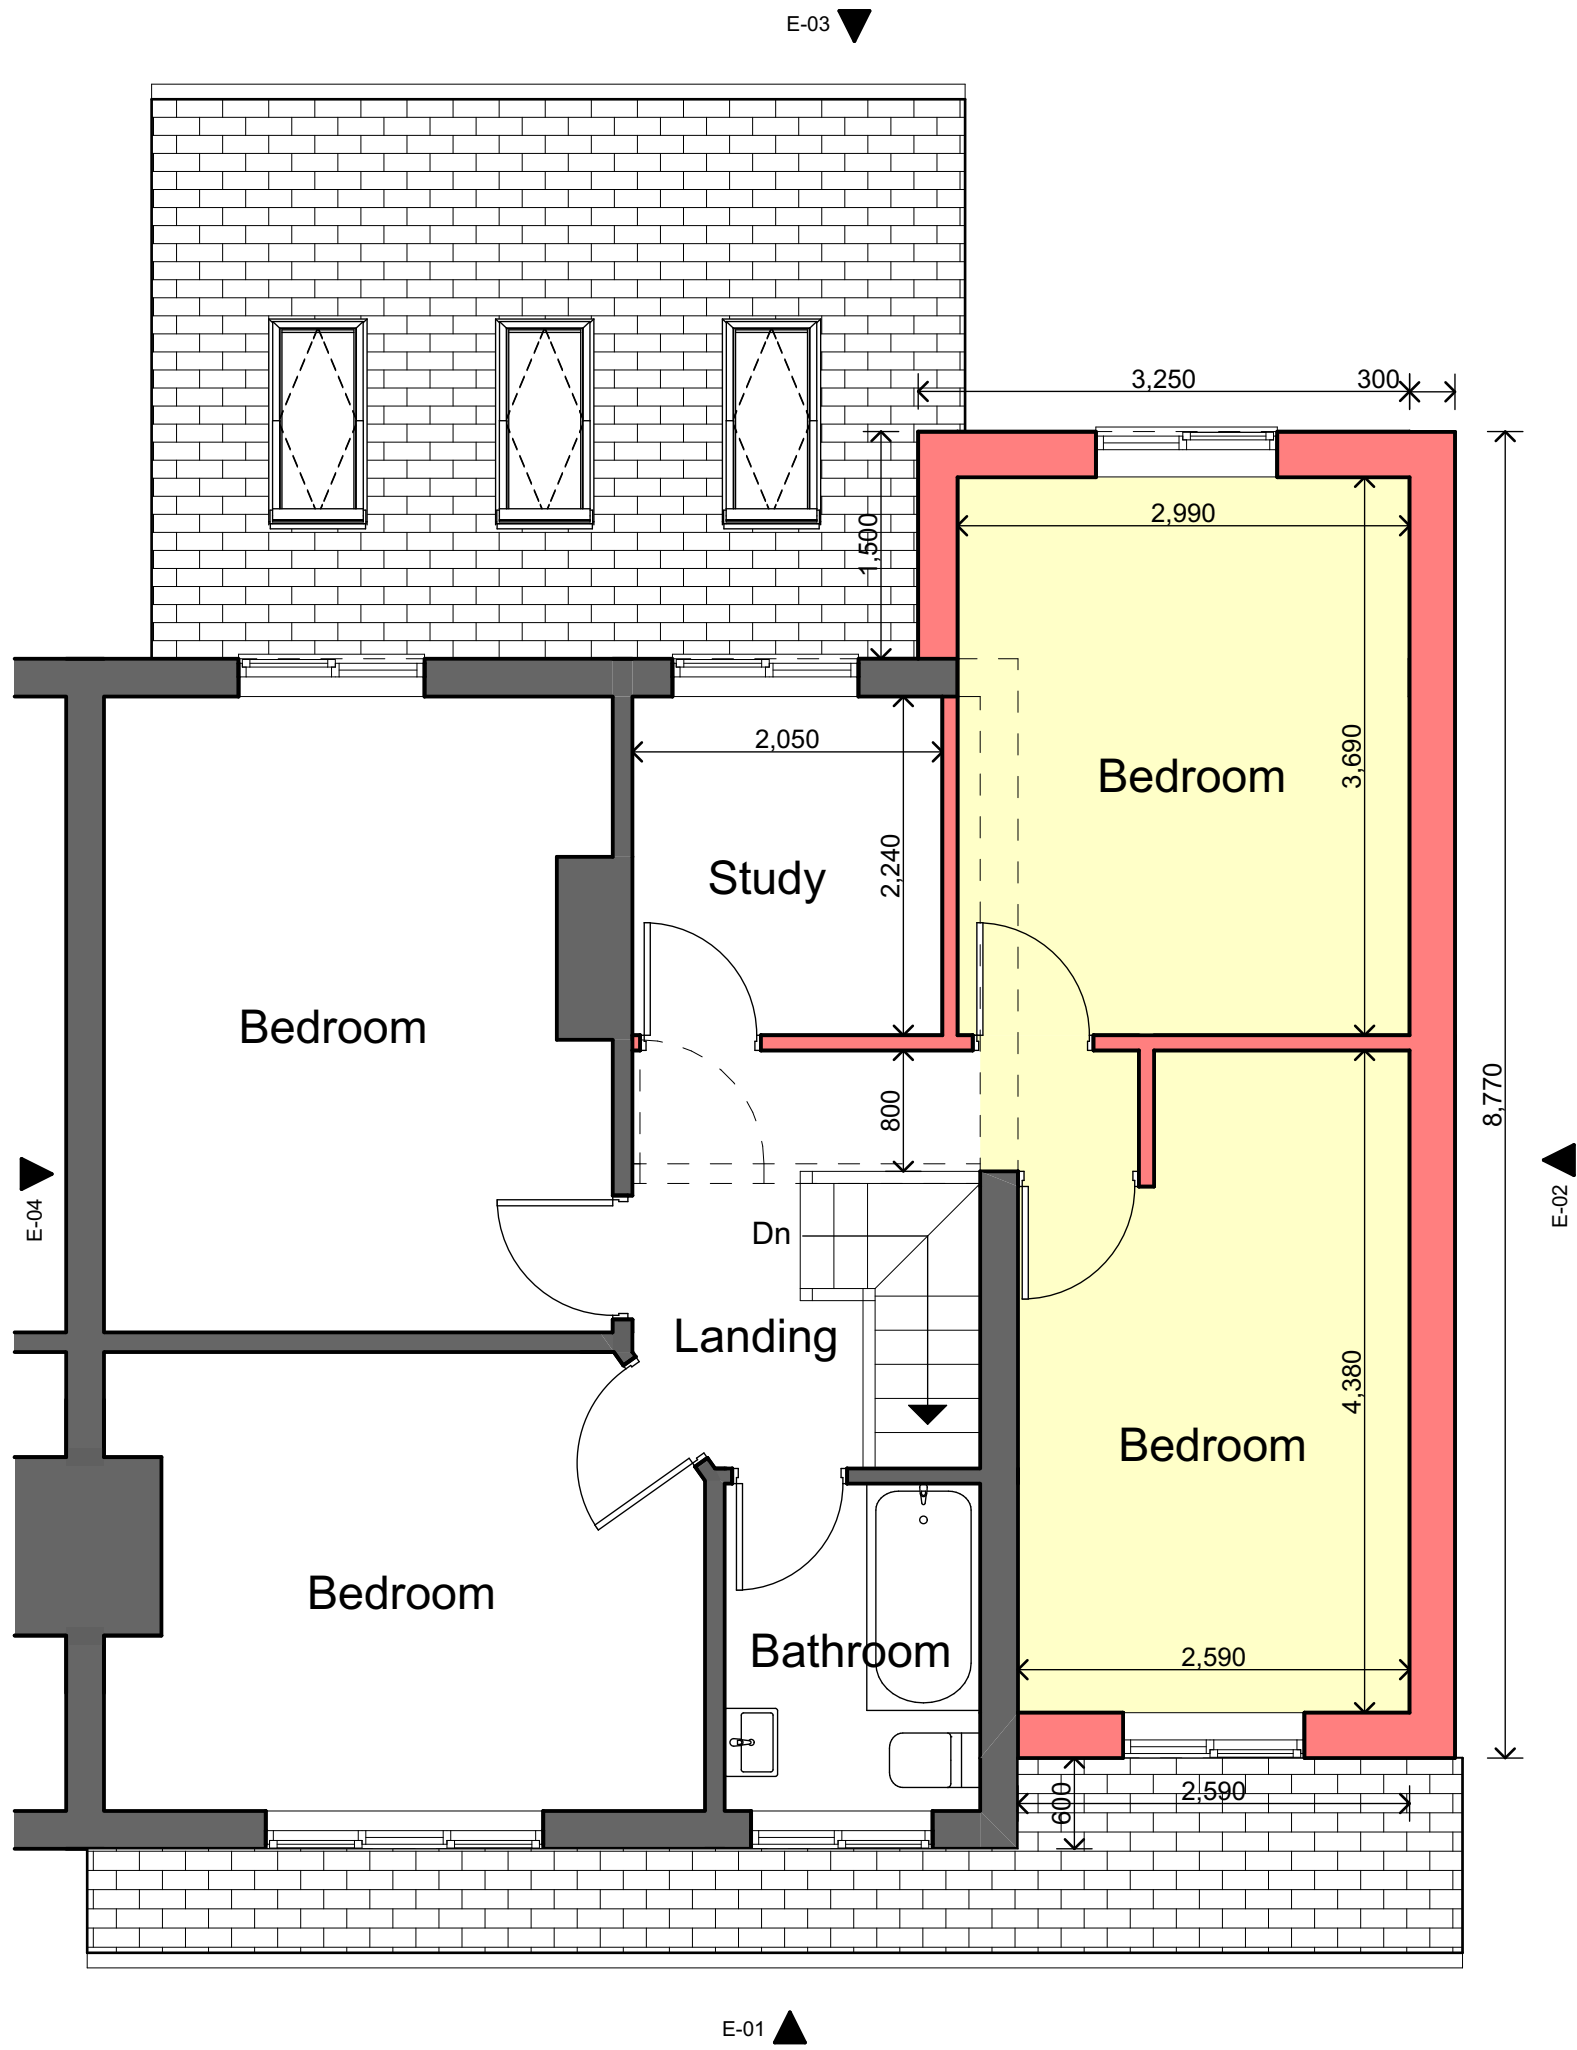

First Floor Plan



3D Perspective View from Front



3D Perspective View from Rear

REV C. 08.06.2021. PARKING SPACES INDICATED.
REV B. 09.04.2021. SCALE BAR ADDED.
REV A. 10.03.2021. EXTENSIONS RE-DESIGNED TO SUIT PLANNING REQUIREMENTS.

CLIENT	MR & MRS BROMLEY.	DATE	OCT 2020
PROJECT	PROPOSED EXTENSIONS & ALTERATIONS TO 95 SCHOOL LANE, CAVERSWALL, STOKE-ON-TRENT.	REVISION	C
DRAWING	PROPOSED FLOOR PLANS & IMAGES	SCALE	1:50 @ A1