


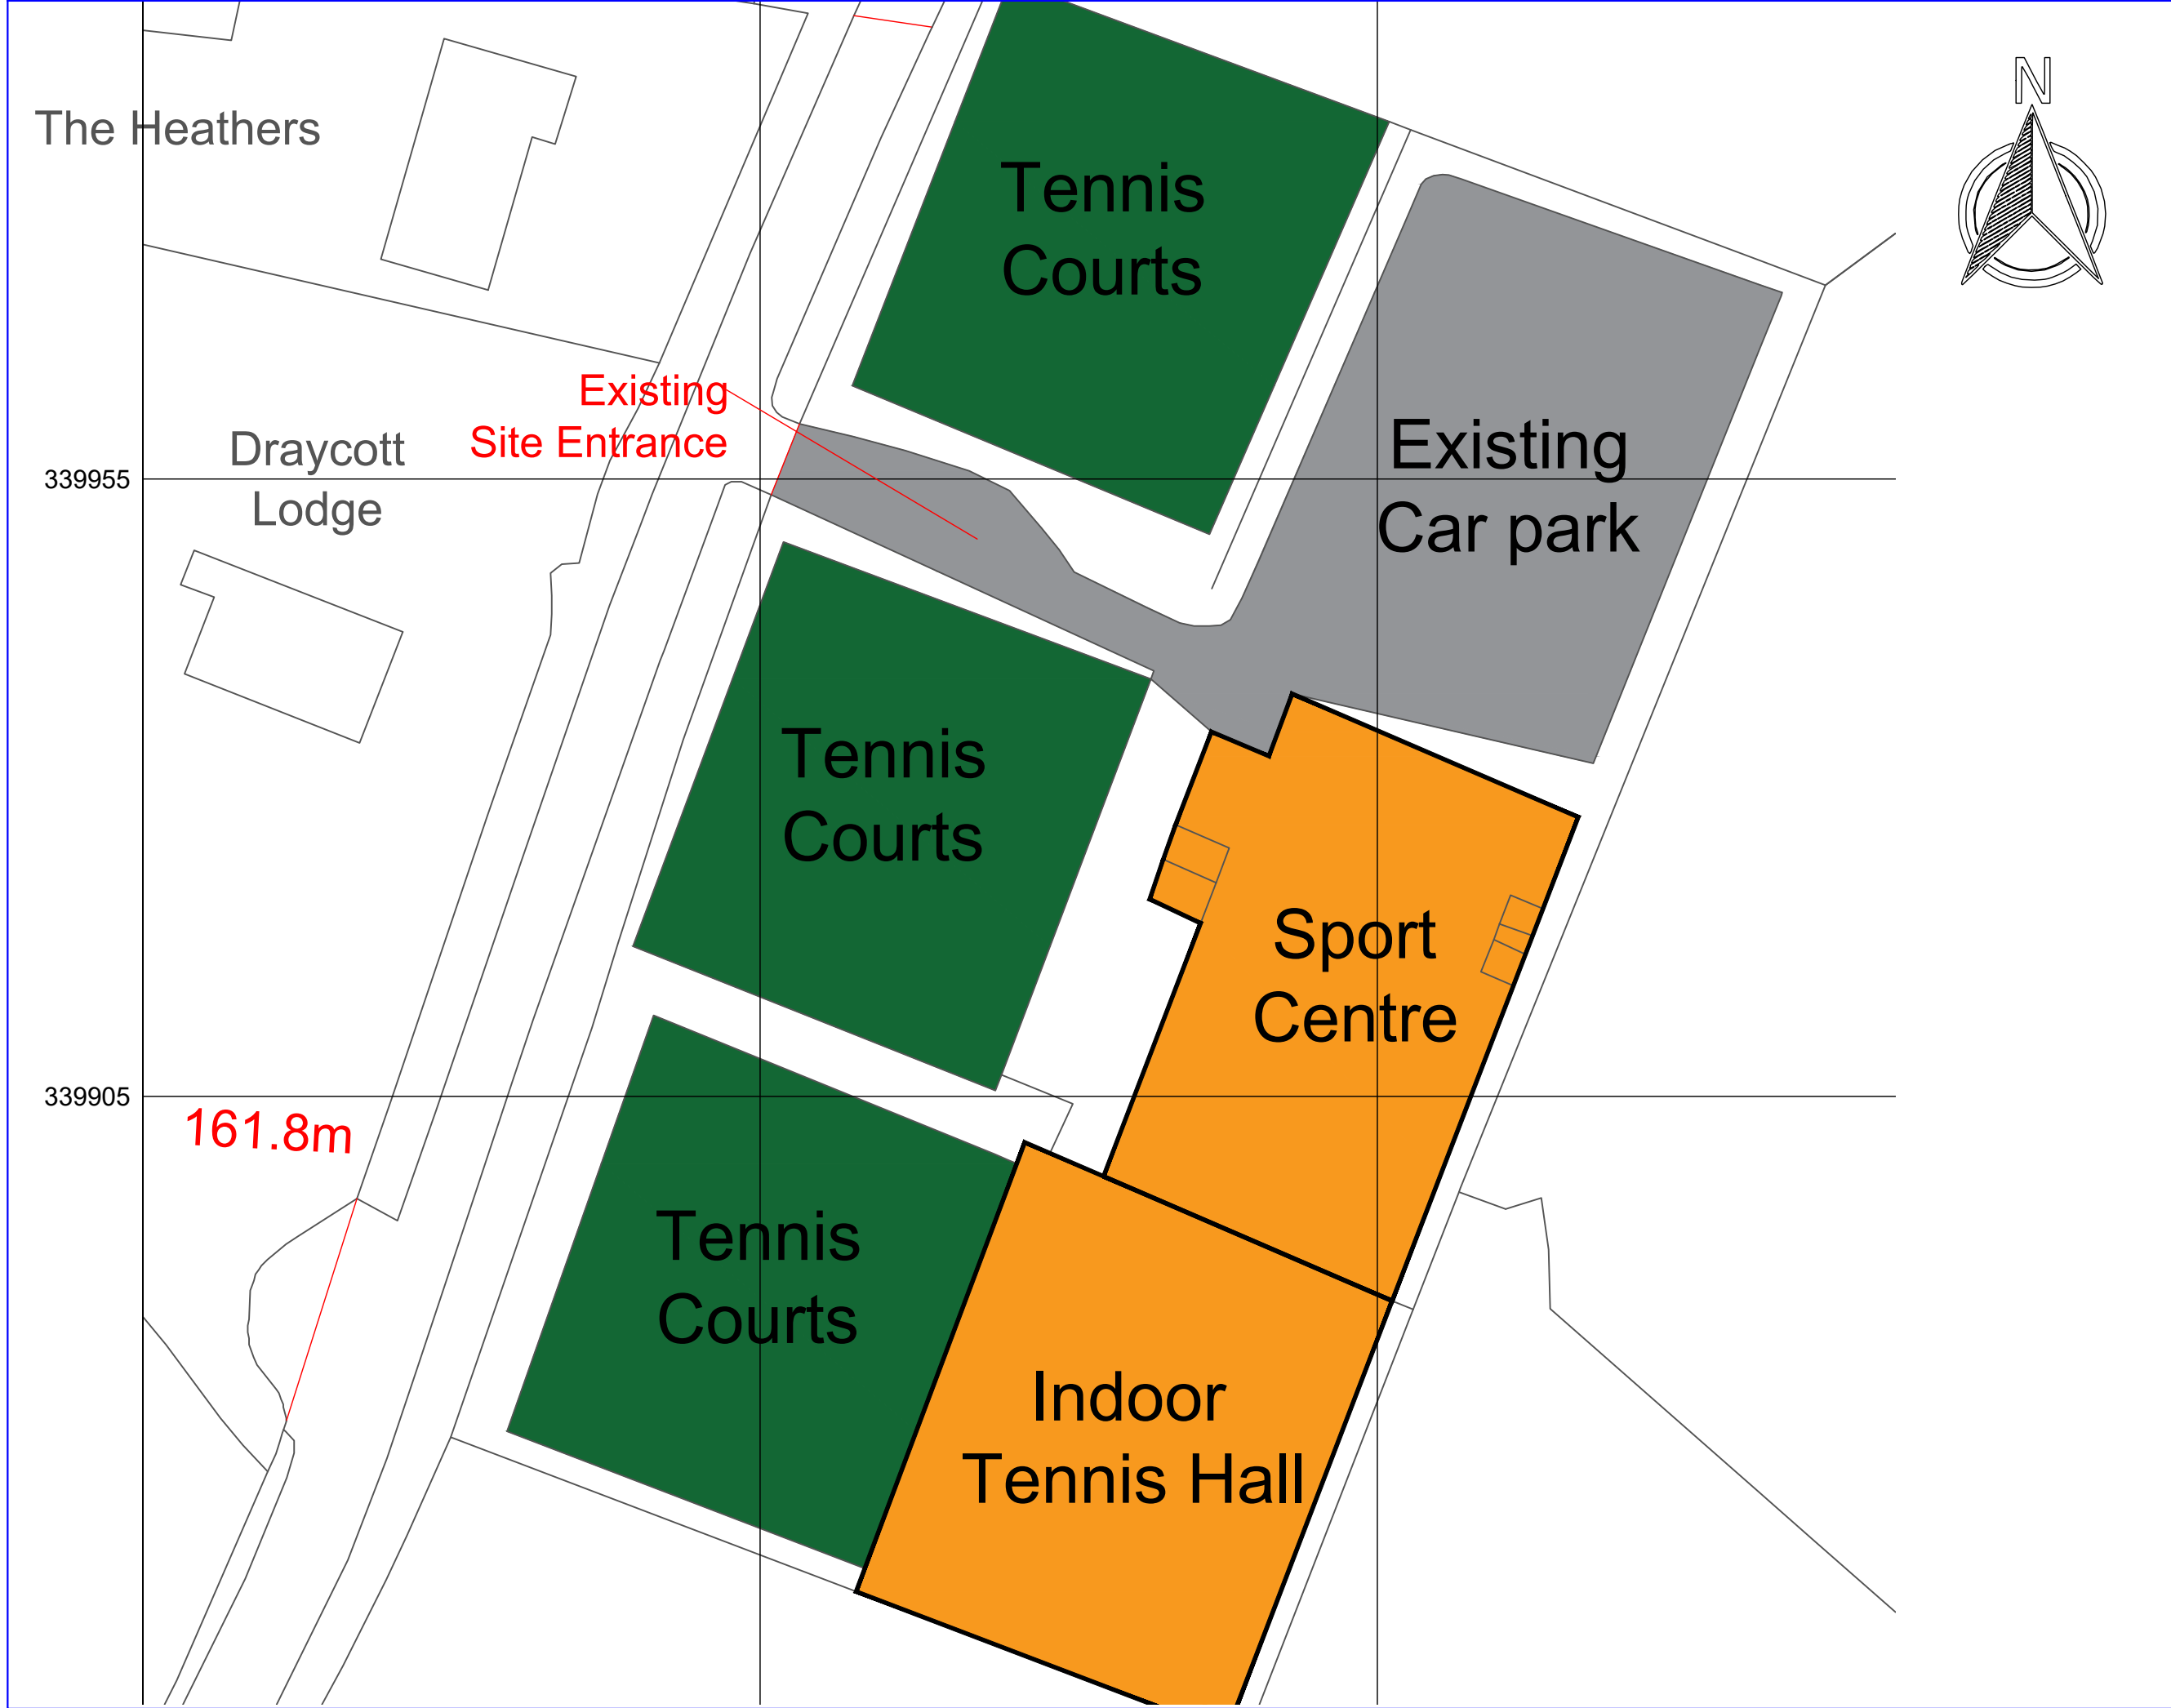

REV:	DESCRIPTION:	BY:	DATE:
STATUS: BUILDING WARRANT			
CLIENT: G4P			
SITE: Draycott Sports Centre			
TITLE: EXISTING PLAN			
SCALE AT A1:	DATE:	DRAWN:	CHECKED:
1:200	26/05/2021	LS	AP
PROJECT No:	DRAWING No:	REVISION:	
2109-09	000	B	