


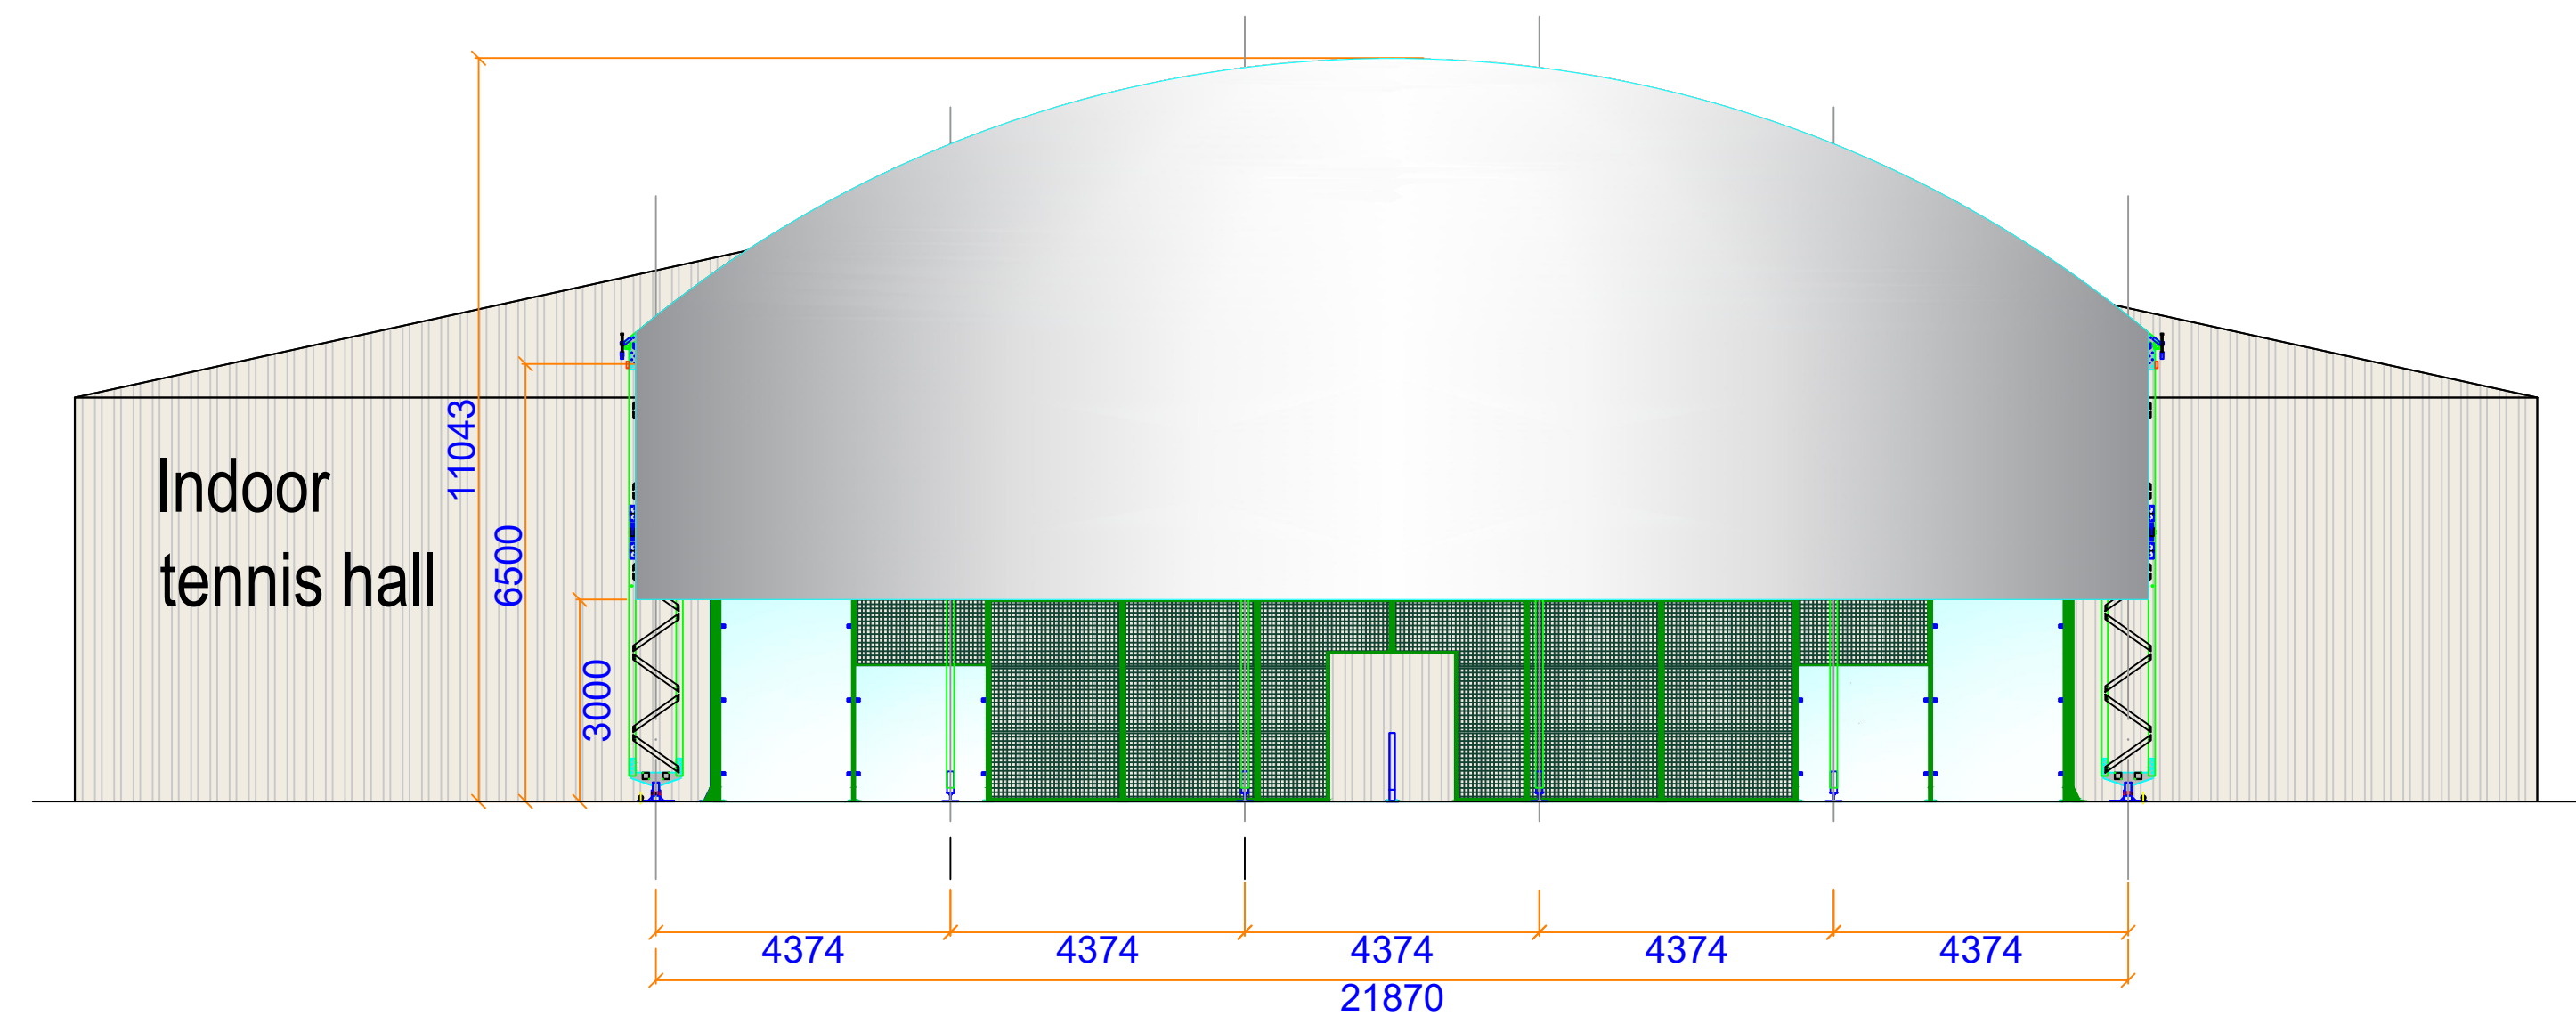


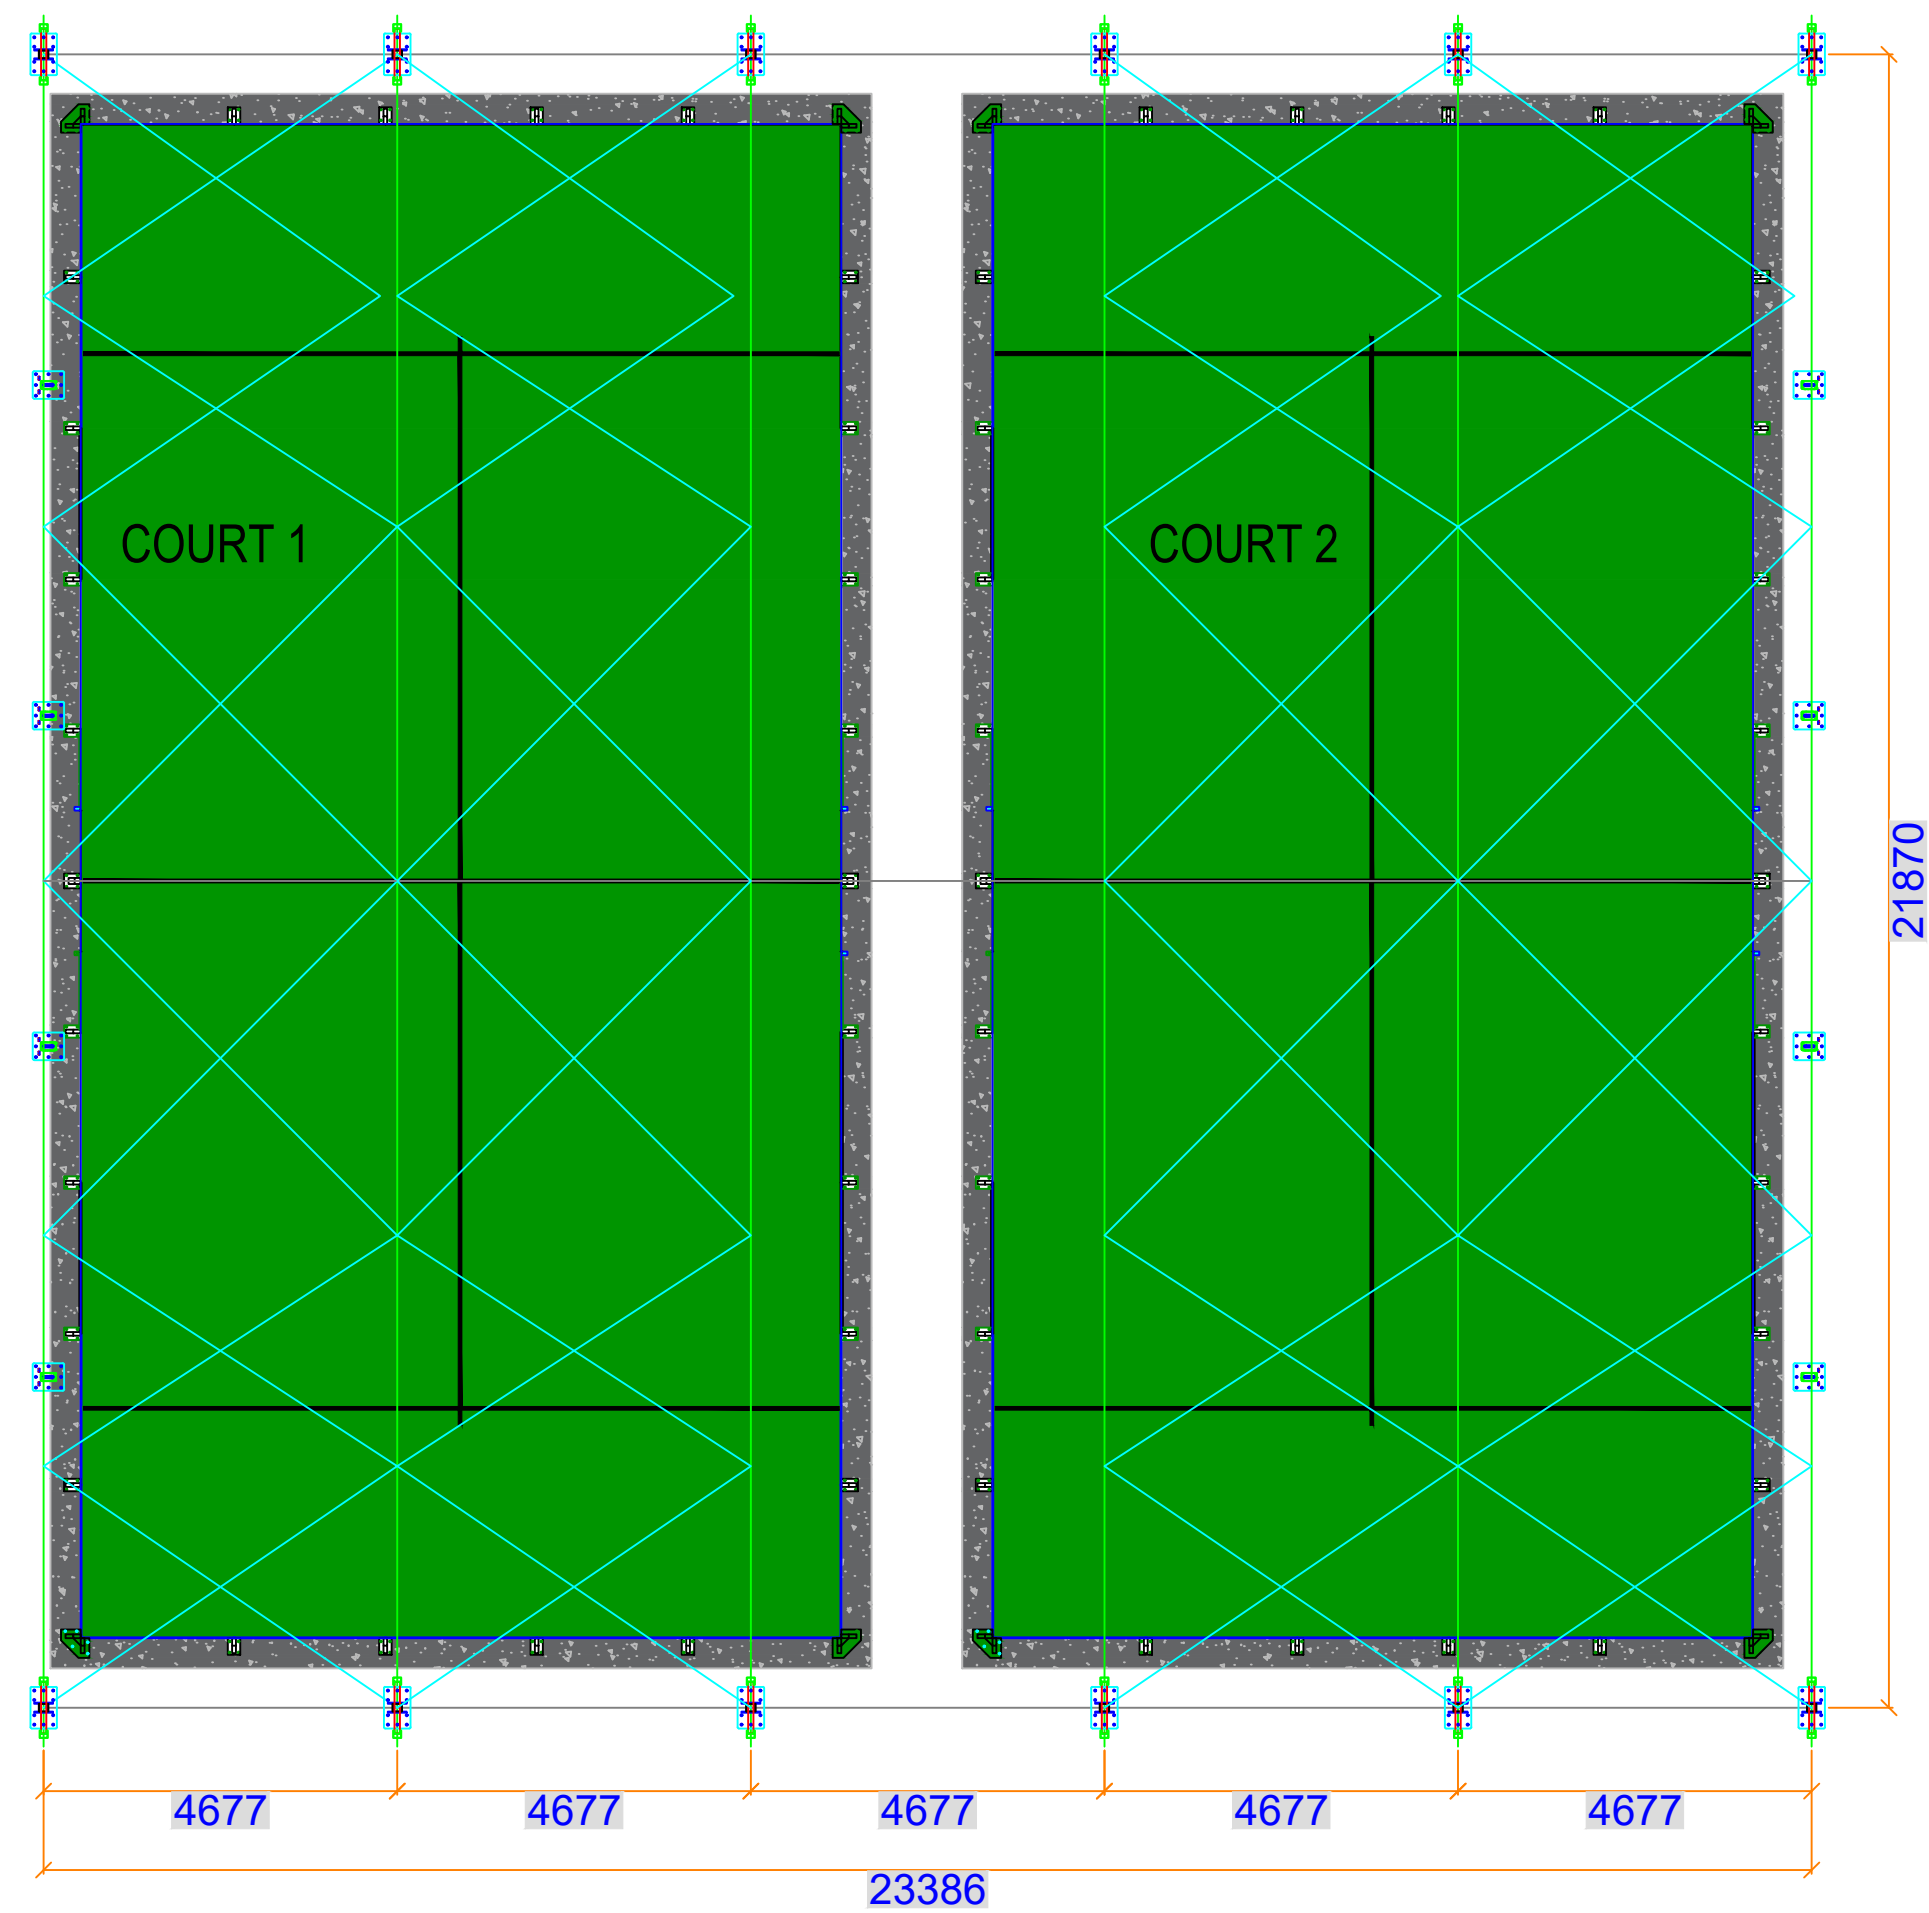

WEST END ELEVATIONS
SCALE 1:100

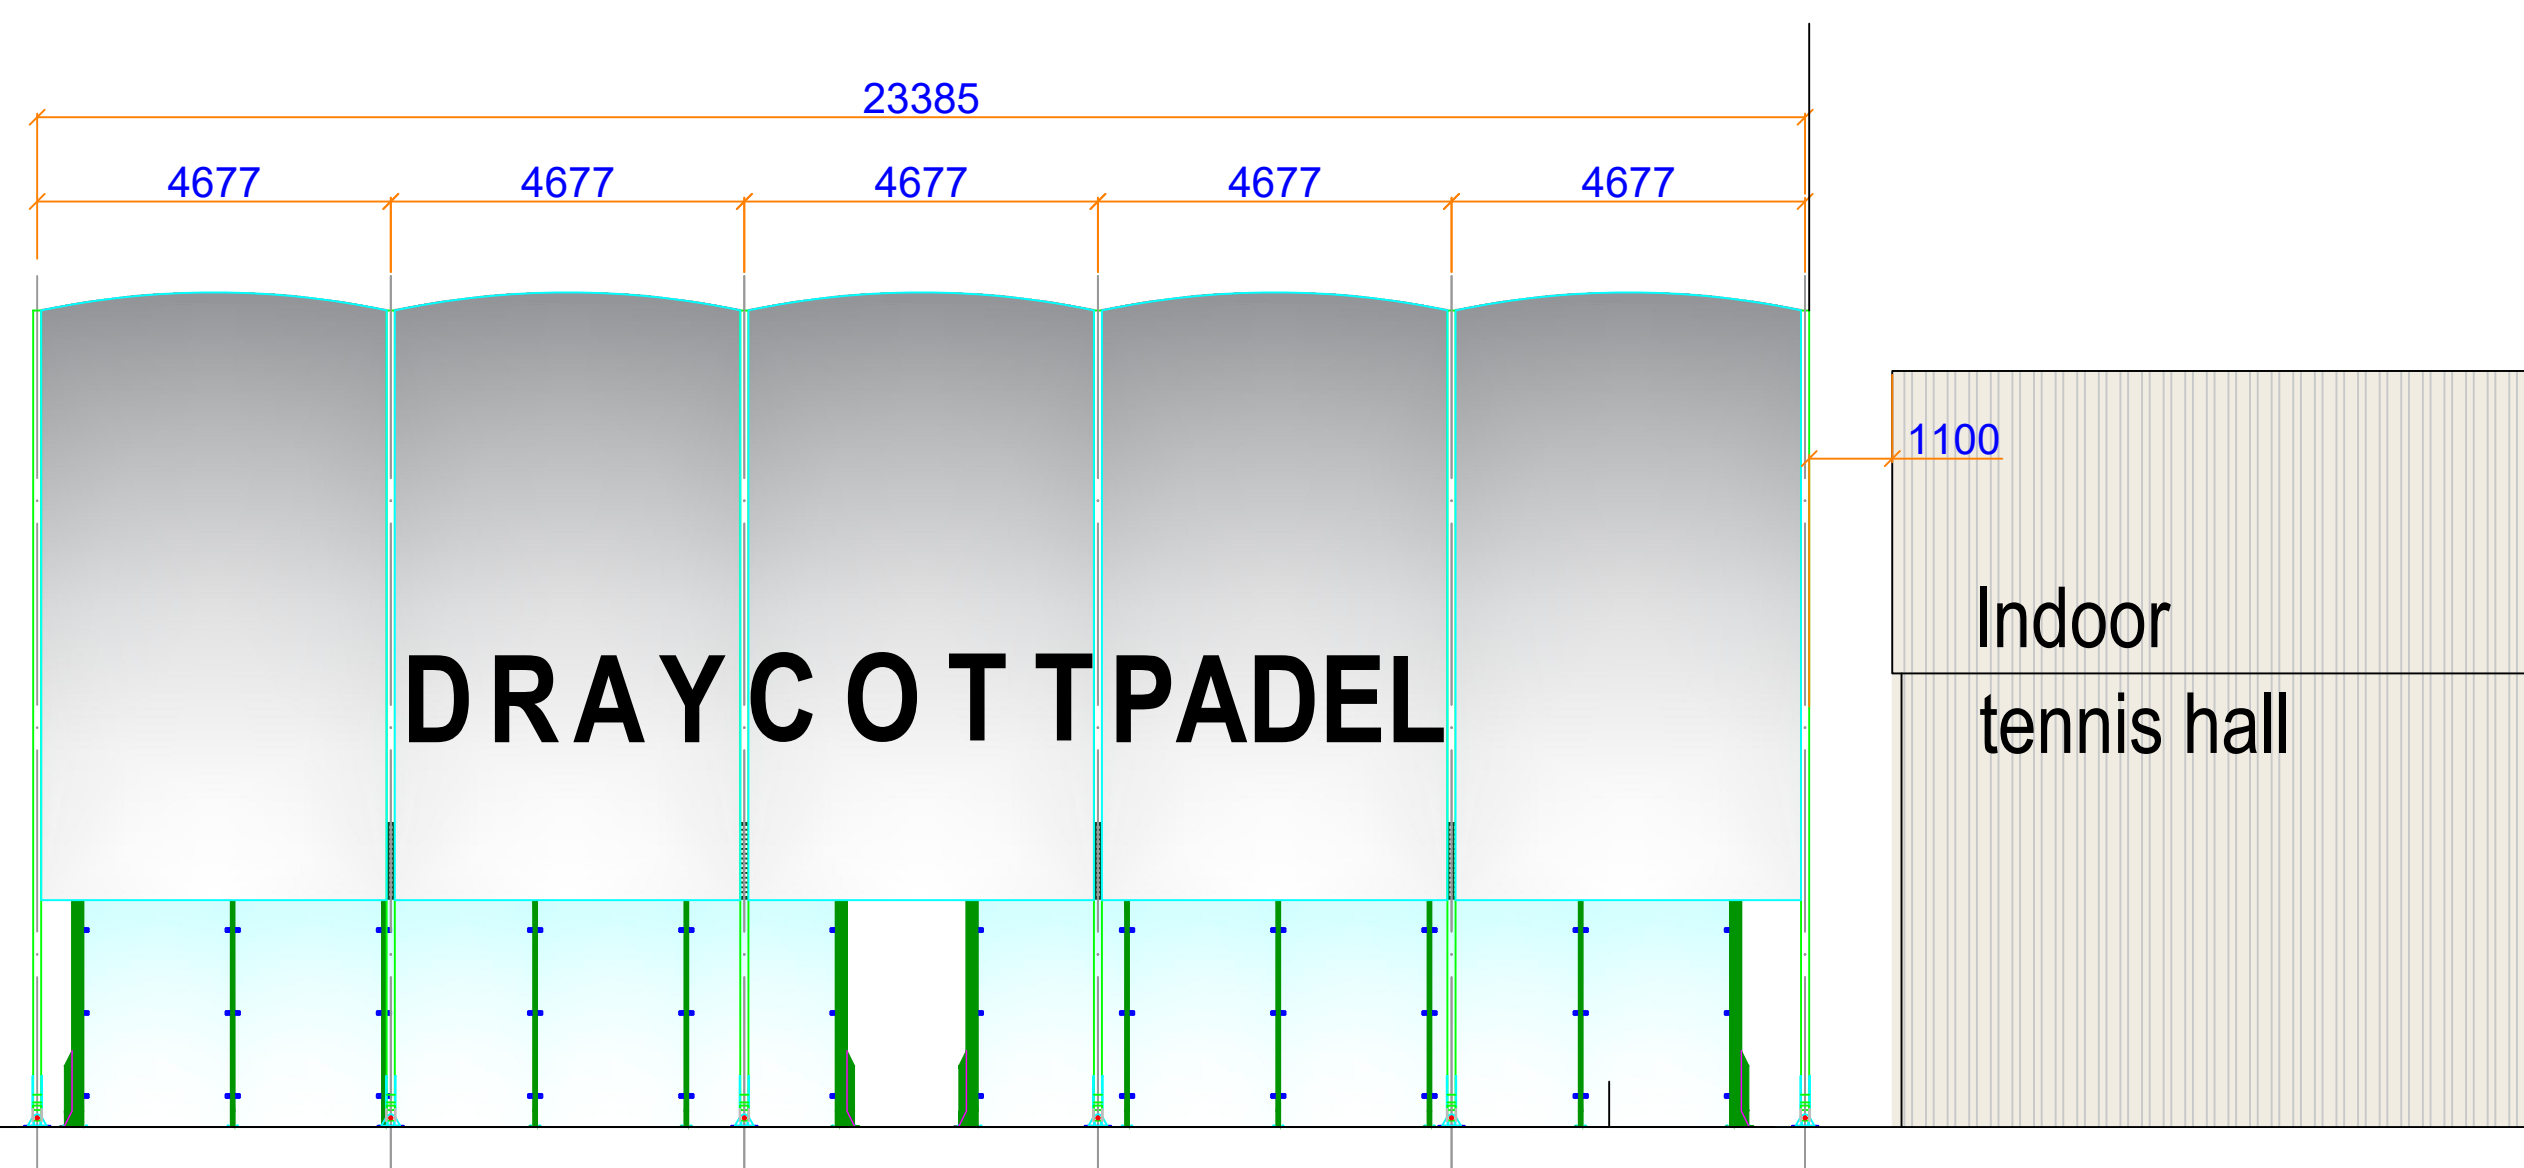

SOUTH SIDE ELEVATIONS
SCALE 1:100

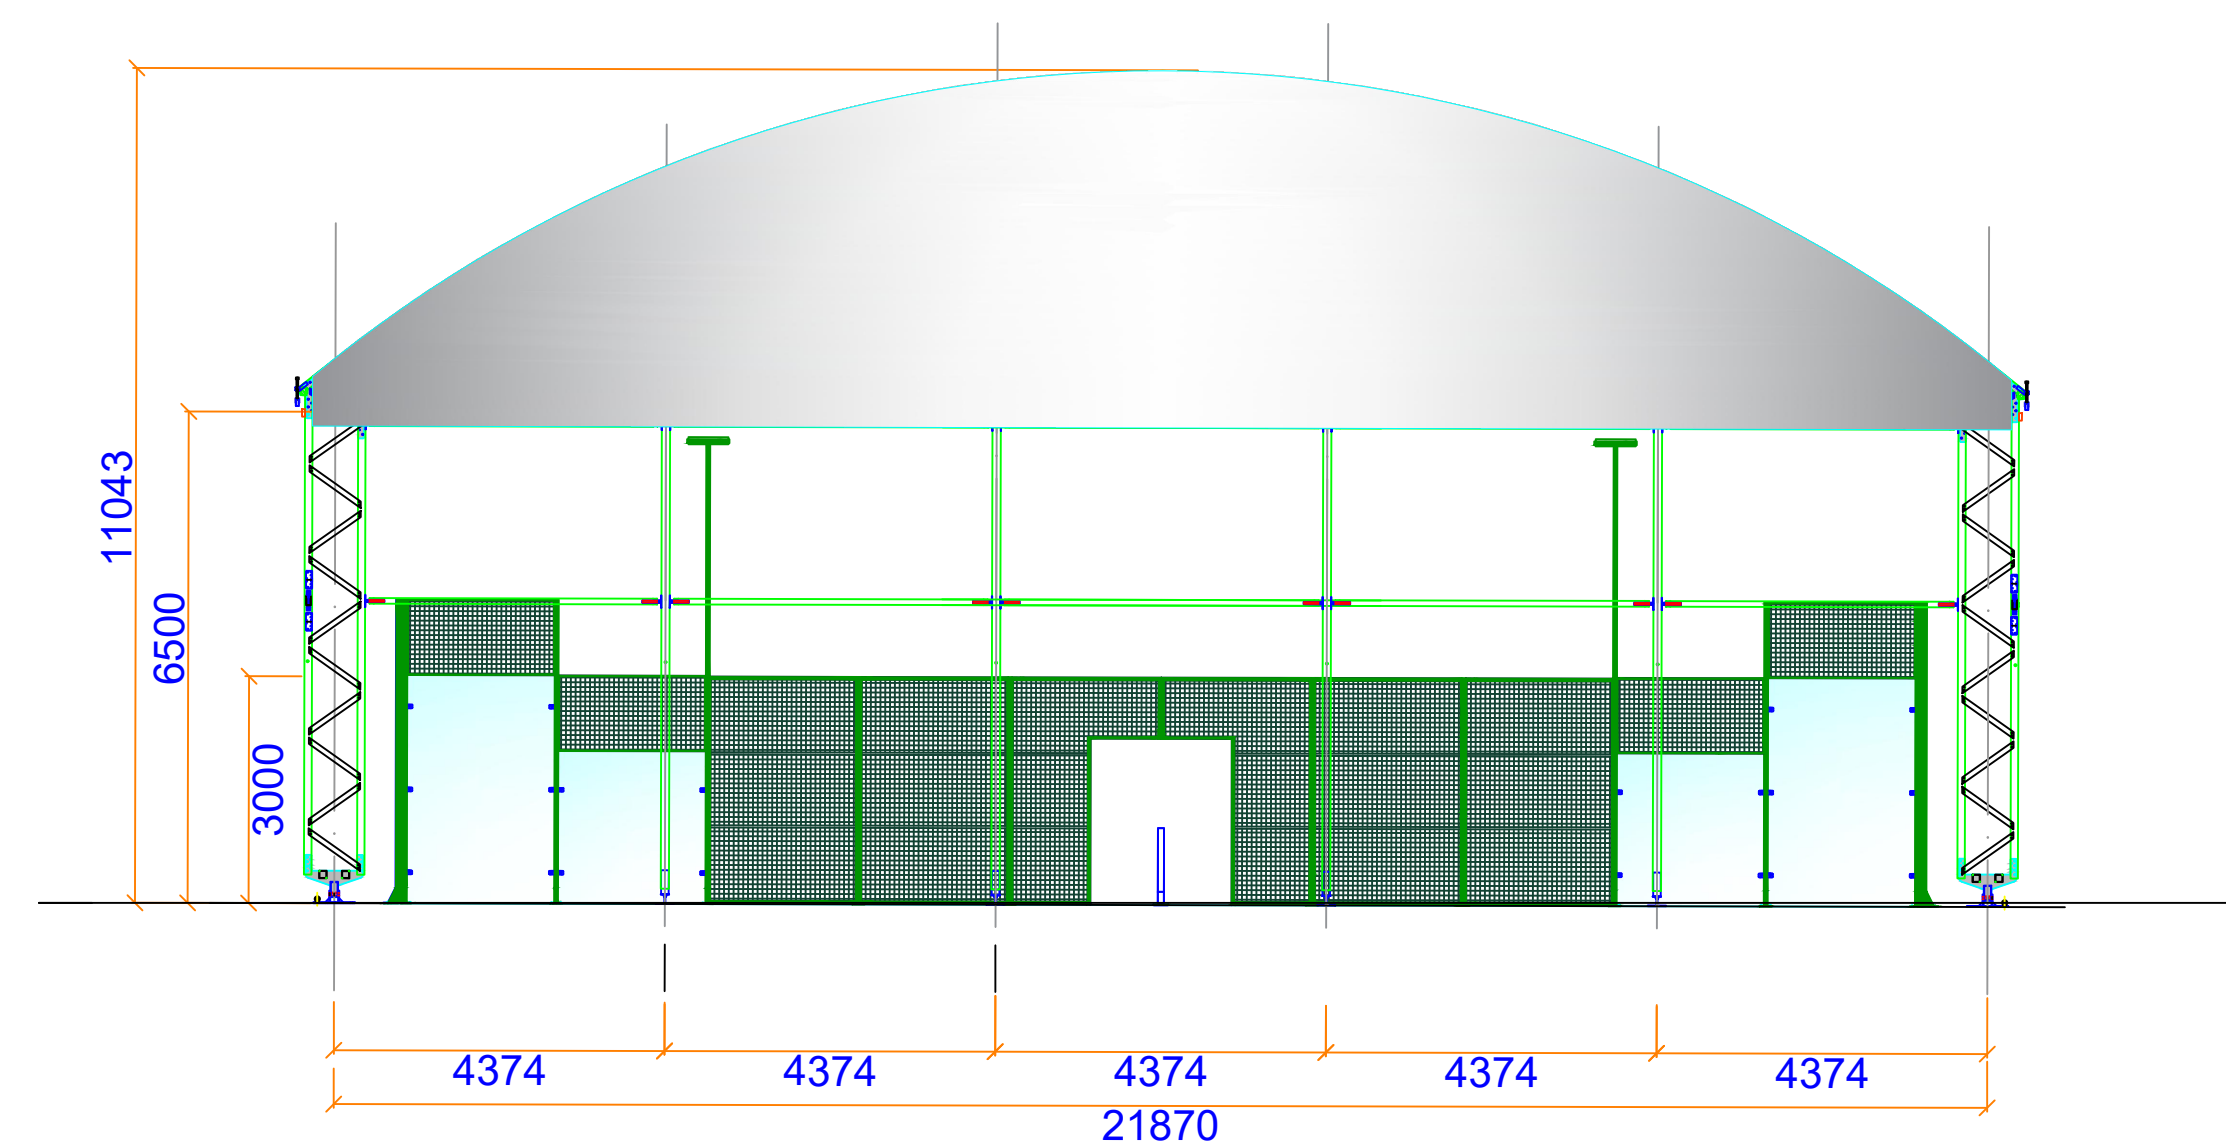

EAST END ELEVATIONS BESIDE EXISTING BUILDING
OPEN TO EAVES
SCALE 1:100



REV:	DESCRIPTION:	BY:	DATE:
STATUS:	BUILDING WARRANT		
CLIENT:	G4P		
SITE:	Draycott Sports Centre		
TITLE:	ELEVATIONS		
SCALE AT A1:	DATE:	DRAWN:	CHECKED:
1:100	26/05/2021	LS	AP
PROJECT No:	DRAWING No:	REVISION:	
2109-09	002	B	