


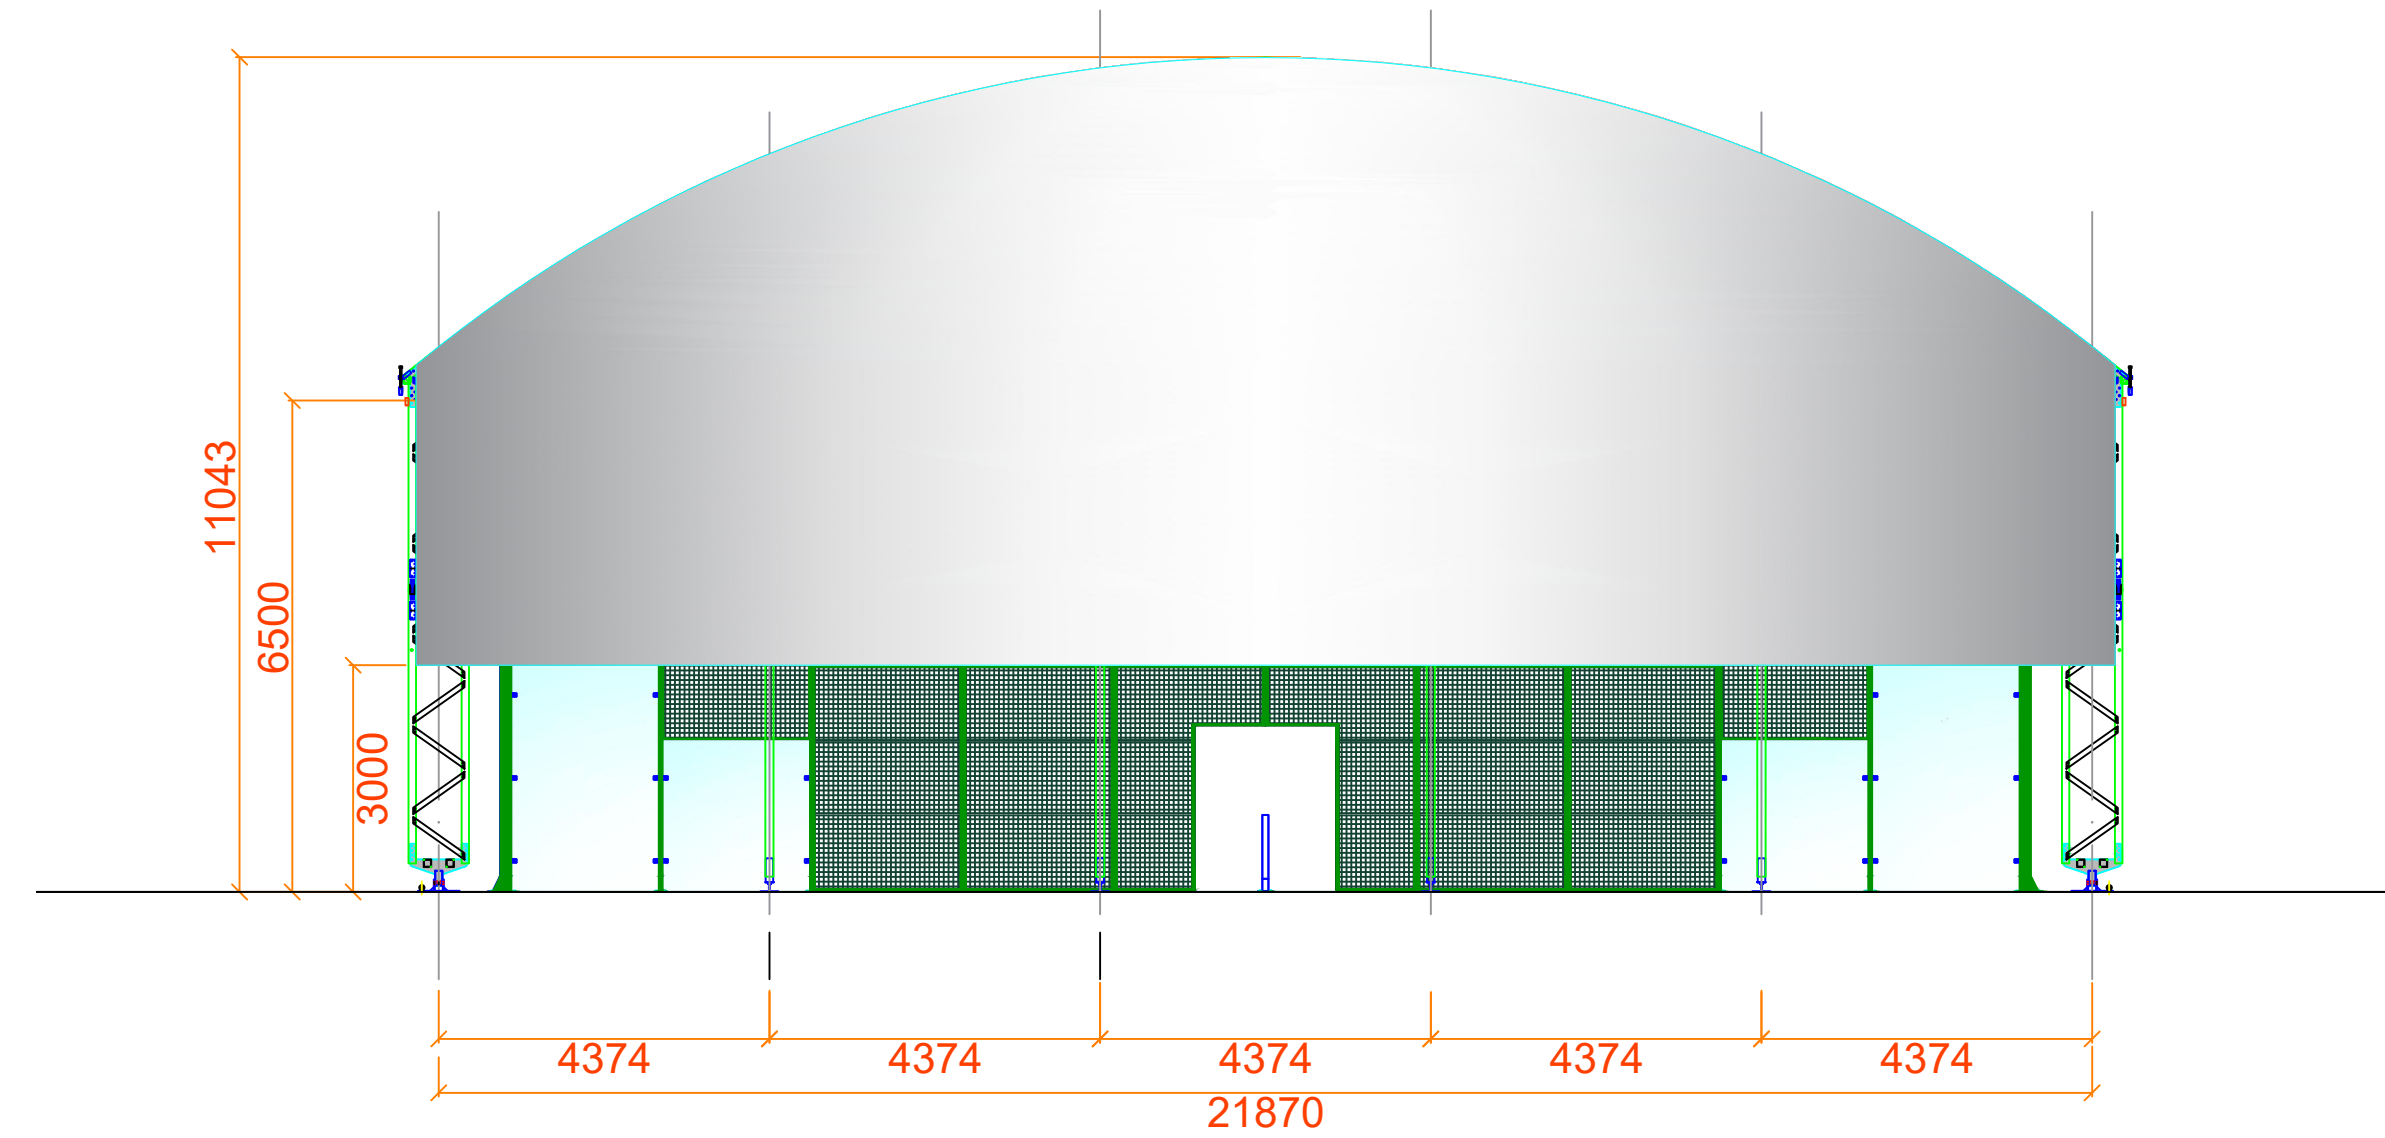


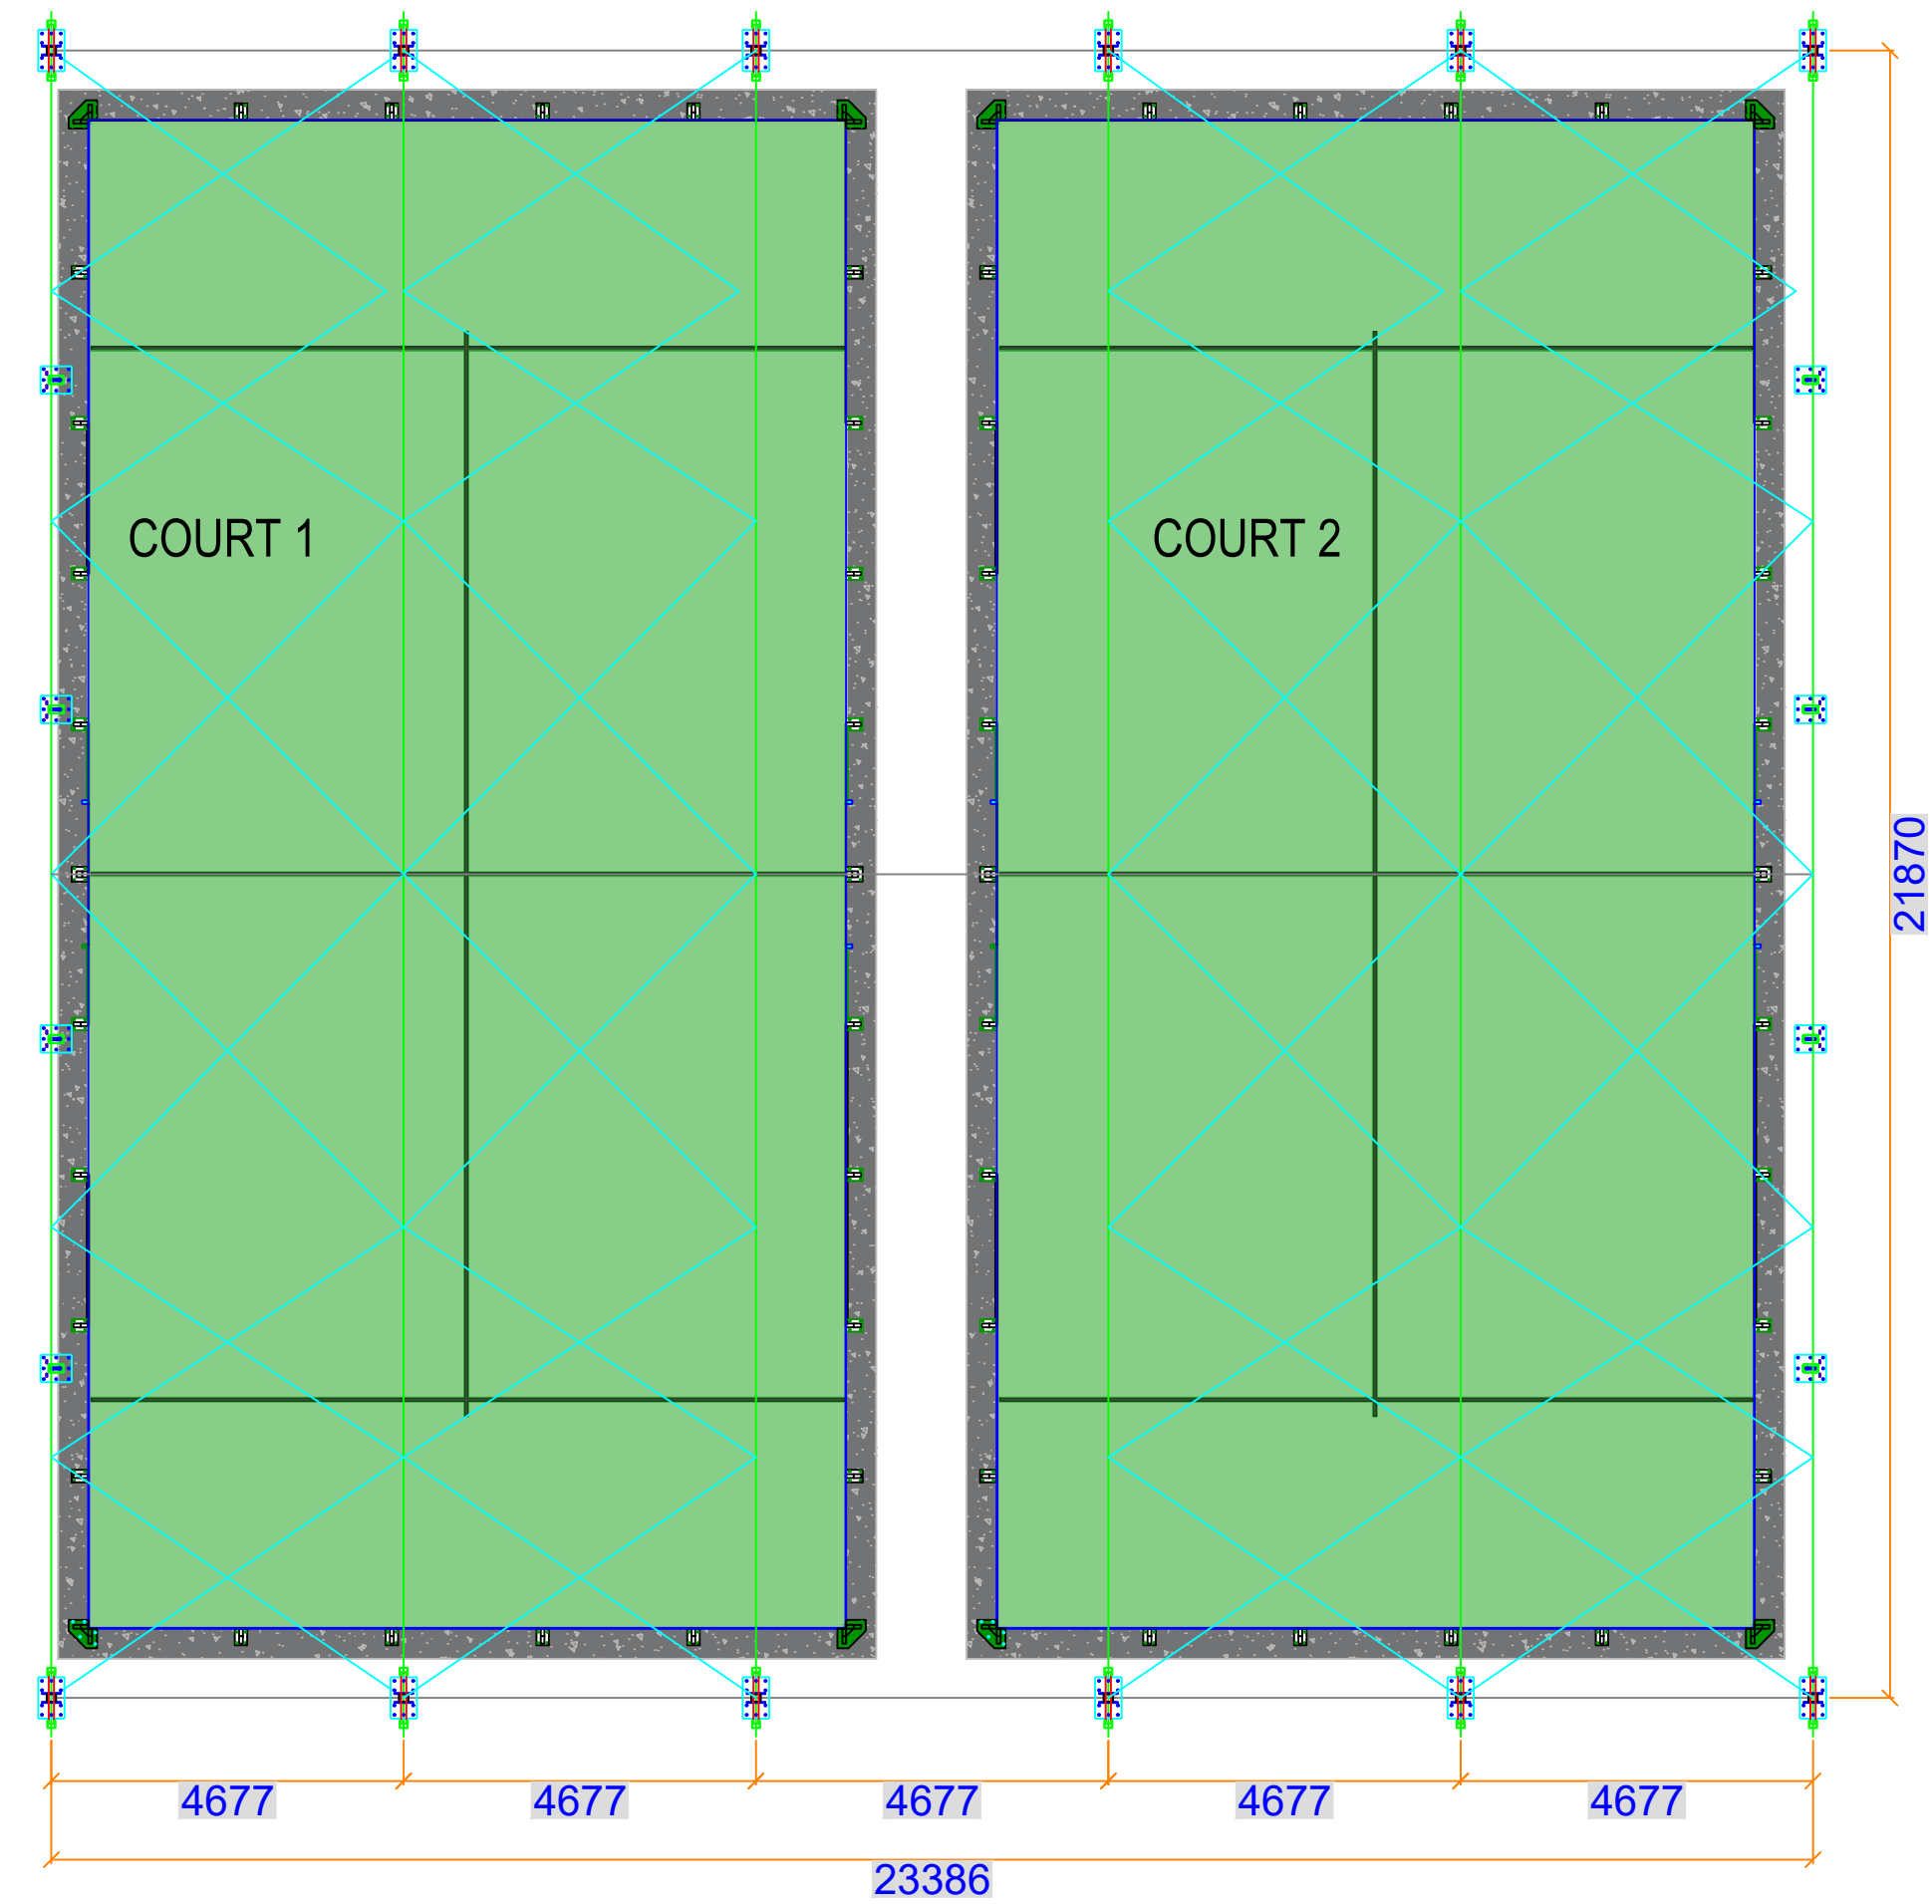

END ELEVATIONS
SCALE 1:100

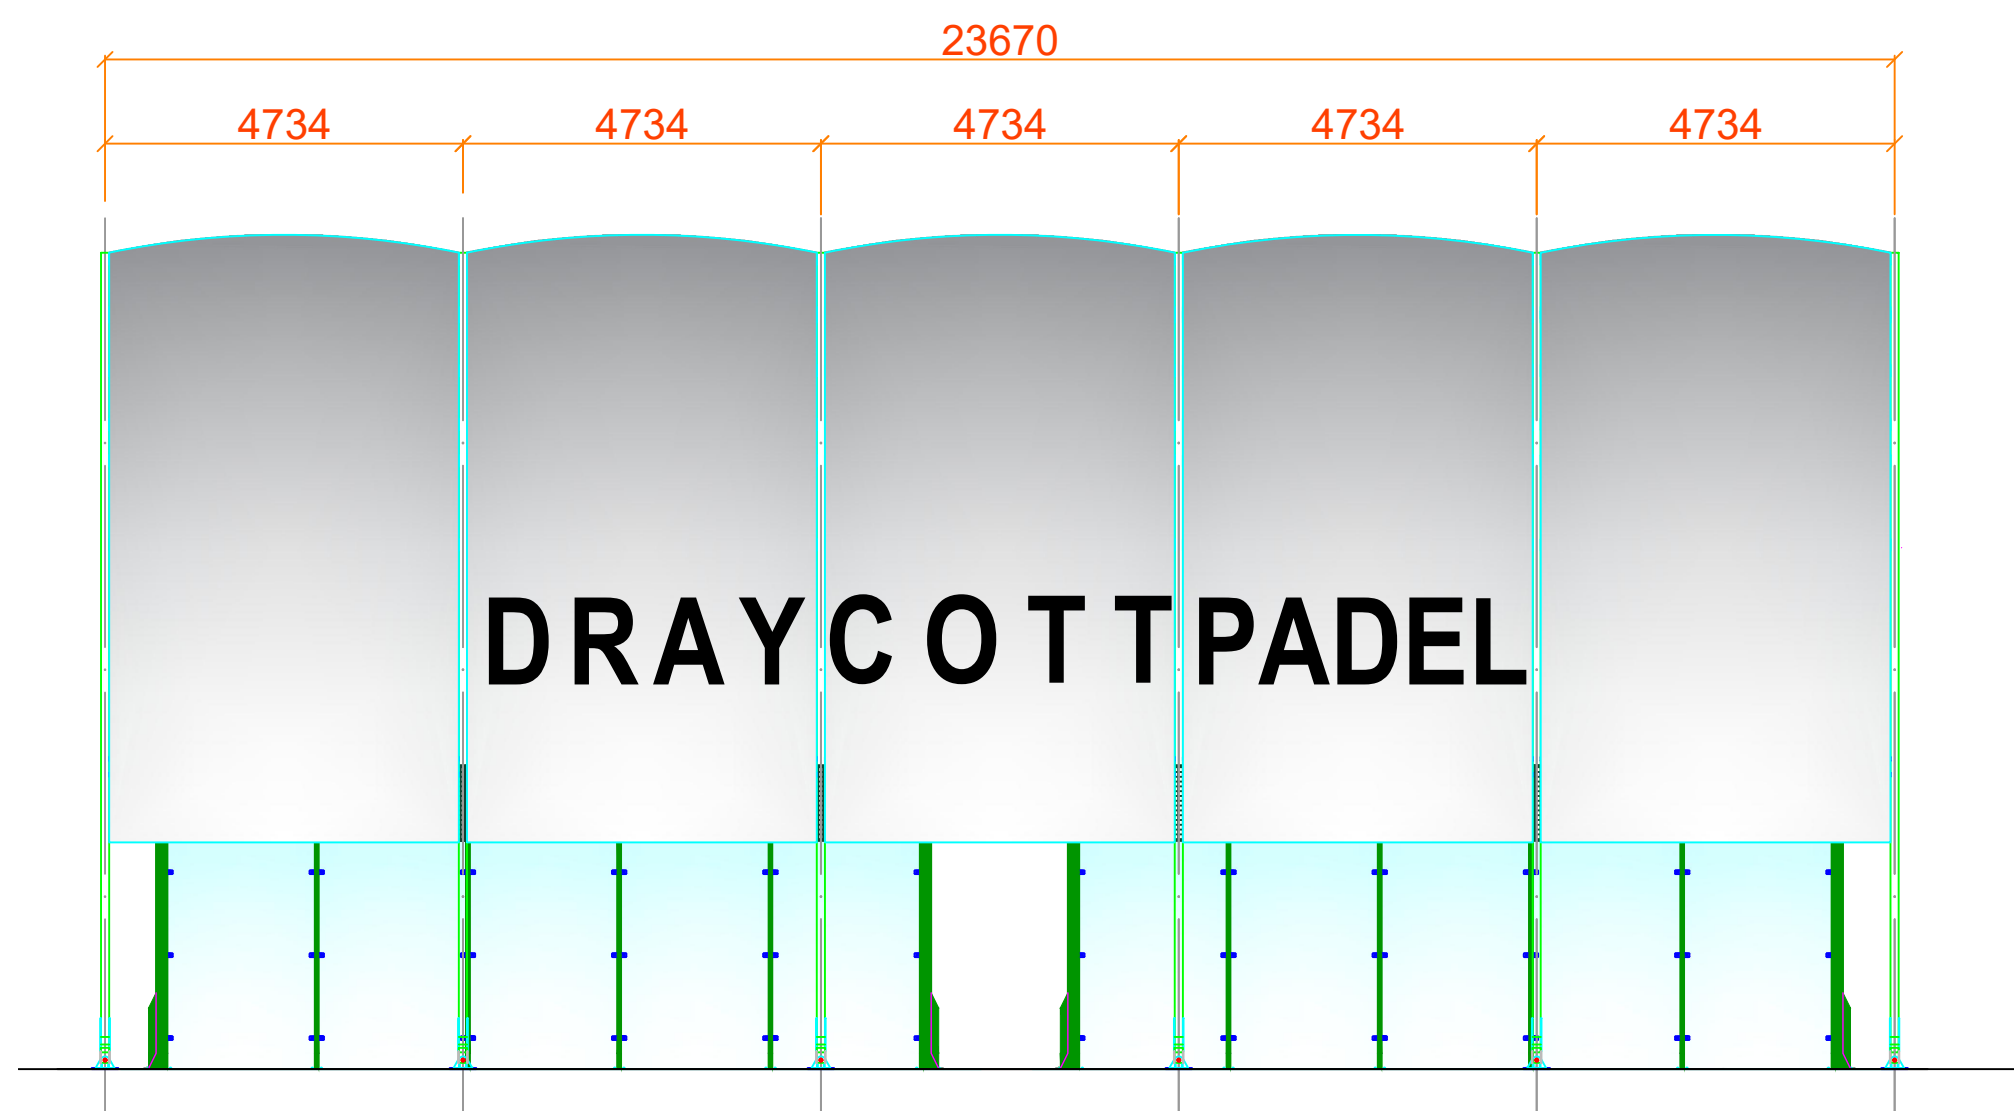

SIDE ELEVATIONS
SCALE 1:100

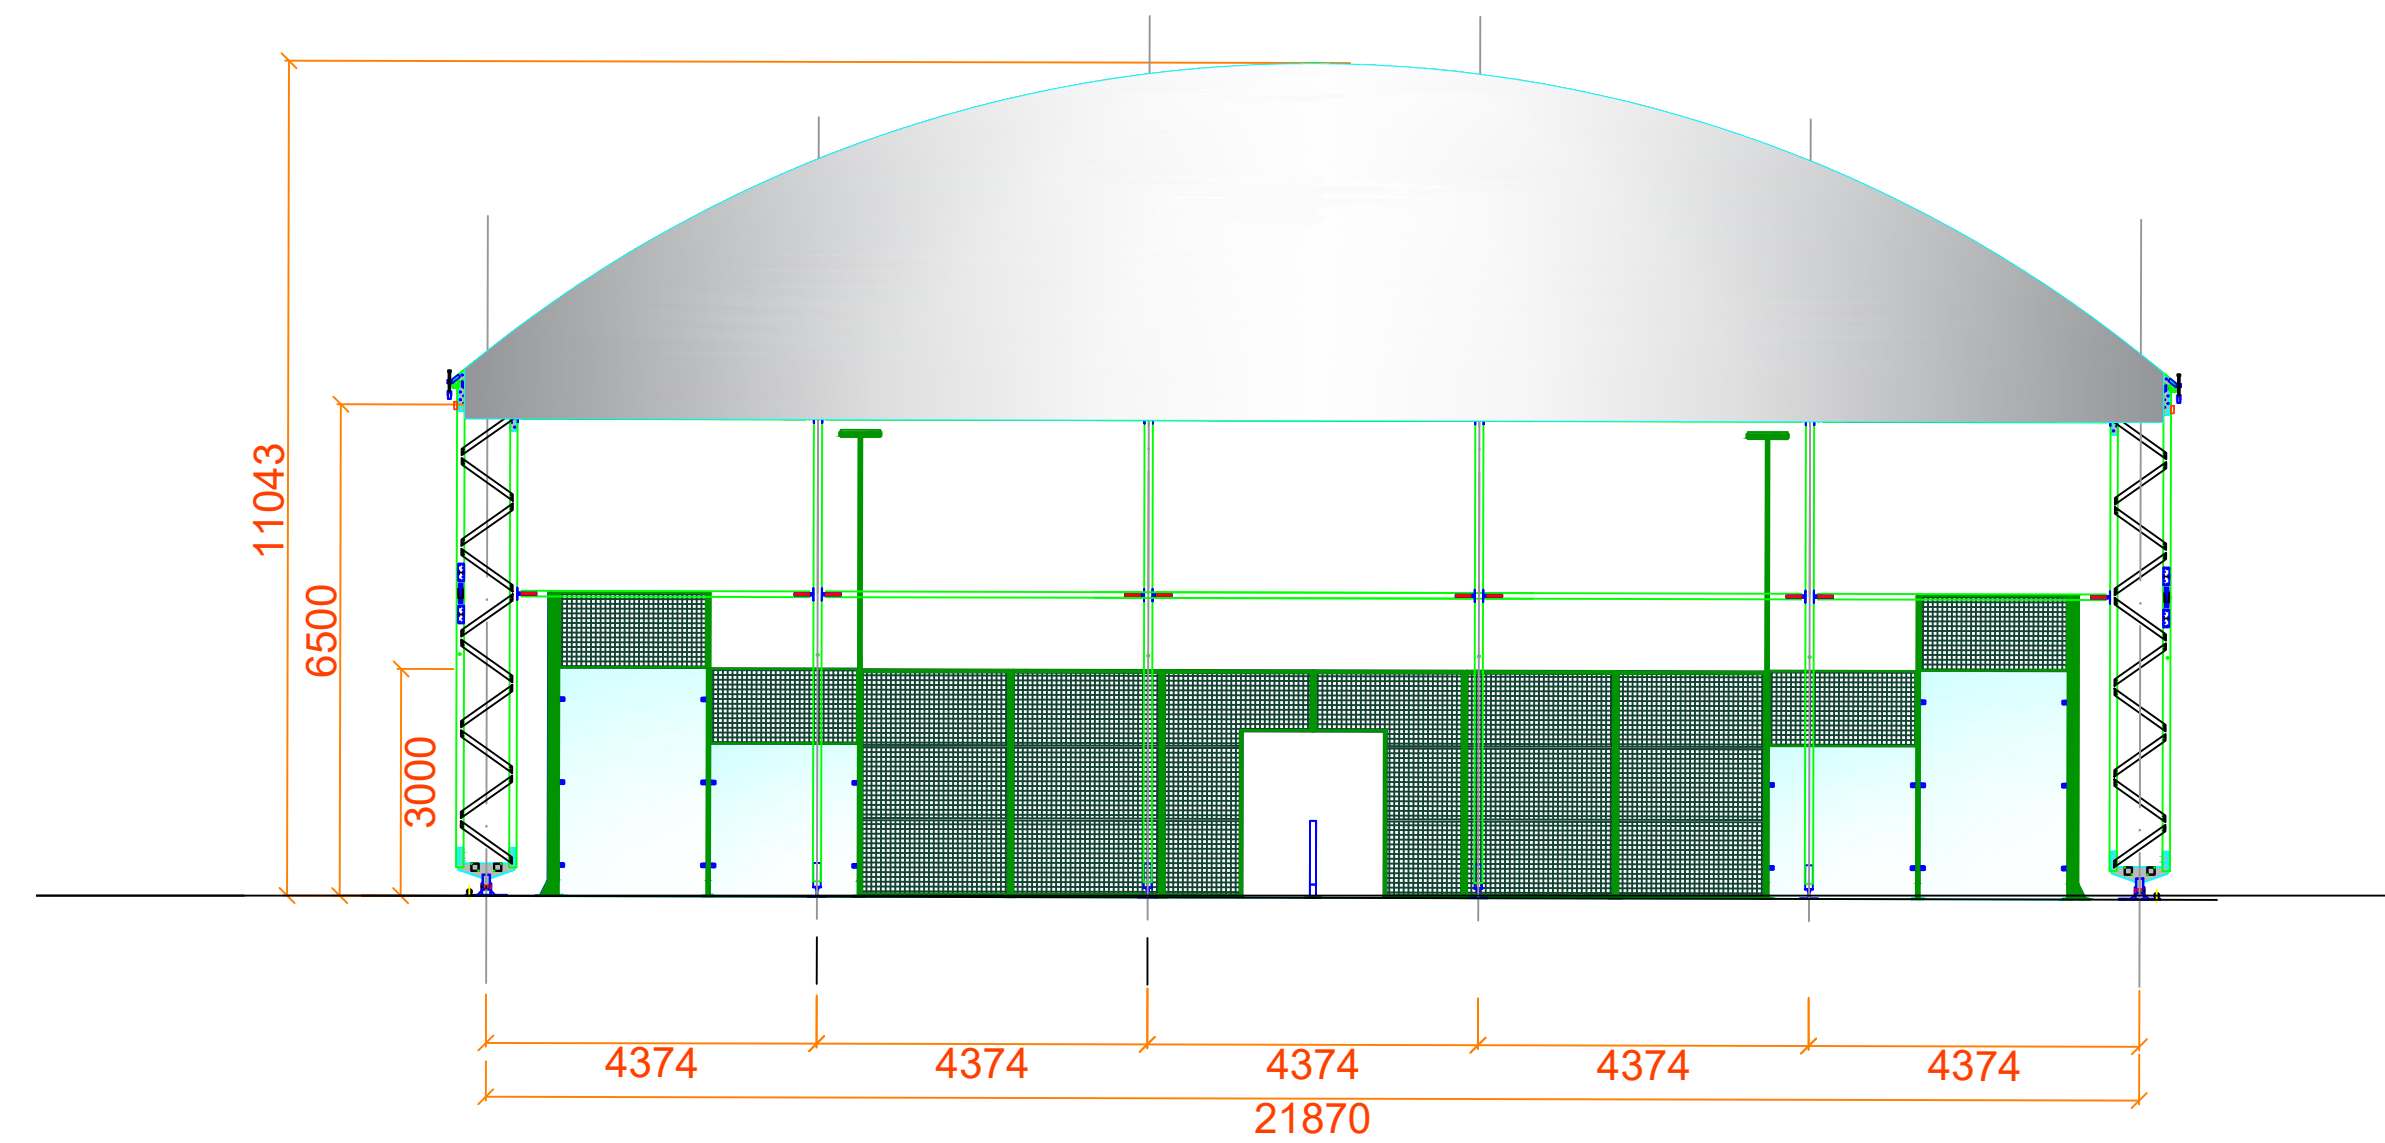

END ELEVATIONS BESIDE EXISTING BUILDING
OPEN TO EAVES
SCALE 1:100

REV:	DESCRIPTION:	BY:	DATE:
STATUS:	BUILDING WARRANT		
CLIENT:	G4P		
SITE:	Draycott Sports Centre		
TITLE:	ELEVATIONS		
SCALE AT A1:	DATE:	DRAWN:	CHECKED:
1:100	26/04/2021	LS	AP
PROJECT NO:	DRAWING NO:	REVISION:	
2109-09	002		