
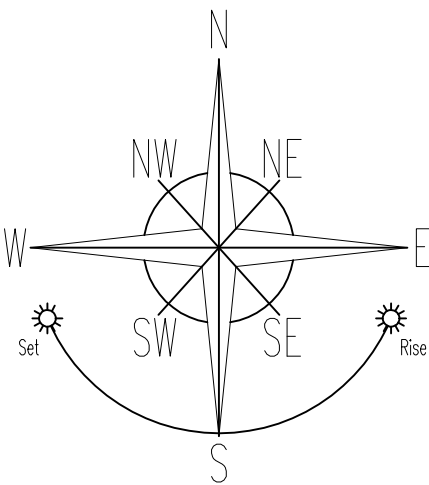


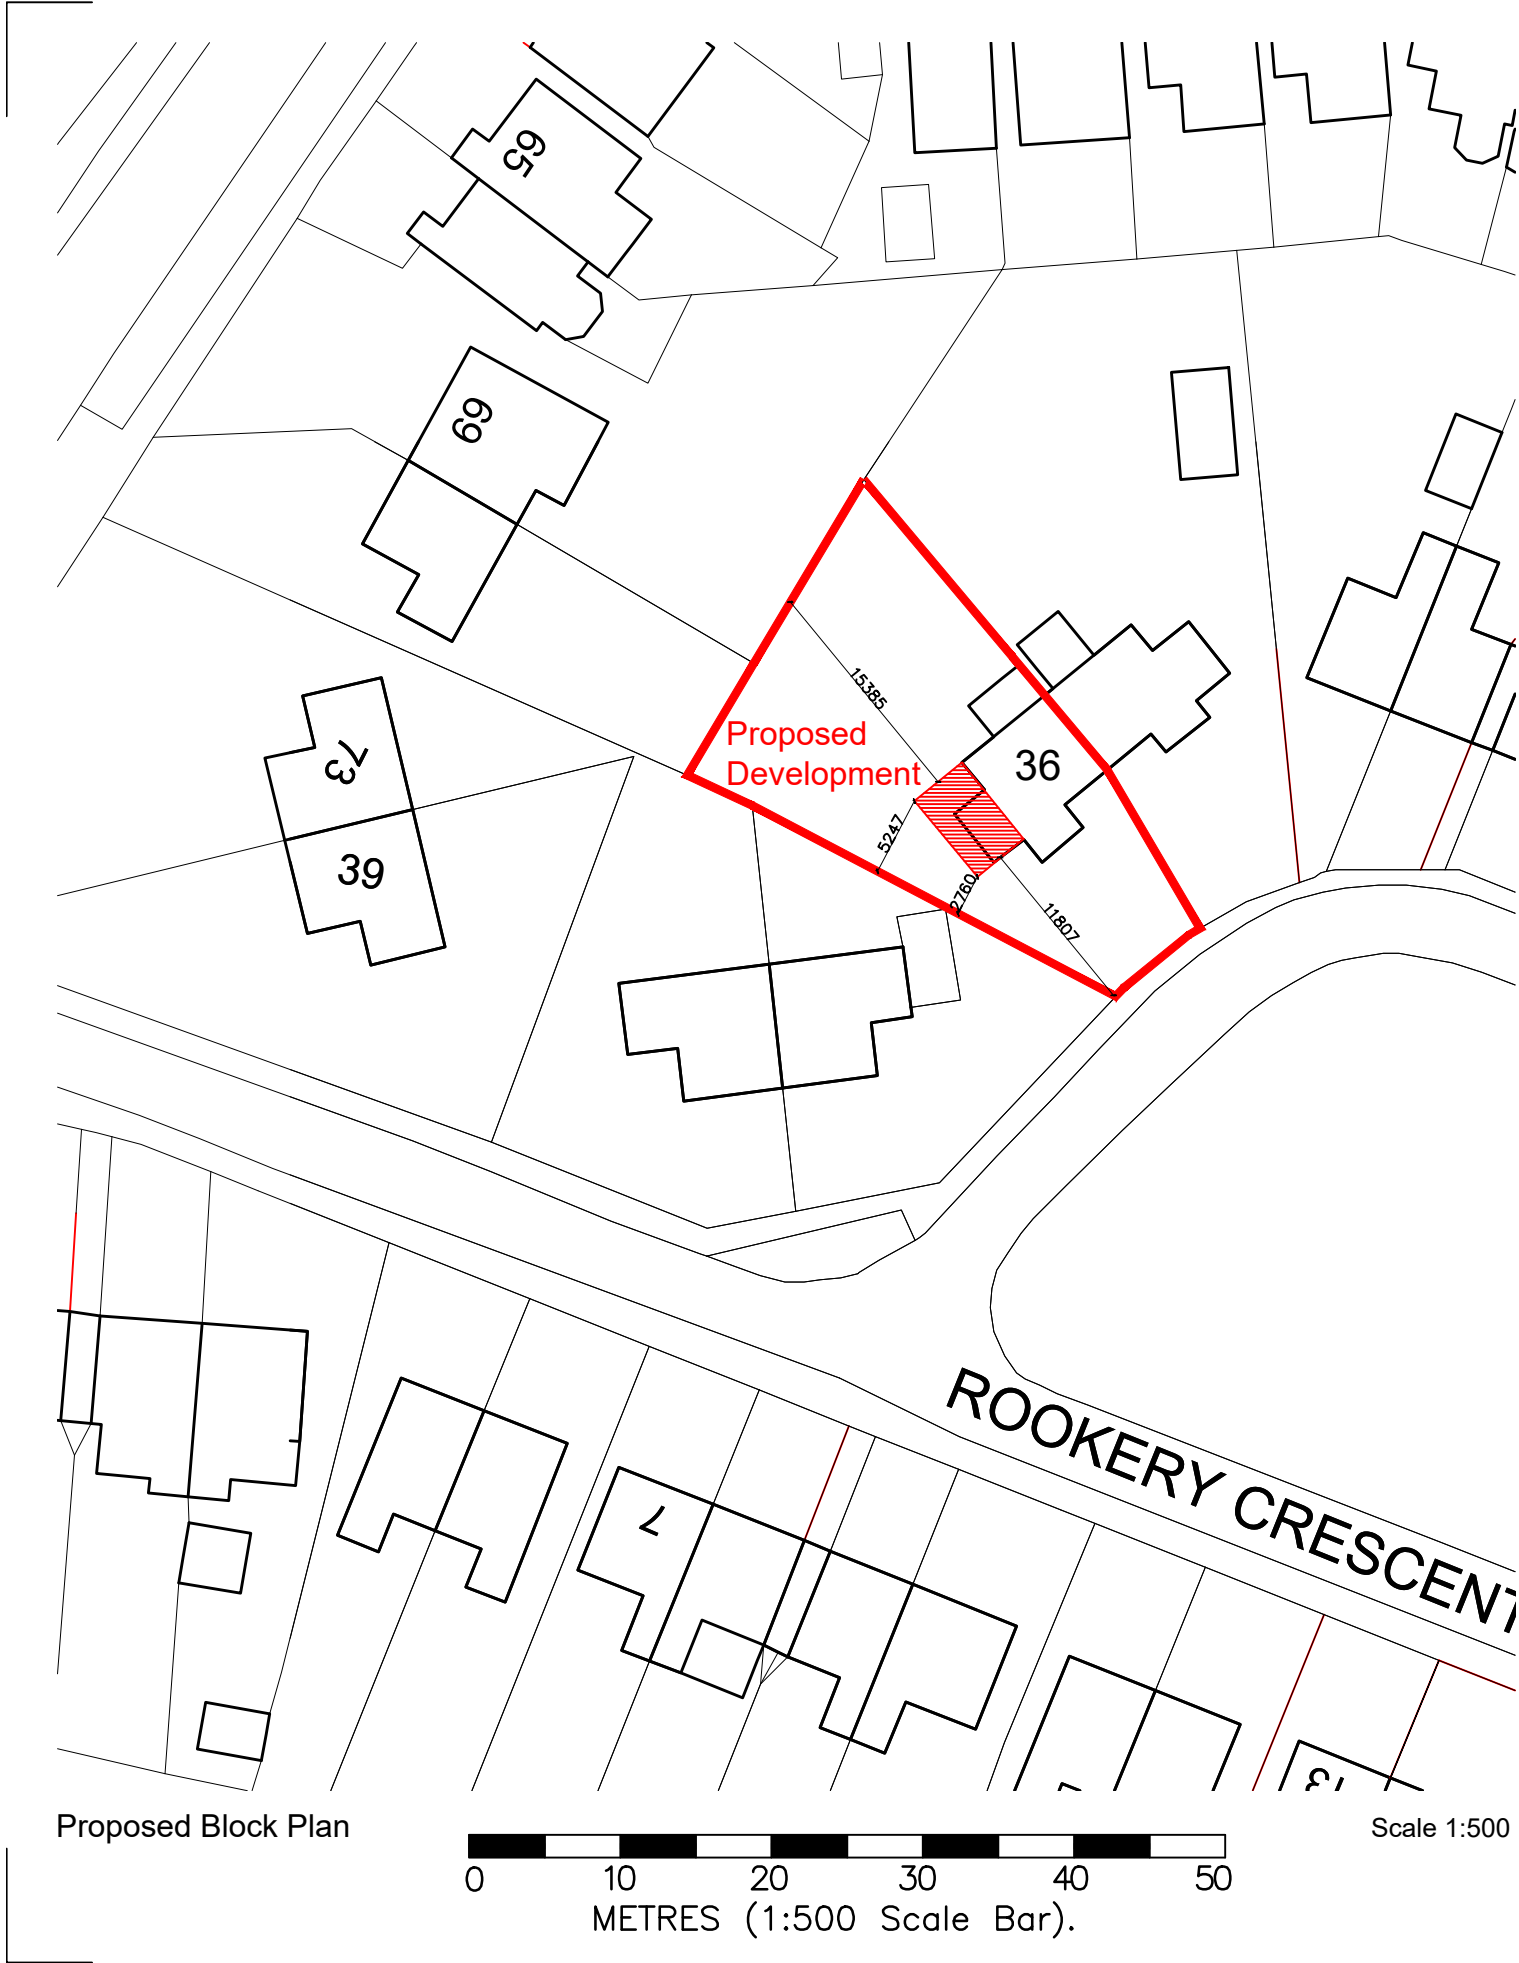

NOTES

ALL DIMENSIONS TO BE CHECKED ON SITE PRIOR TO CONSTRUCTION OR MANUFACTURE.

LOCATION PLAN
(SCALE 1:1250)

Scale 0 10 20 30 40 50 metre

Ordnance Survey, (c) Crown Copyright 2021. All rights reserved. Licence number 100022432

SUBJECT TO PLANNING
APPROVAL.

Rev	Comments	Date
*	*	*
PROJECT		
Proposed two storey side extension @ 36 Rookery Crescent Cresswell Staffs ST119RA.		
DRAWING TITLE		
Location Plan and Block Plan.		
STATUS		
Planning Approval		
DRAWN	CHECKED	DRAWING NO.
*	*	1036_AS[0]01
SCALE @A3		REV.
As Shown		*
DATE		
29/05/2021		