



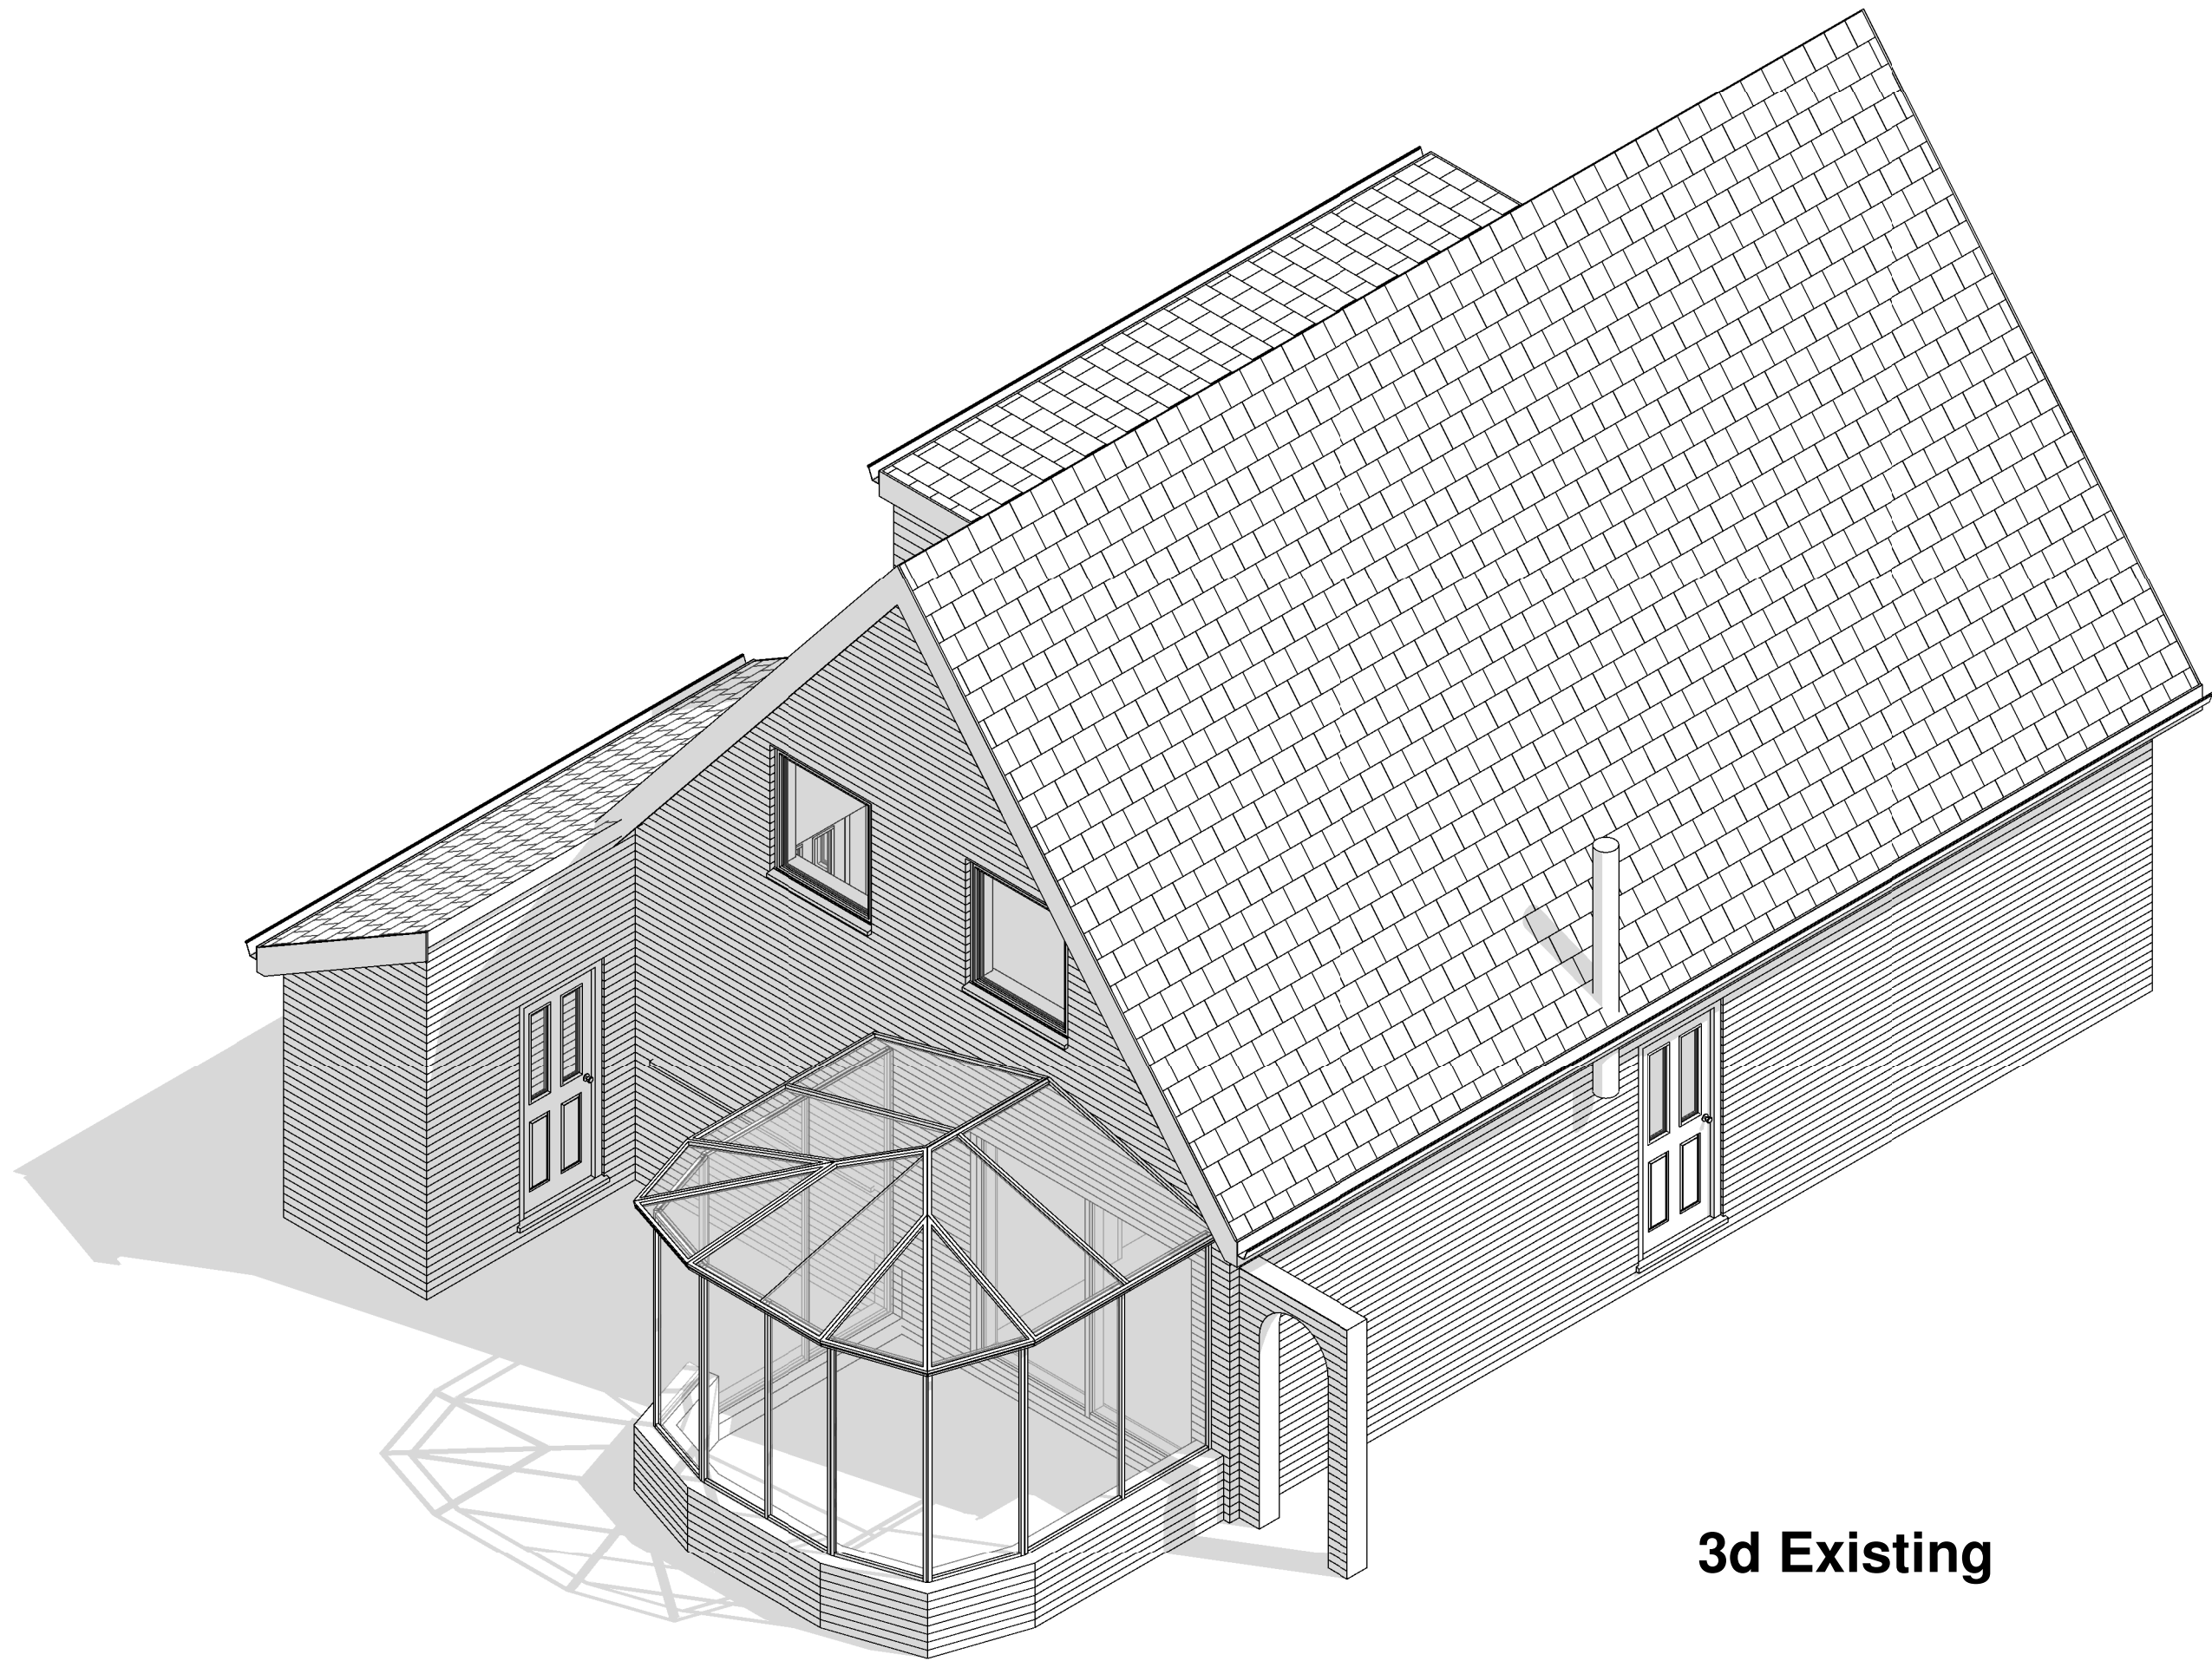

3d Existing

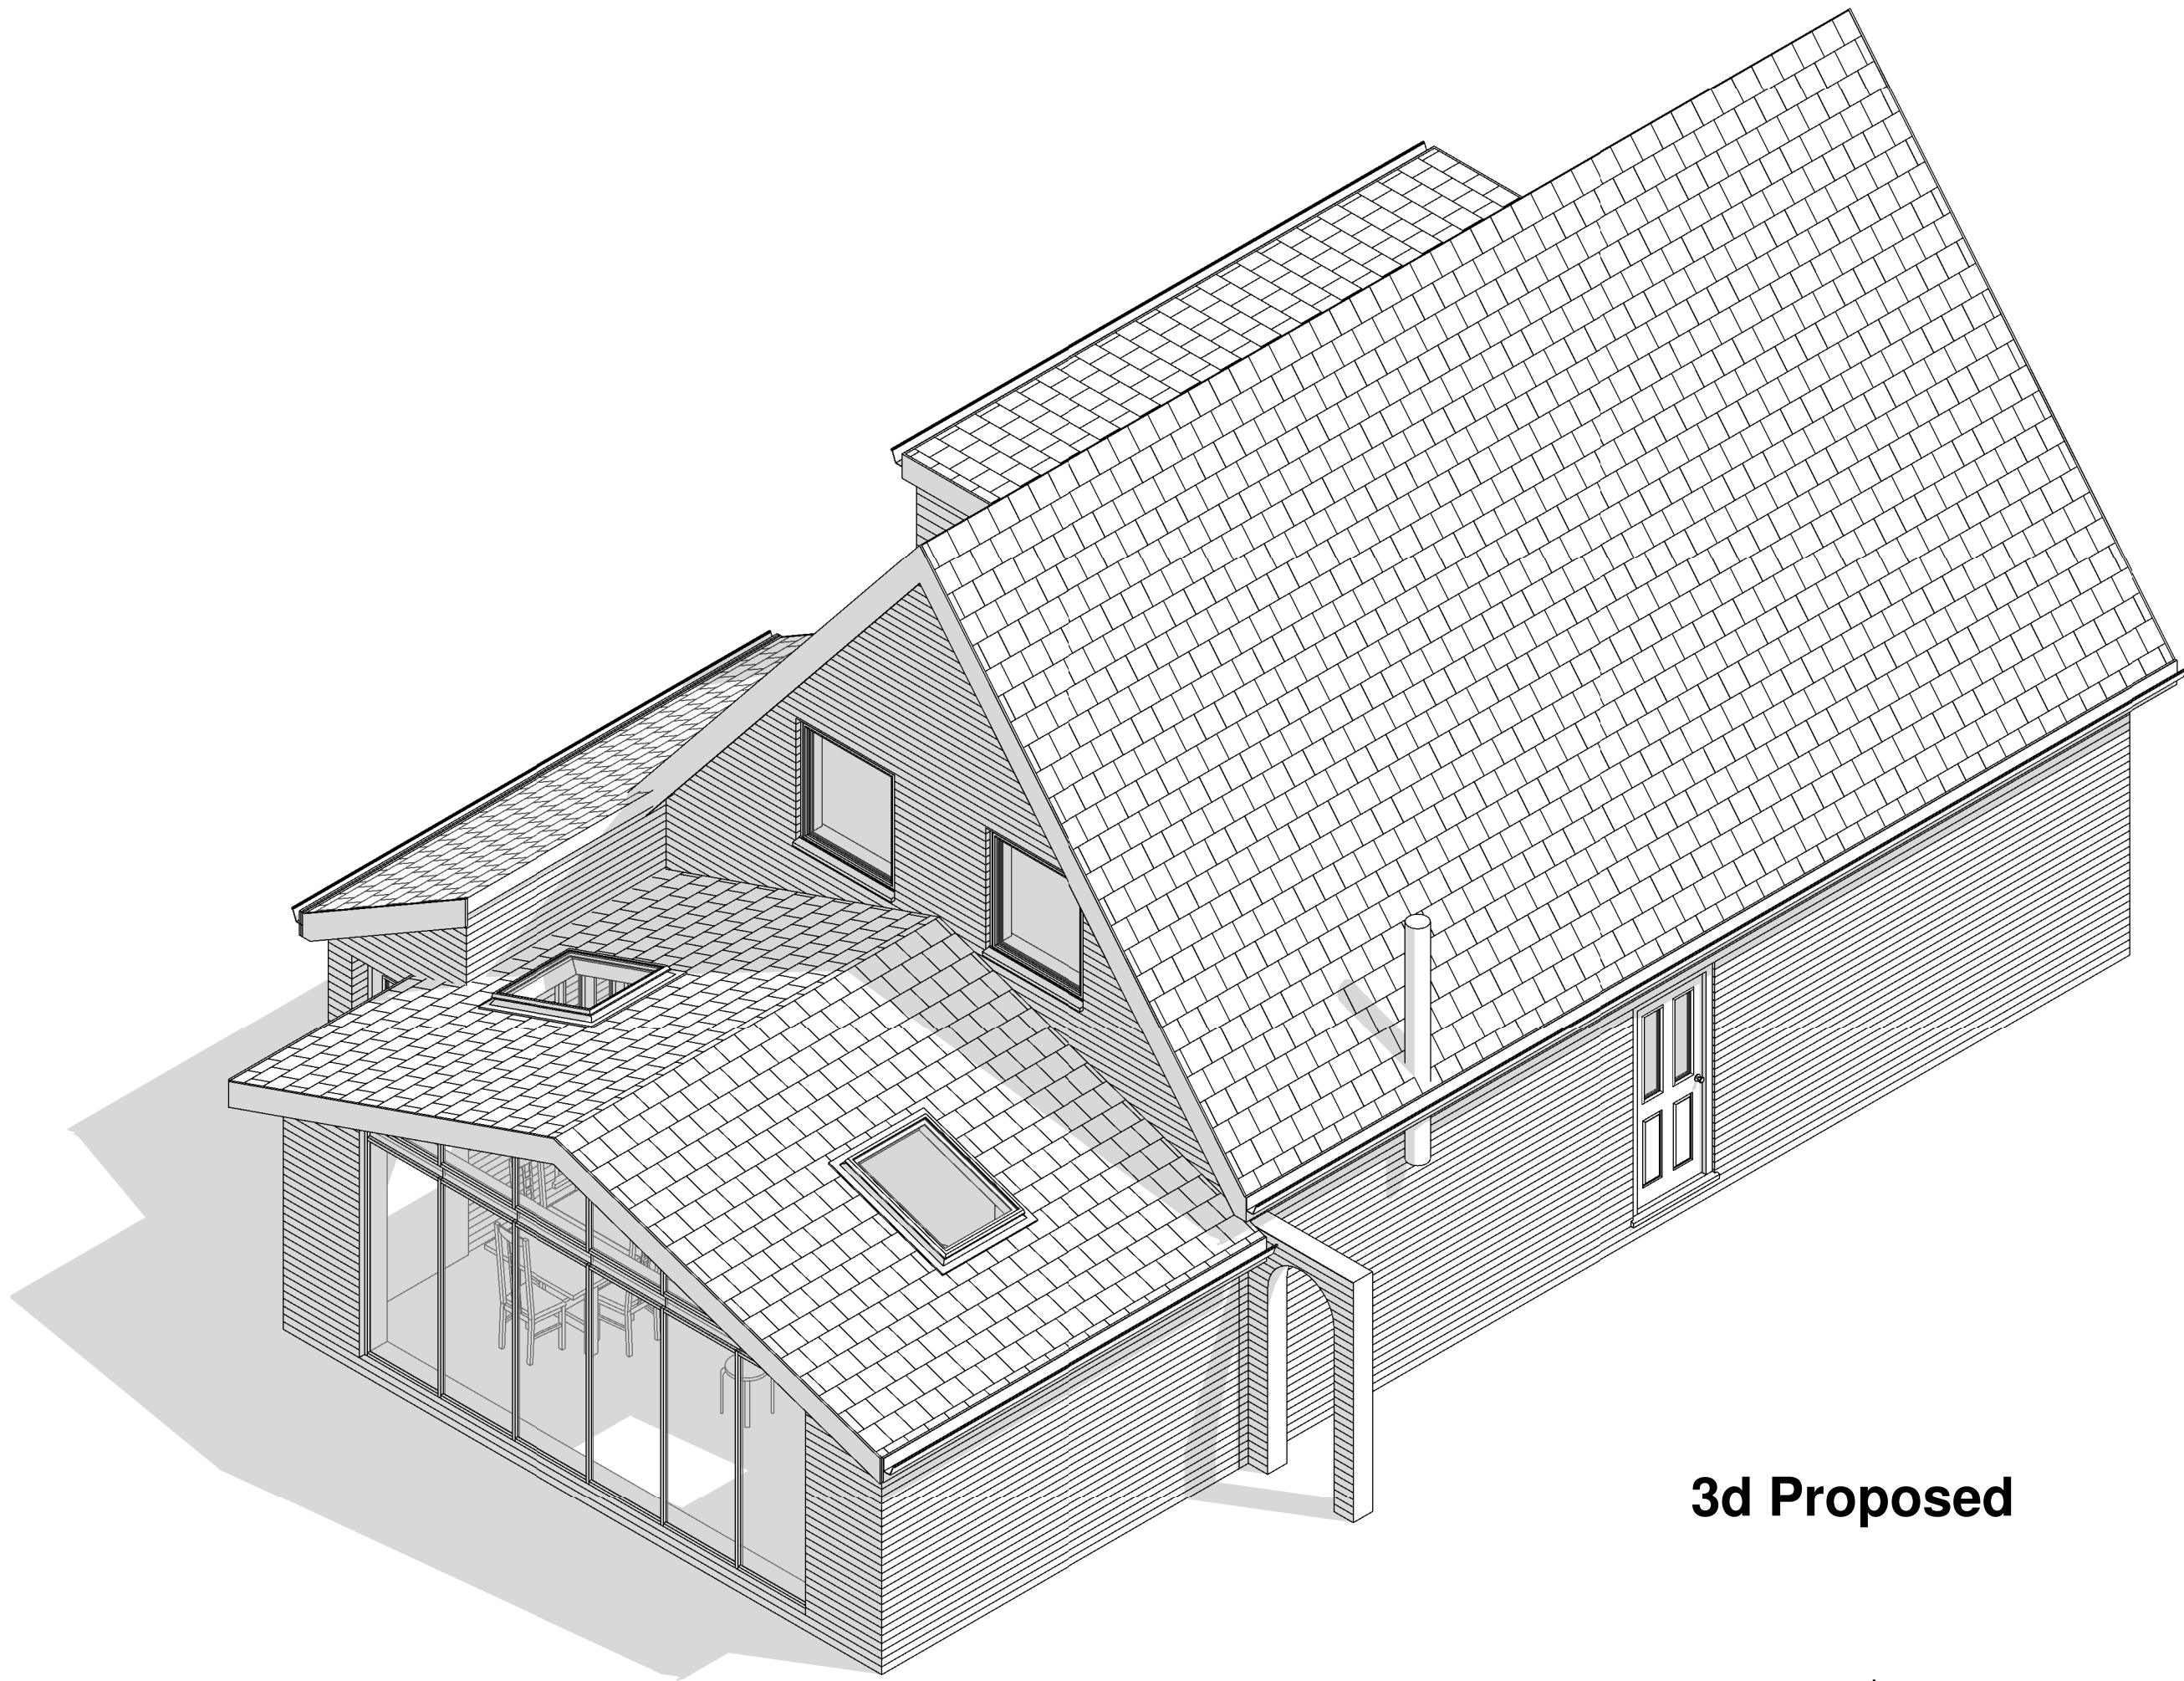

3d Proposed

PROJECT		
Single Storey Rear Extension		
TITLE		
3d Visuals		
CLIENT		
R. Law - 3 Cottage Lane Biddulph Moor Staffordshire ST8 7NF		
DRAWN BY Author	CHECKED BY Checker	DATE 07/06/21
SCALE (@ A1)		PROJECT NUMBER MJC-LAW-20
DRAWING NUMBER A102		REV