


Location Plan - Lask Edge Farm, ST13 8QS

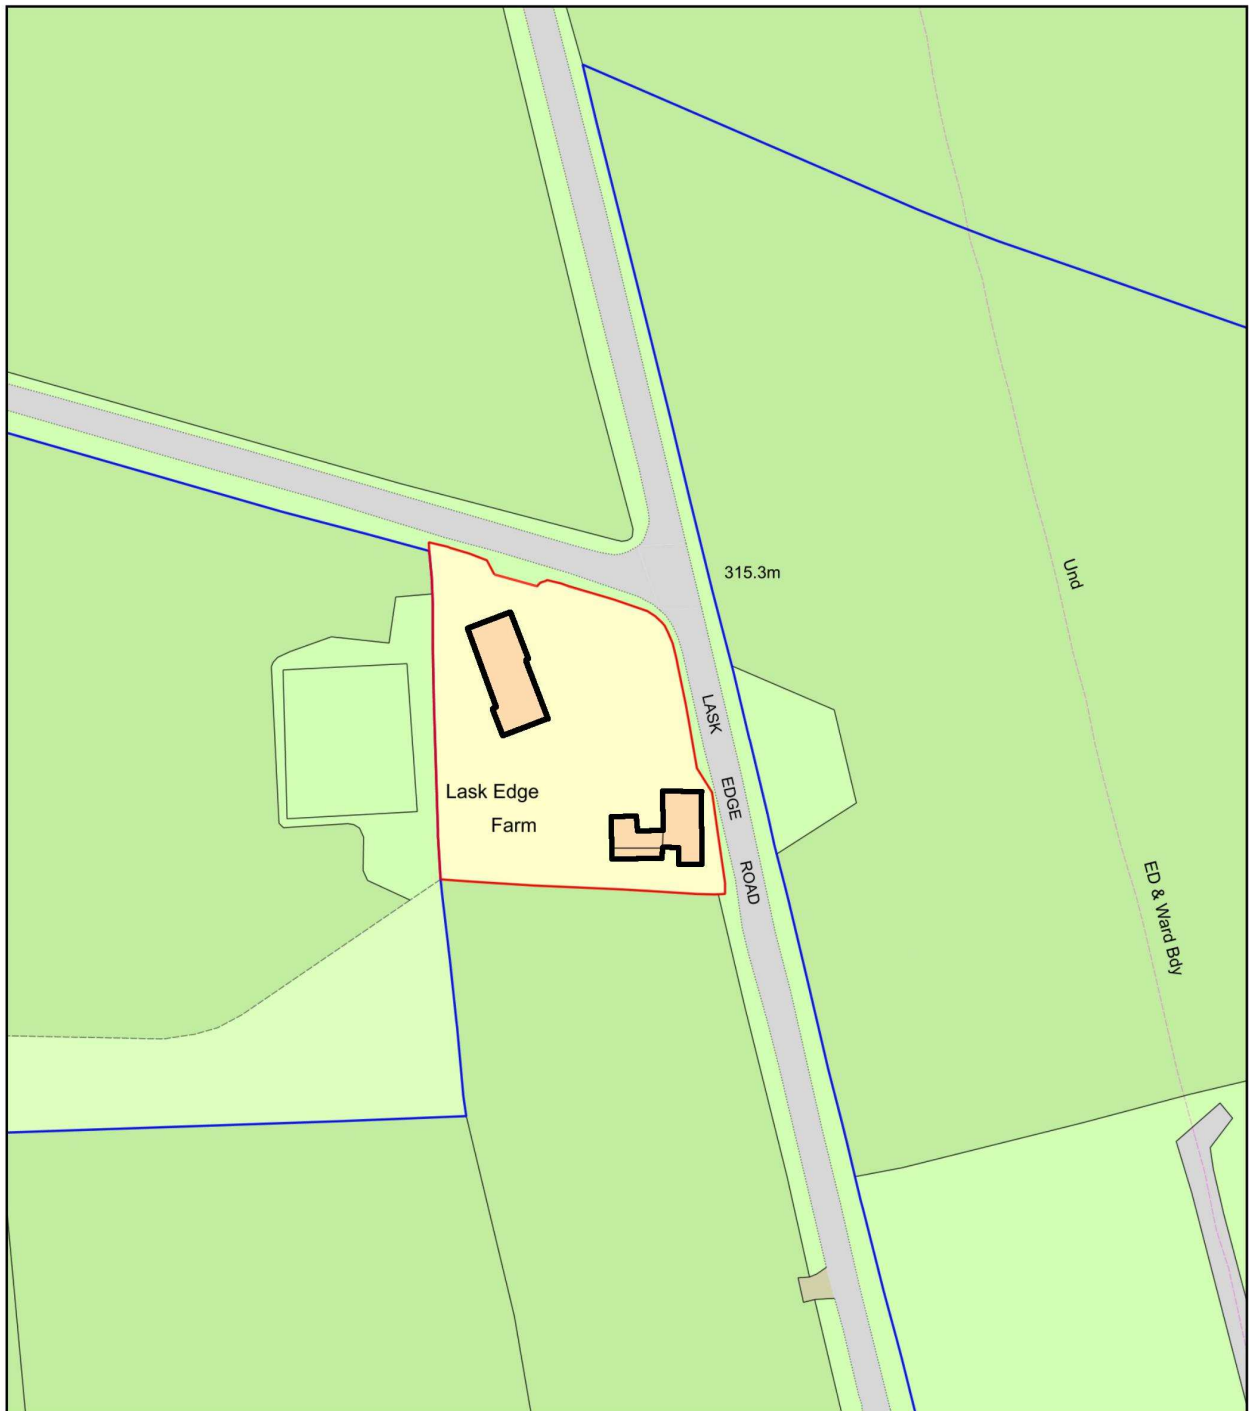

0 50
Metres



Plan Produced for: C Scott
Date Produced: 17 Jul 2020
Plan Reference Number: TQRQM20199143530374
Scale: 1:1250 @ A4