


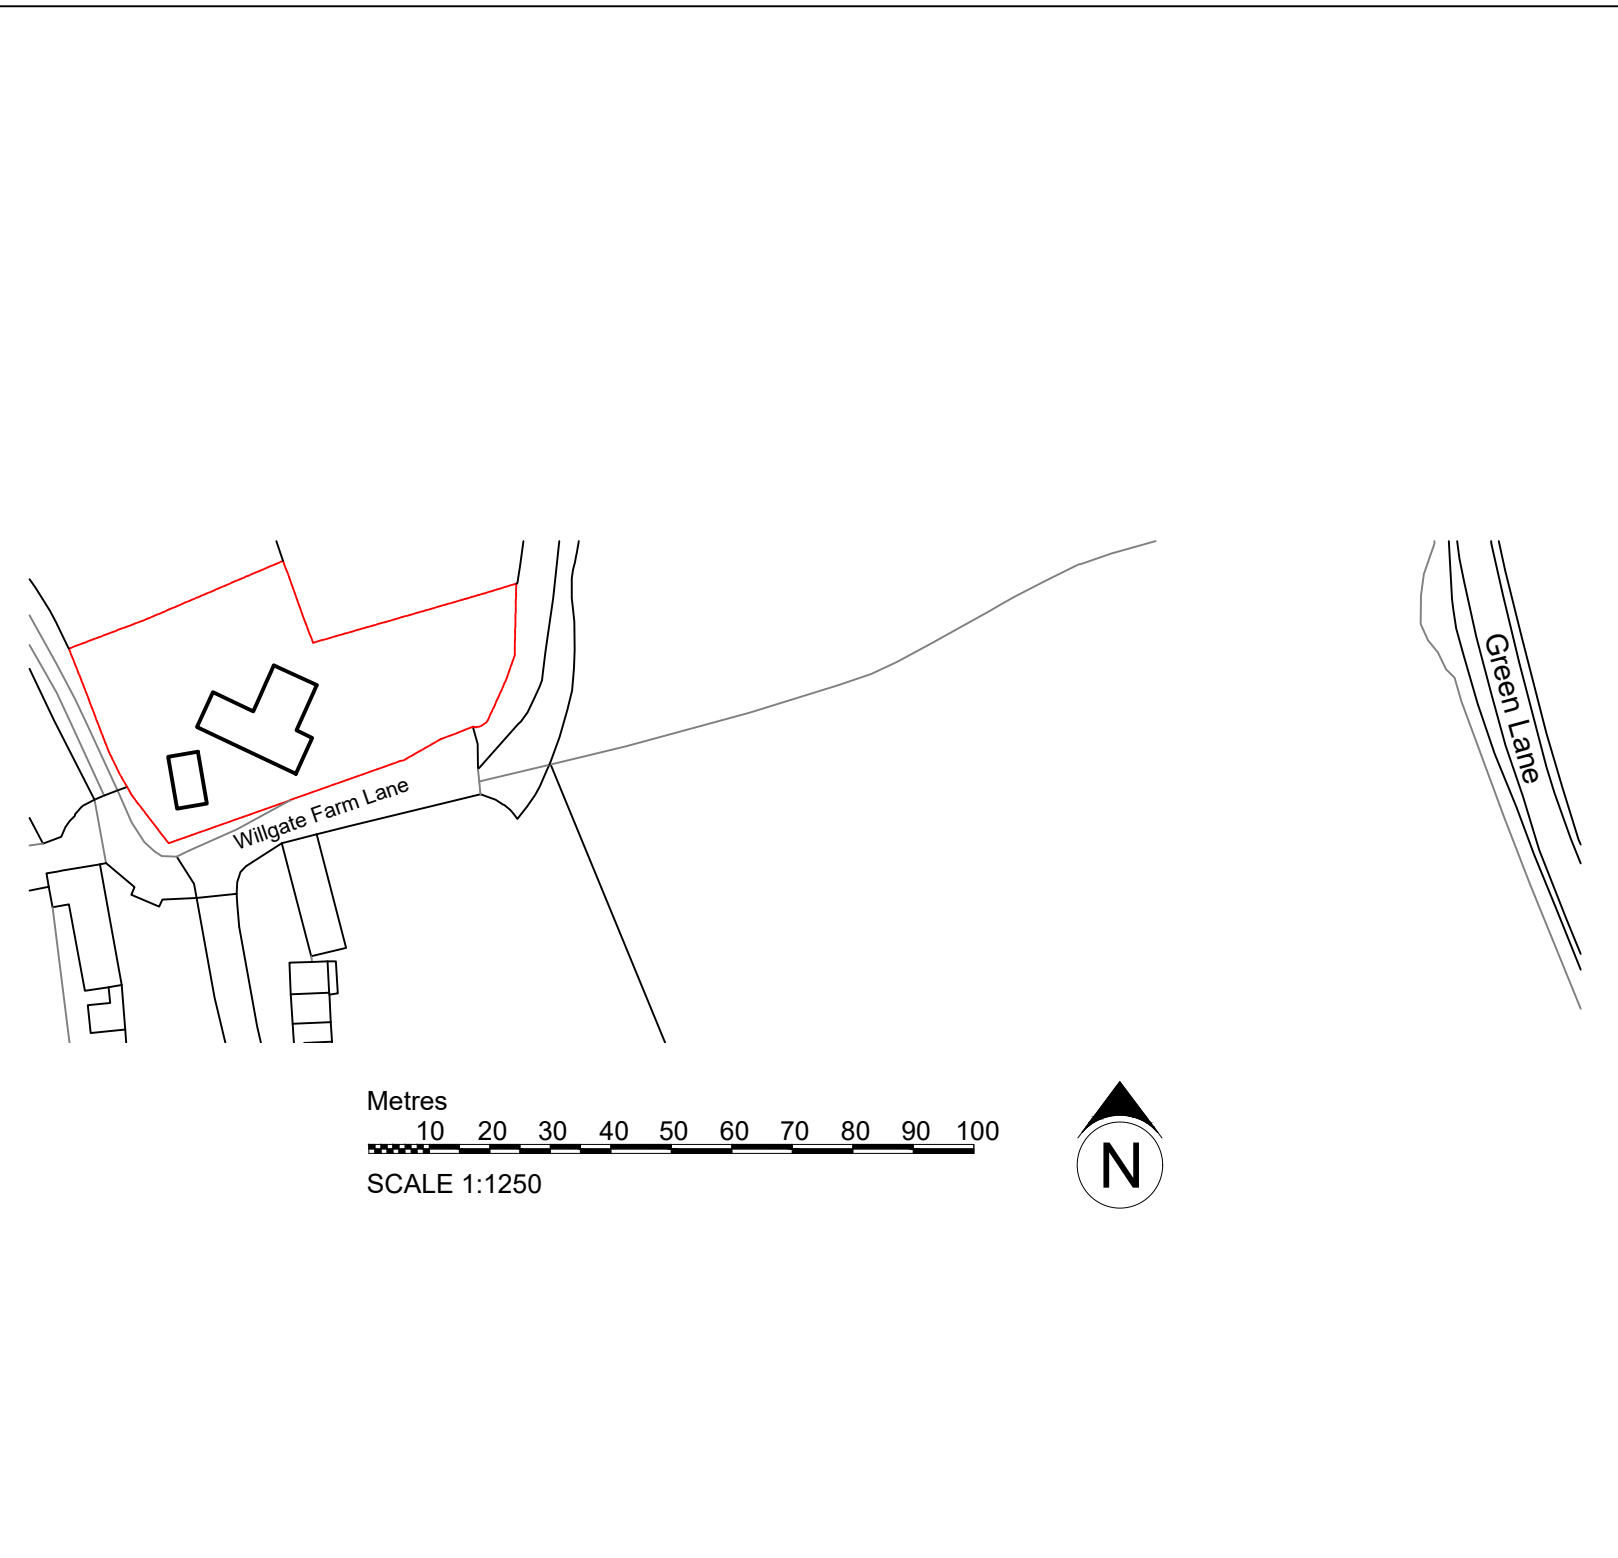

NOTES

AVA

ADDED VALUE ARCHITECTURE

Registered Office:
Added Value Architecture Ltd.
Grosvenor House, 3 Chapel St.
Congleton, CW12 4AB

Company No: 11124740
e. architect@ava-ltd.com
t. 01782 248 524 / 07801 44 03 11
www.ava-ltd.com

Willgate House

Rudyard, ST13 8PN

For Mr and Mrs White

Site Location Plan

Scale:	1:1250 @A4	
Date:	October 2020	
Ref:	200809(OS)001	revision -