



NOTES

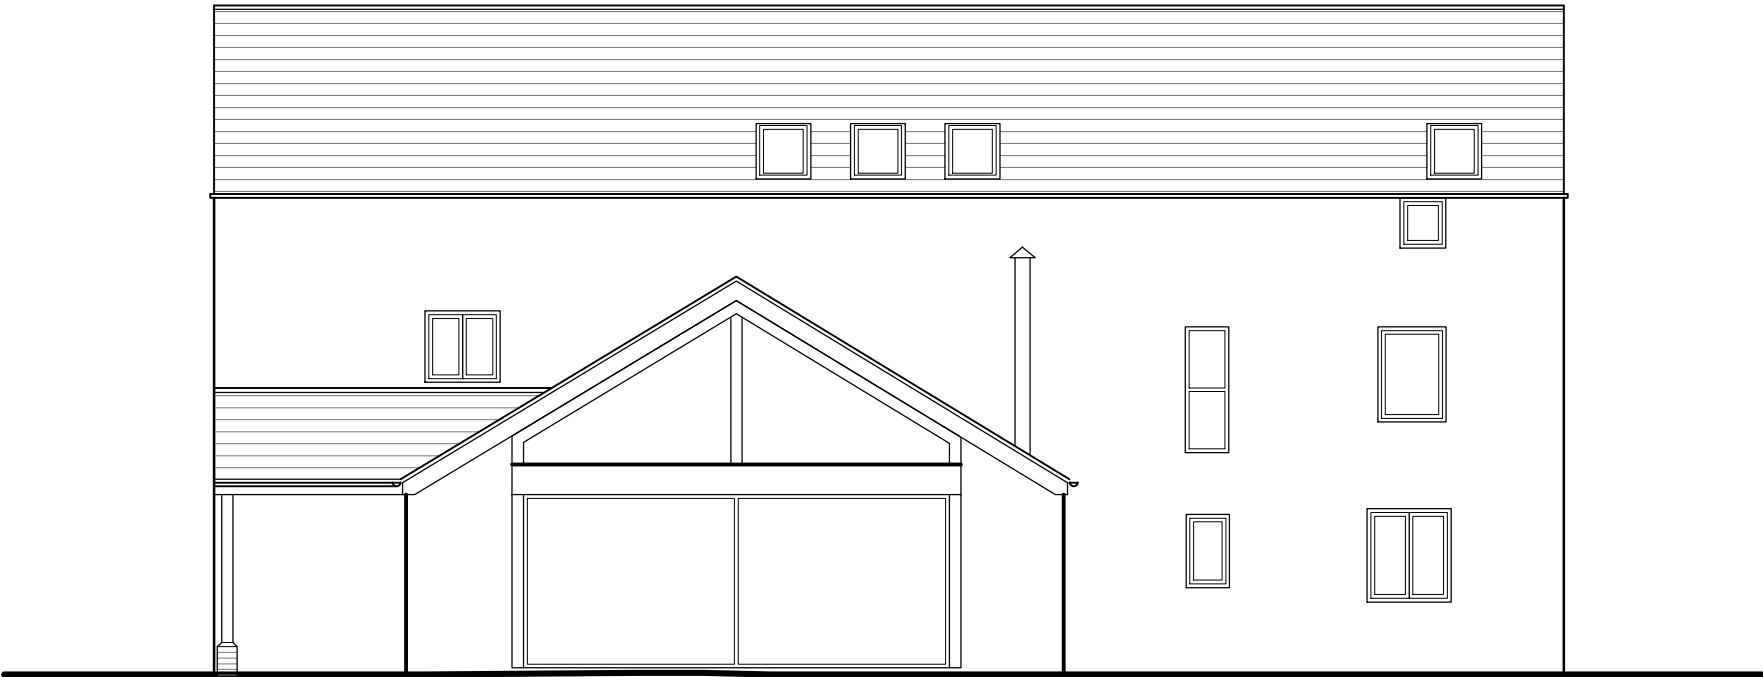

Rear Elevation (West)



Side Elevation (North)

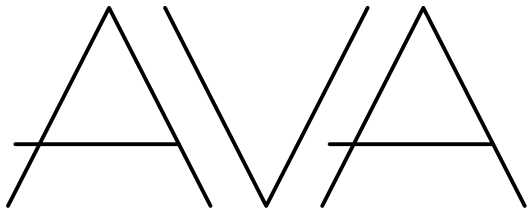

ADDED VALUE ARCHITECTURE

Registered Office:
Added Value Architecture Ltd.
Grosvenor House, 3 Chapel St.
Congleton, CW12 4AB

Company No: 11124740
e. architect@ava-ltd.com
t. 01782 248 524 / 07801 44 03 11
www.ava-ltd.com

Willgate House
Rudyard, ST13 8PN
For Mr and Mrs White

Elevations
as Proposed 2/2

Scale:	1:100 @A3	
Date:	October 2020	
Ref:	200809(PR)004	revision -