


Existing
Access Gate

Wellington Farm

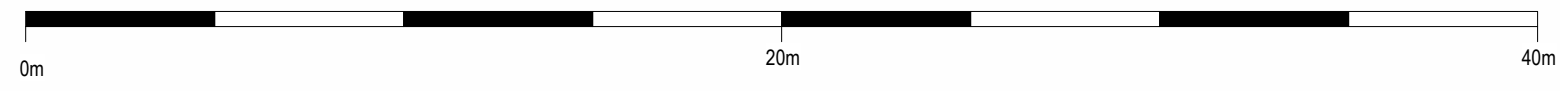

A		02/06/21		AC		Amended for Planning	
Rev		Date		Drawn		Description	
		Client		Project		Scale	
		Mr Michael Chafer		WELLINGTON FARM		1 : 200	
		Clerk Bank House Clerk Bank LEEK Staffordshire ST13 5HE		Bradshop Staffordshire ST13 7NG		Site A1	
		t : 01538 373477 f : 01538 386503		e : info@ctdarchitects.co.uk w : www.ctdarchitects.co.uk		Drawn AC	
						Date 20/04/21	
						Status	
						PLANNING ISSUE	
						Job No. 2026	
						Drawing No. AL03	
						Rev. A	

architects | historic building advisors | project managers | landscape & urban designers