


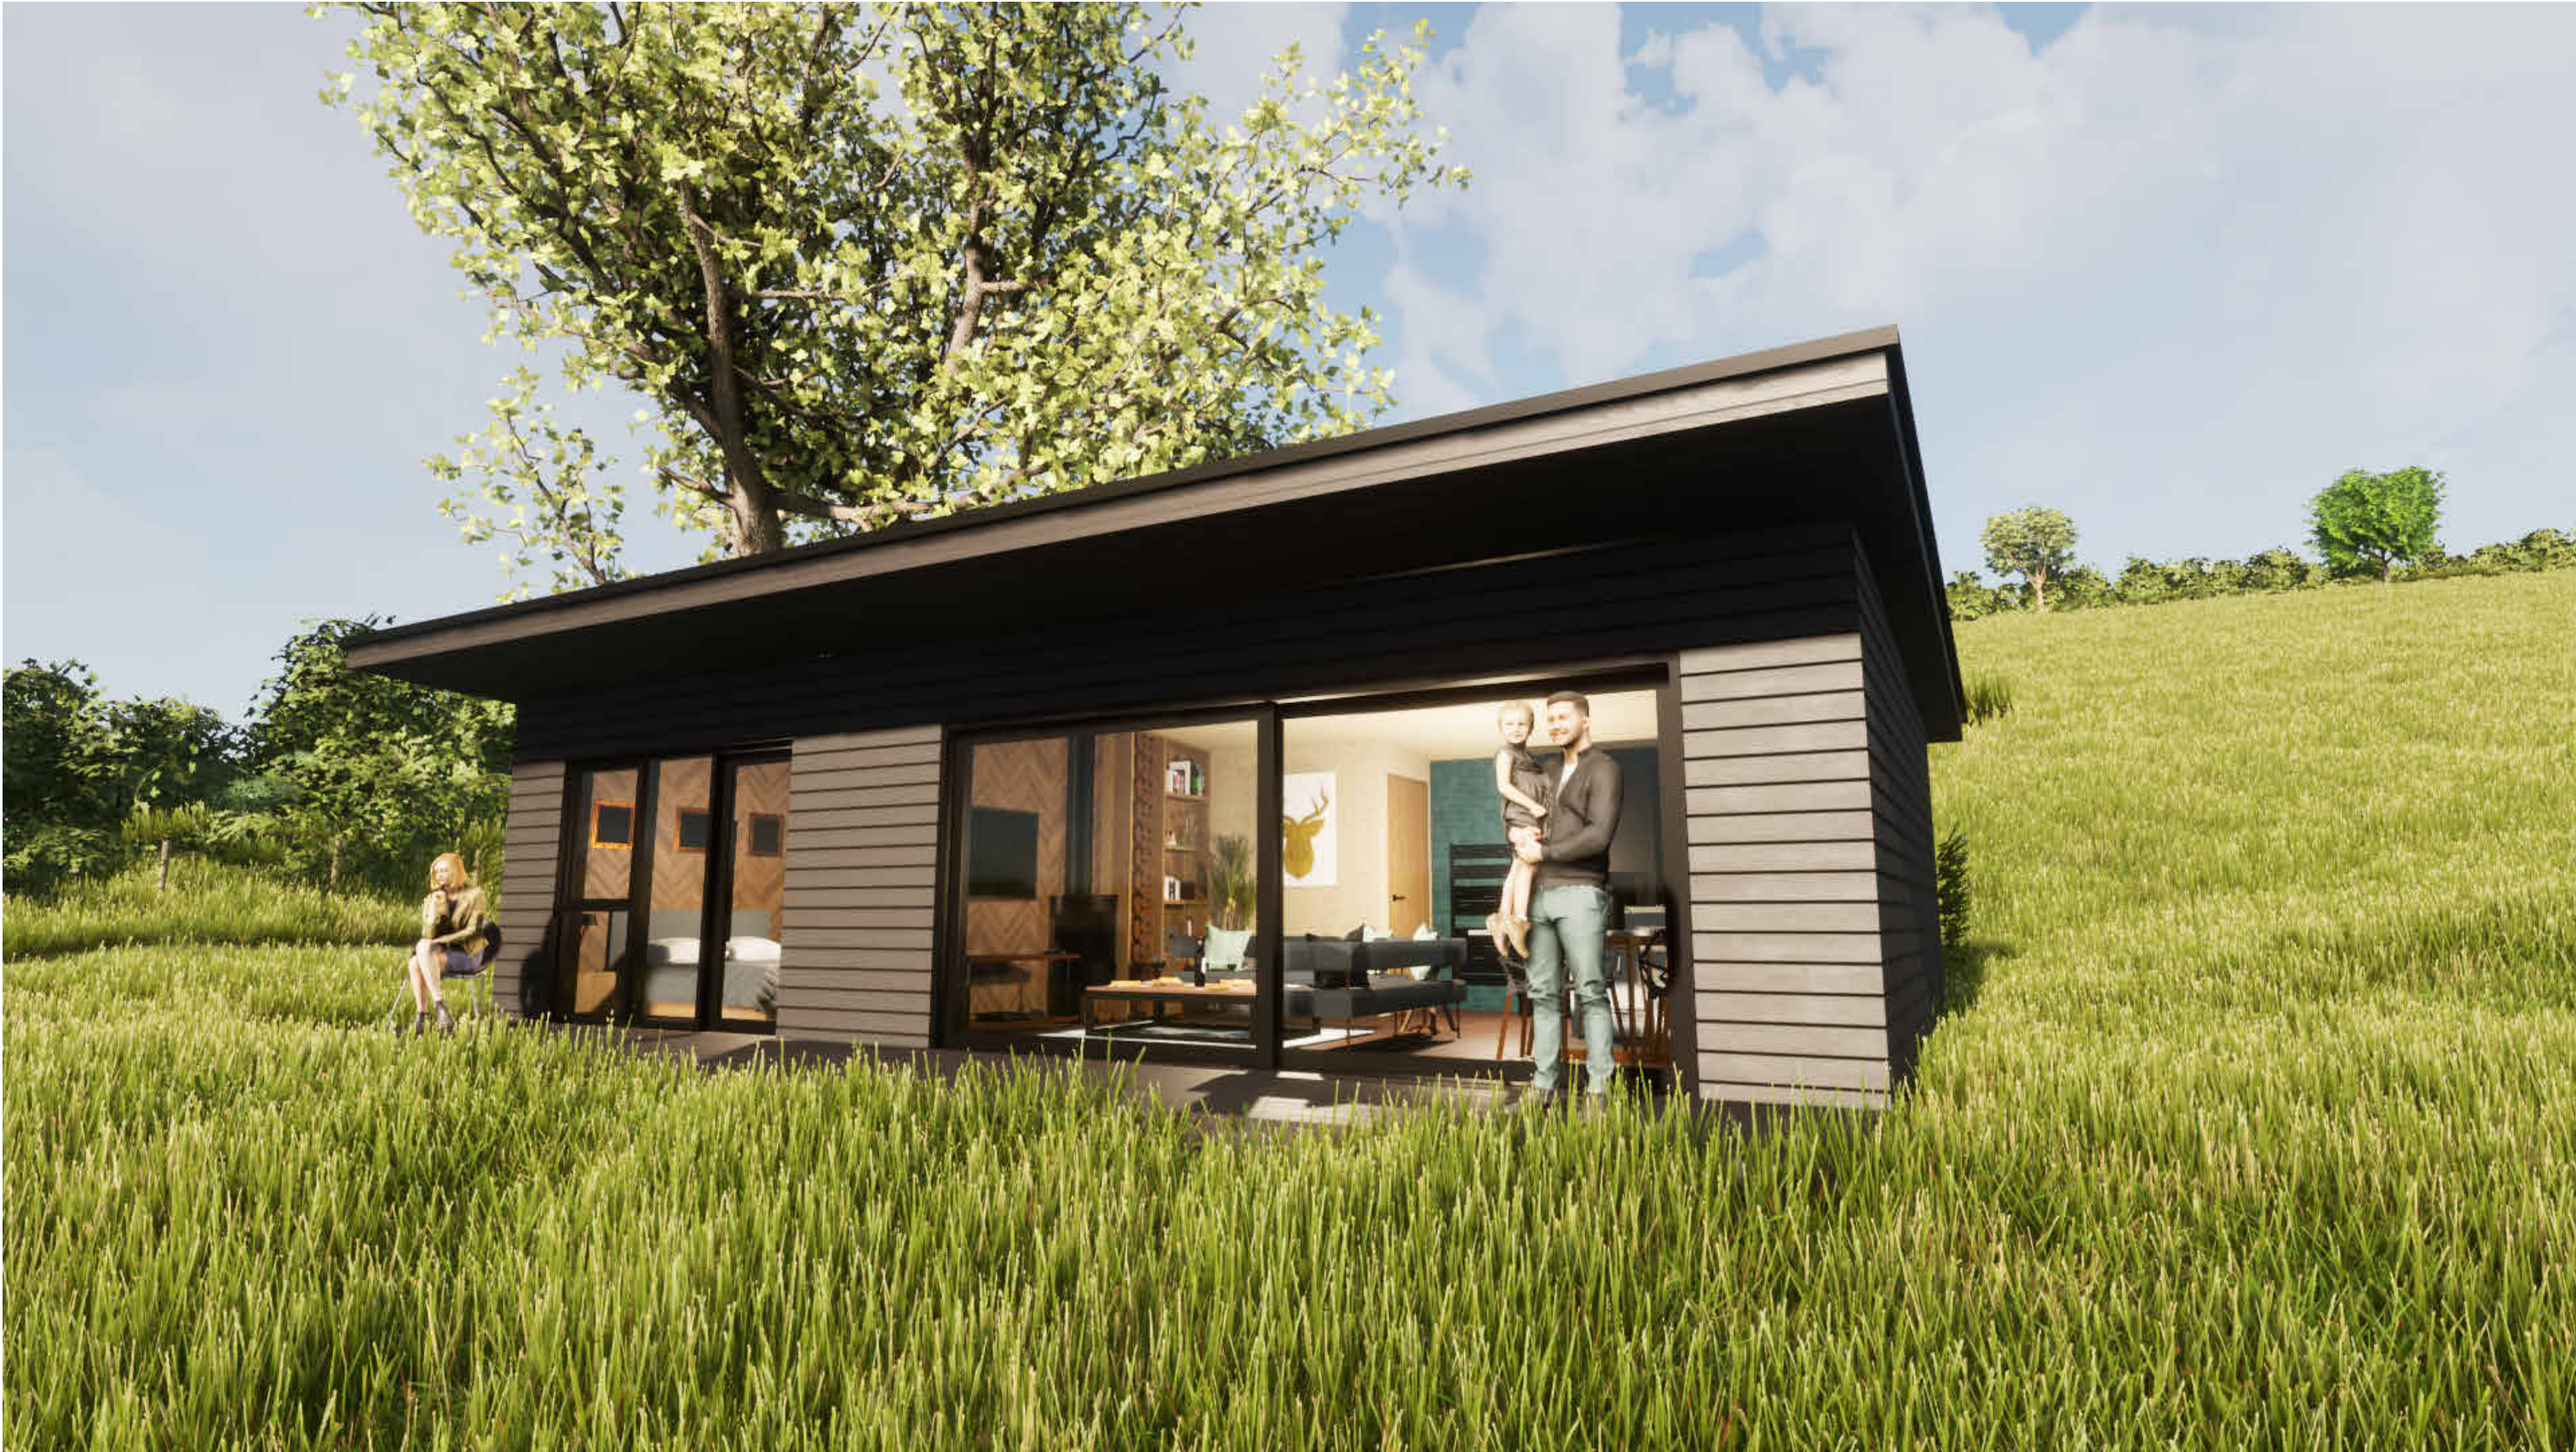

ctd architects

Clerk Bank House
Clerk Bank
LEEK
Staffordshire
ST13 5HE

t : 01538 373477
f : 01538 386503

e : info@ctdarchitects.co.uk
w : www.ctdarchitects.co.uk

ctd architects © 2020

- This drawing is copyright.
- All dimensions to be checked on site before proceeding.
- Contractor must notify the architect of any discrepancies before proceeding.
- Contractor to check/adjust dimensions of new work to suit existing conditions. Do not assume existing structure or details are plumb, square or level.
- All drawings to be read in conjunction with all other consultants drawings and specs.

A	02/06/21	AC	Amended for Planning							
Rev	Date	Drawn	Description							
Client			Project		Scale	Size	Drawn	Chk'd	Date	
Mr Michael Chafer			WELLINGTON FARM			A3	AC	KL	23/04/21	
			Bradnop Staffordshire ST13 7NG		Status	PLANNING ISSUE				
			Title		Job No.	Drawing No.		Rev.		
			3D View 3		2026	AL09		A		