

URGENT PARKING AREAS FOR

SMD 12021/0315

S.M. D.C.

MOORLANDS HOUSE

STOCKWELL ST.


LEEK

STAFFS MOORLANDS

ST 13 GHD

FAD MS L.L. PARKING.

14 JUN 2021

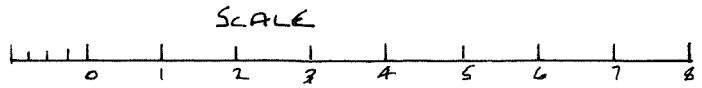

DWELLING No 9

EXTENSION

215mm BOUNDARY WALL.

7720

100mm
BOUNDARY
WALL

VEHICLE 1

6450

VEHICLE 3

VEHICLE 2

EXIST'G VEHICULAR
ACCESS.

PAVEMENT.

DEMOLISH 215X300 HIGH
BRICK WALL.

PROPOSED PARKING AT No 9 DALE CLOSE, CHEADLE,
STAFFS FOR MS. R. CHELL.

DATE 9/6/21. SCALE 1:100
DRG No 125 A 196-3.