



ELEVATIONS


SIGN TO LEFT OF ENTRANCE

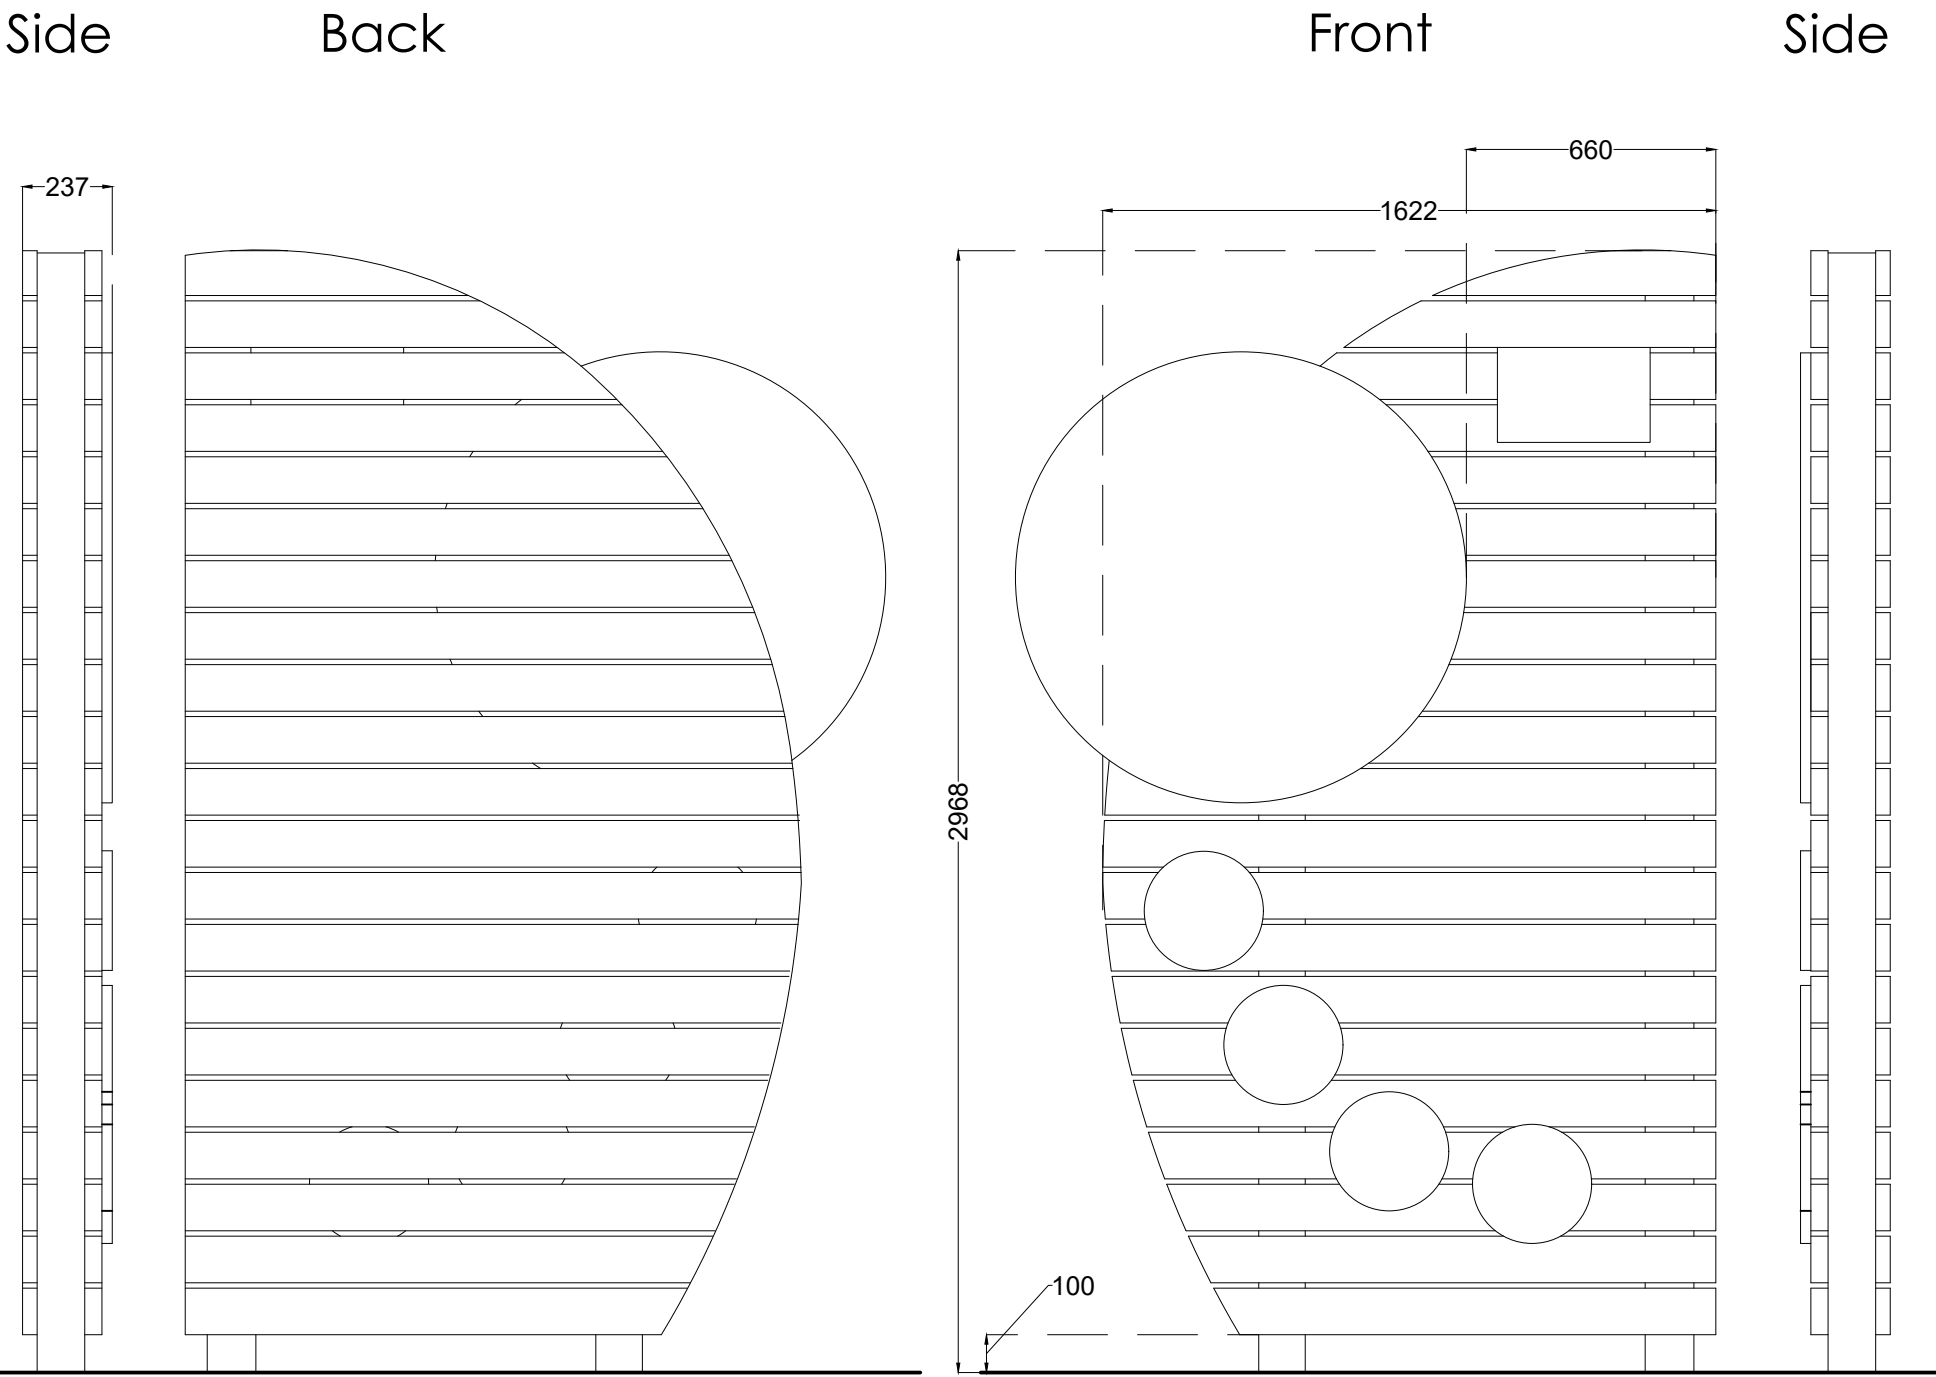

SIGN TO RIGHT OF ENTRANCE

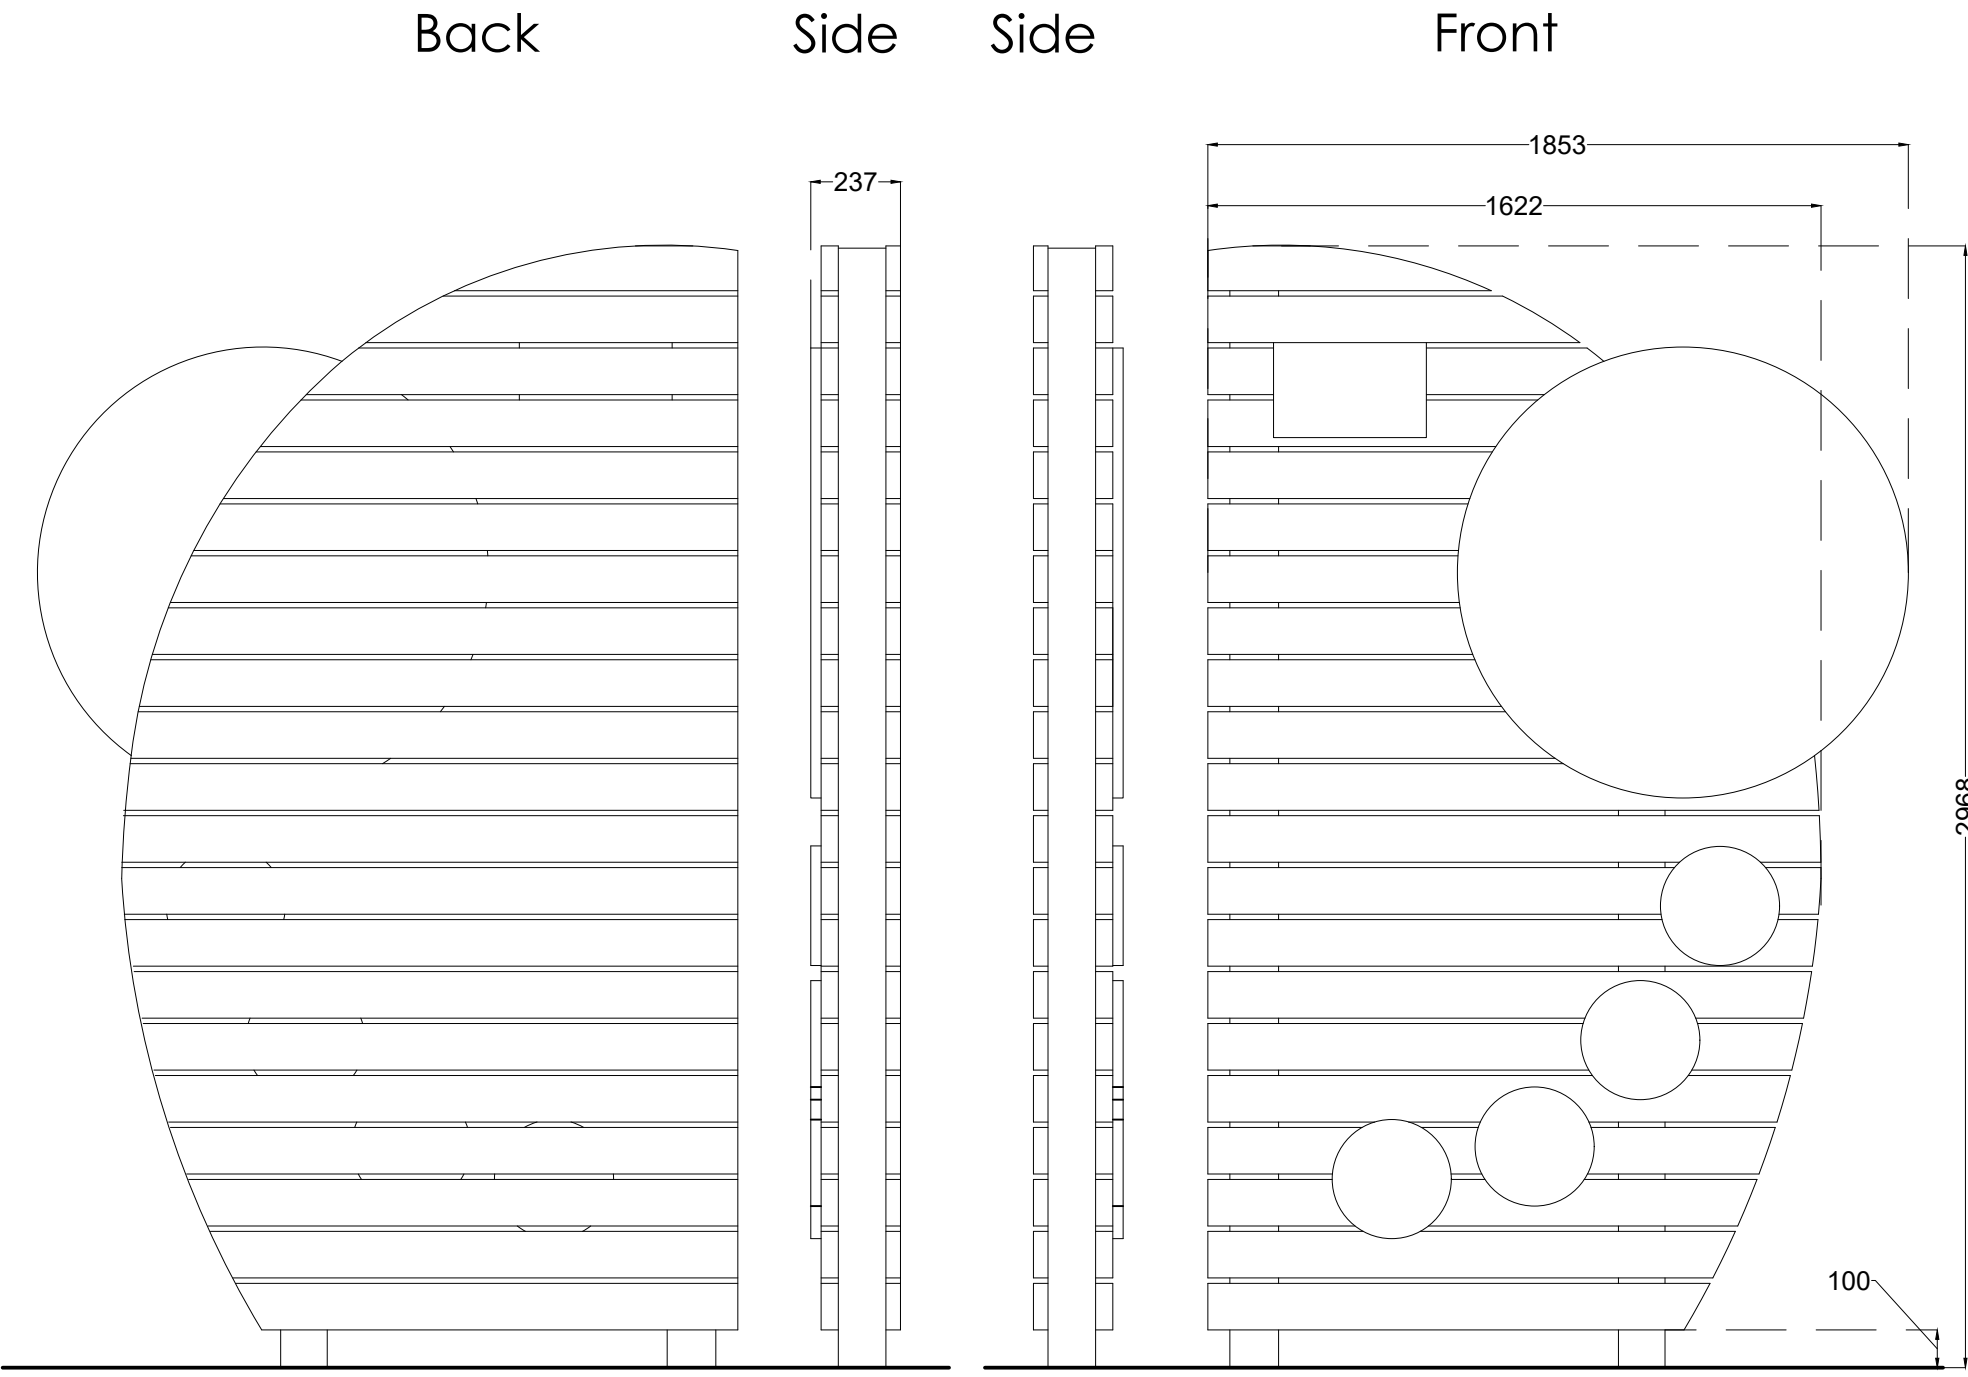

Timber Signs with Plastic
circular images.
Dark brown woodstain manuf:
Tikkurila, ref: TVT 0015 Bilbury.
10mm gap between boards

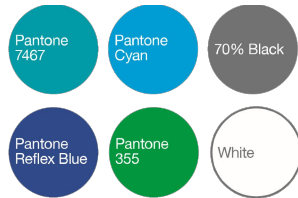

Rev.	Date.	Revision Details.
Client: Severn Trent		
Project: Signage - Tittesworth		
Title: Signs as Existing		
 Fisher German LLP, The Estates Office Norman Court, Ashby de la Zouch Leicestershire, LE65 2UZ fax: 01530 413896 tel: 01530 412821 e-mail: ashby@fishergerman.co.uk		
Scale: 1:20 [Printed A3]		
Date: November 2020		
Drawn: KS Checked: JS		
Drg No: 125308 / 006		
THIS DRAWING IS PROTECTED BY COPYRIGHT. IT MAY NOT BE REPRODUCED IN ANY FORM OR BY ANY MEANS FOR ANY PURPOSE WITHOUT WRITTEN PERMISSION OF FISHER GERMAN LLP. FISHER GERMAN LLP IS A LIMITED LIABILITY PARTNERSHIP REGISTERED IN ENGLAND AND WALES. REGISTERED NUMBER: 00317564. REPRODUCED USING ORDNANCE SURVEY DATA. CROWN COPYRIGHT. ALL RIGHTS RESERVED. LICENCE NUMBER: 10000207		