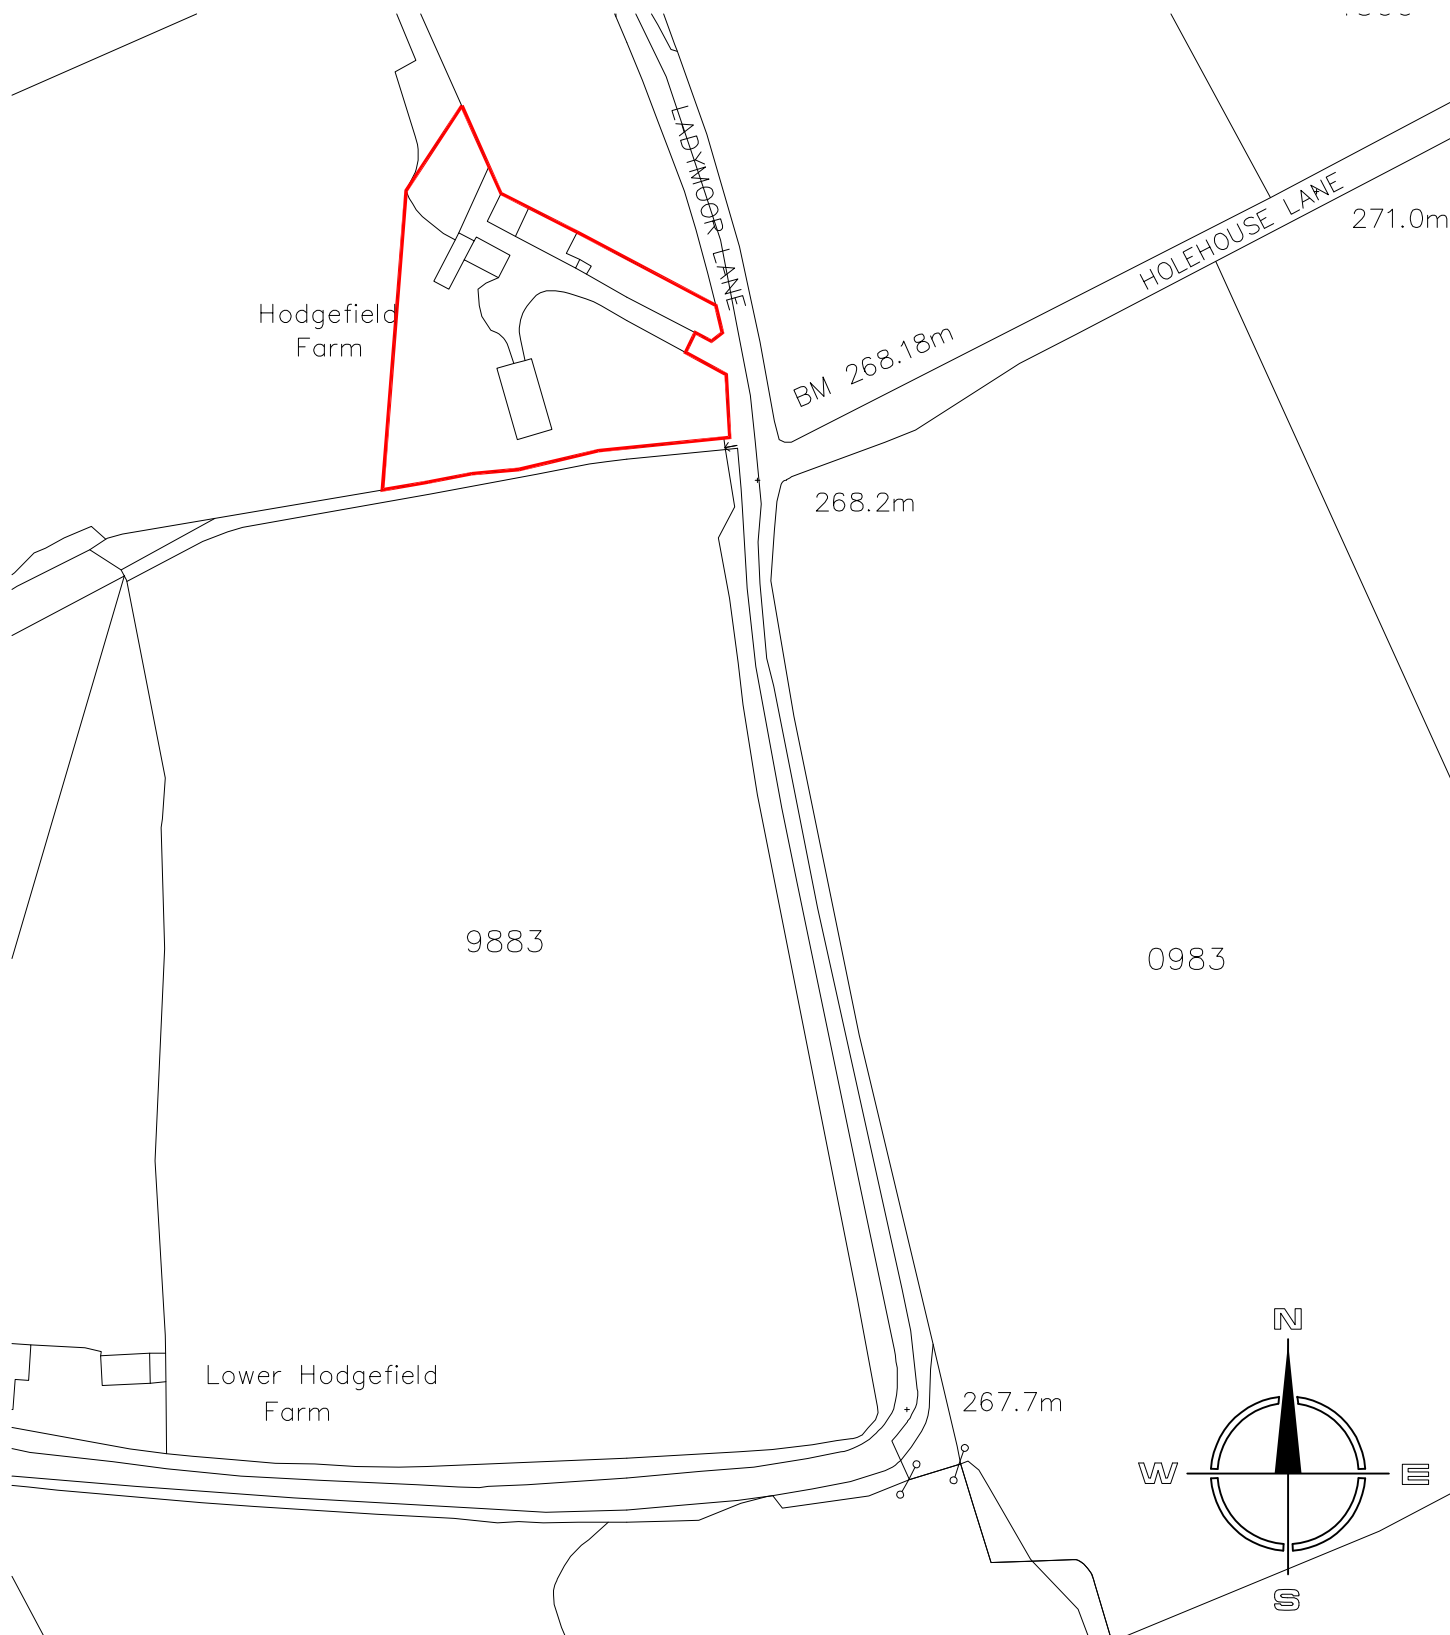


Architects & Development

01782 479644 info@mode-architects.co.uk

Client Mr & Mrs Underwood

Project Proposed Oak Timber Frame 3
Bay Car Port

Title Site Location Plan

Status Planning

Drawing No.
19 003 AL(0) 03

Rev

Scale @A4

1:1250

Date

Sept 19

Drawn

KLB

Checked