



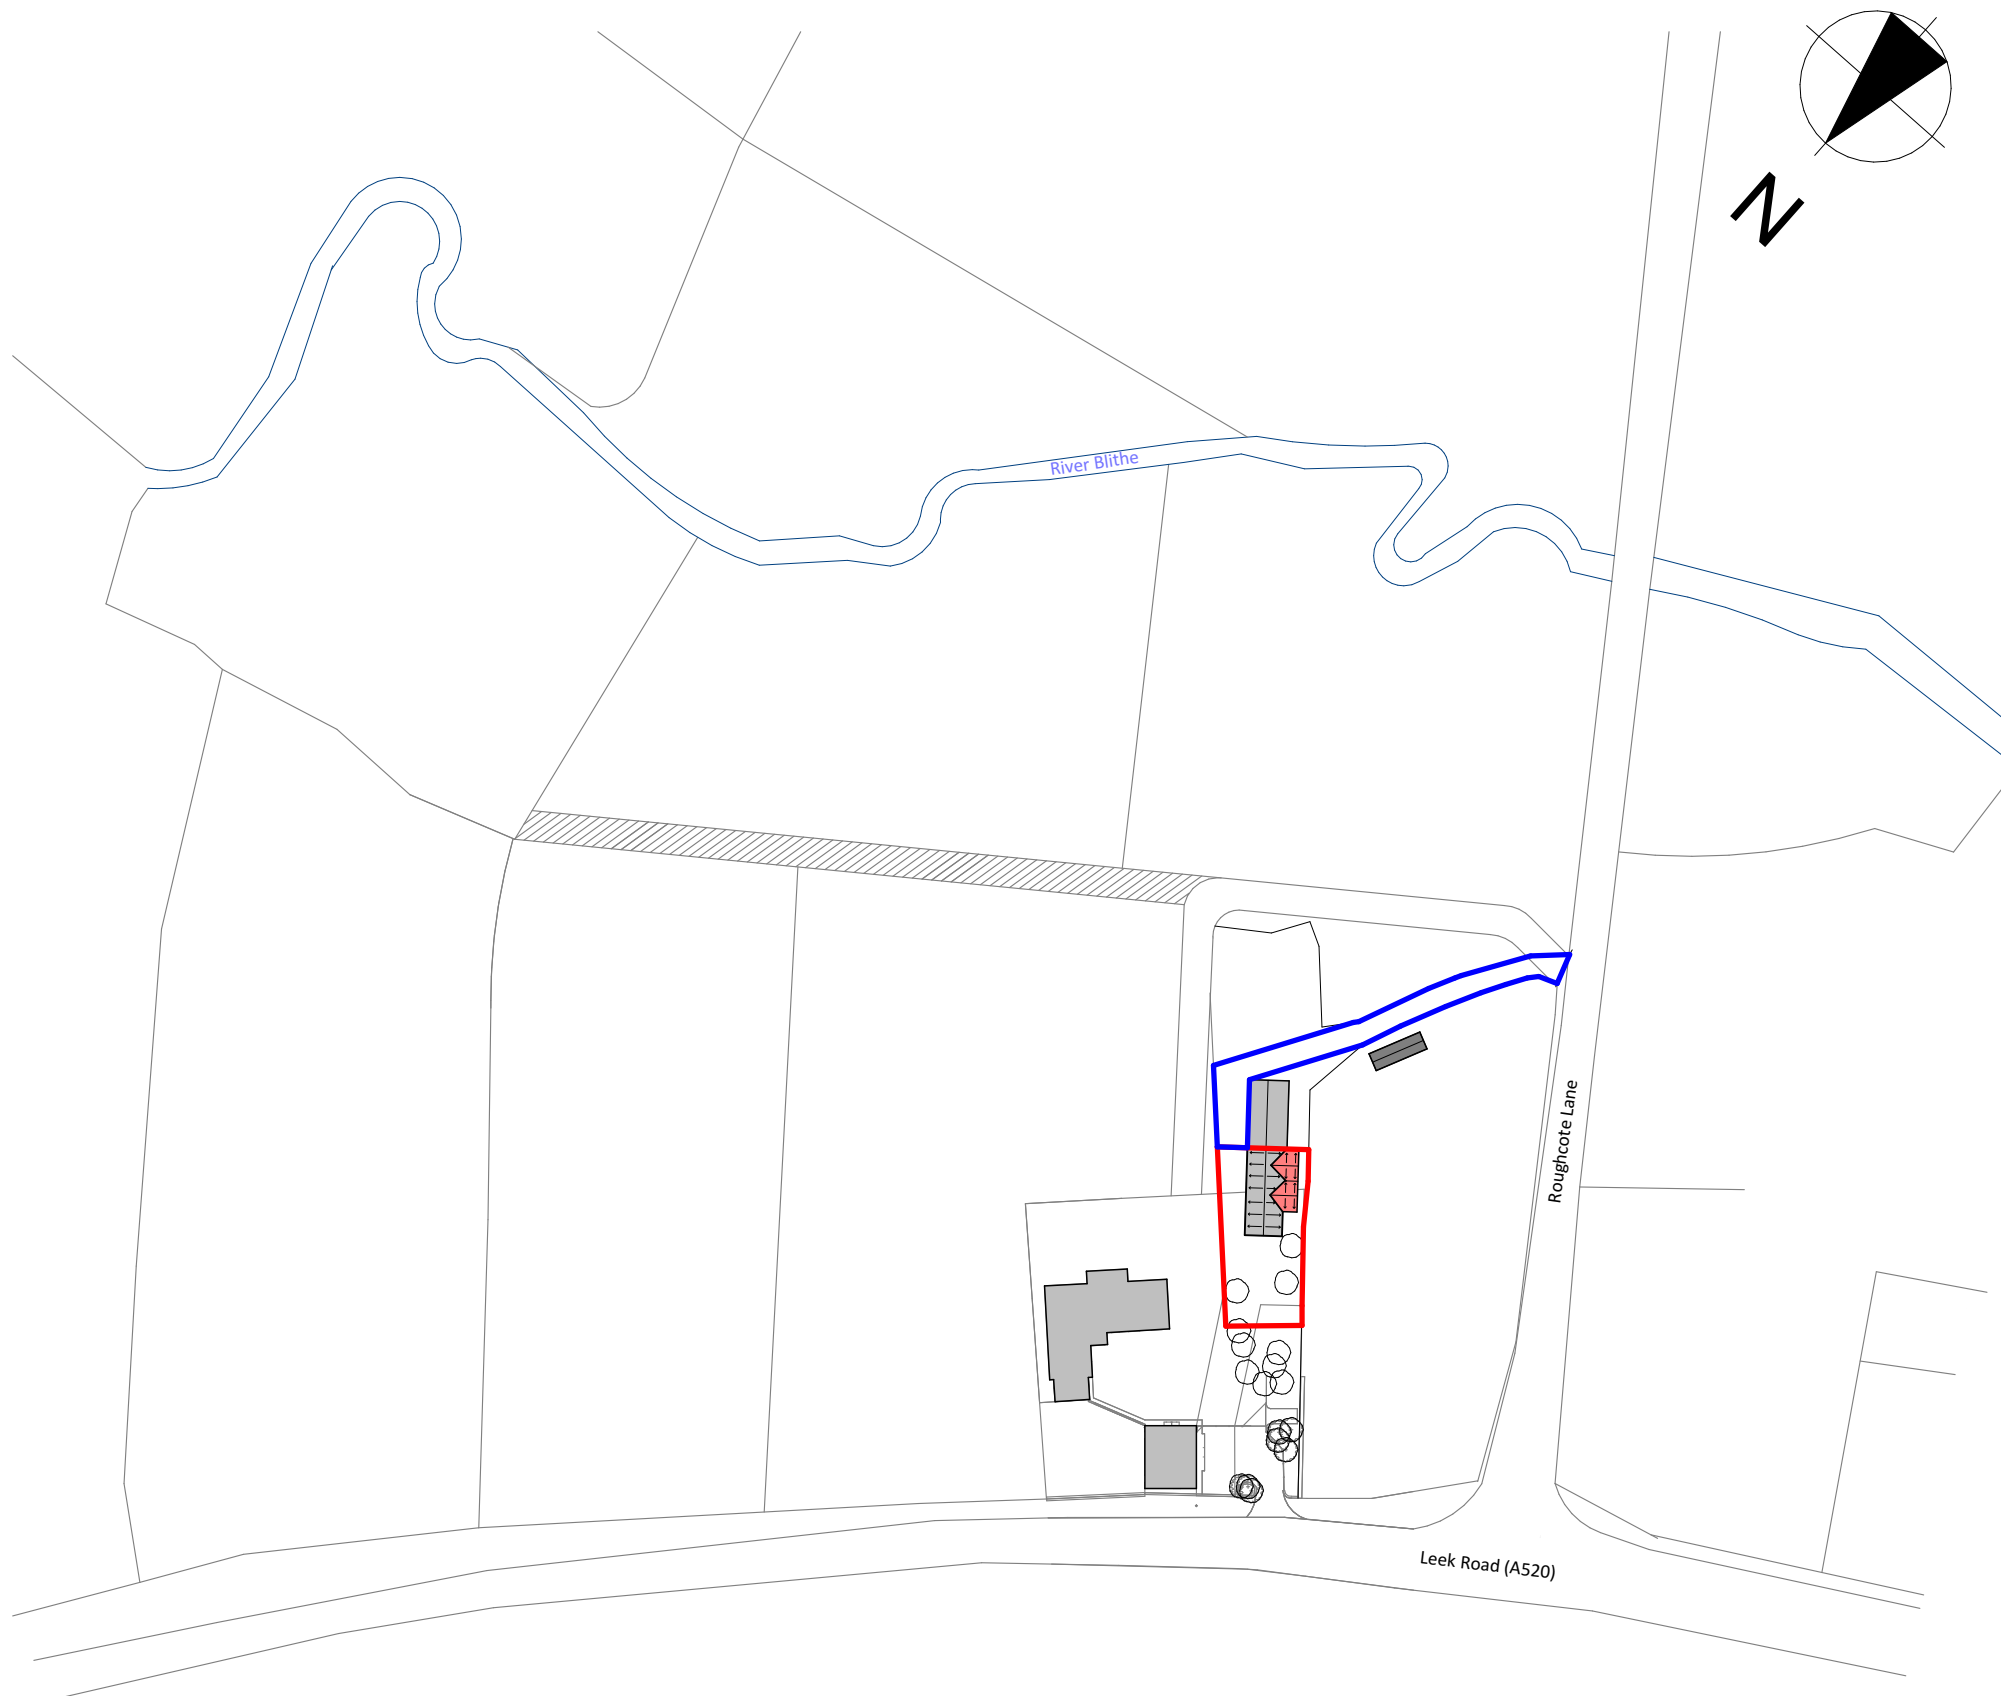

LICENSE NUMBER: 100006115

 

Rev: Comment: Date By:

wood | goldstraw | yorath

ARCHITECTS QUANTITY SURVEYORS CDM CO-ORDINATORS

Churchill House, Regent Road, Stoke on Trent, ST1 3RH.

Tel: 01782 208000 Fax: 01782 208712 E-mail: info@woodgoldstraw.co.uk

www.woodgoldstraw.co.uk

Client.
Mr. Graham Shawnessy

Project.
Proposed Extension to Existing Bungalow

Scale		Issue Date
Sheet Size A3		07/06/2021
Drawn		

Title.
Location Plan as Proposed

Drawing Number	/ (Revision)	Revision ID
4753-01-07		

CAD file path:
X:\0 PROJECTS\4753 Shawnessy, Graham\4753-01 Proposed Extension to Existing Bungalow, Little Blythe Farm, Weston Coyney\Design\ArchiCAD\4753-01 Planning.pln
Copyright. Wood Goldstraw Yorath LLP.

Contractors are to check all dimensions on site and refer any discrepancies to the Architect immediately. This drawing has been prepared for planning purposes only and to the best of our knowledge the original digital document is accurate at the stated scale. However, we cannot accept liability for the accuracy of third party data (OS mappings, topographical survey information, etc) used in the production of this document which we have relied upon in good faith. Key dimensions are noted for reference and any further specific dimensional information can be provided upon request.