
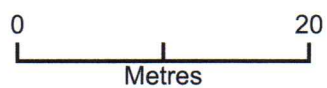


GREEN 460820521 - 500

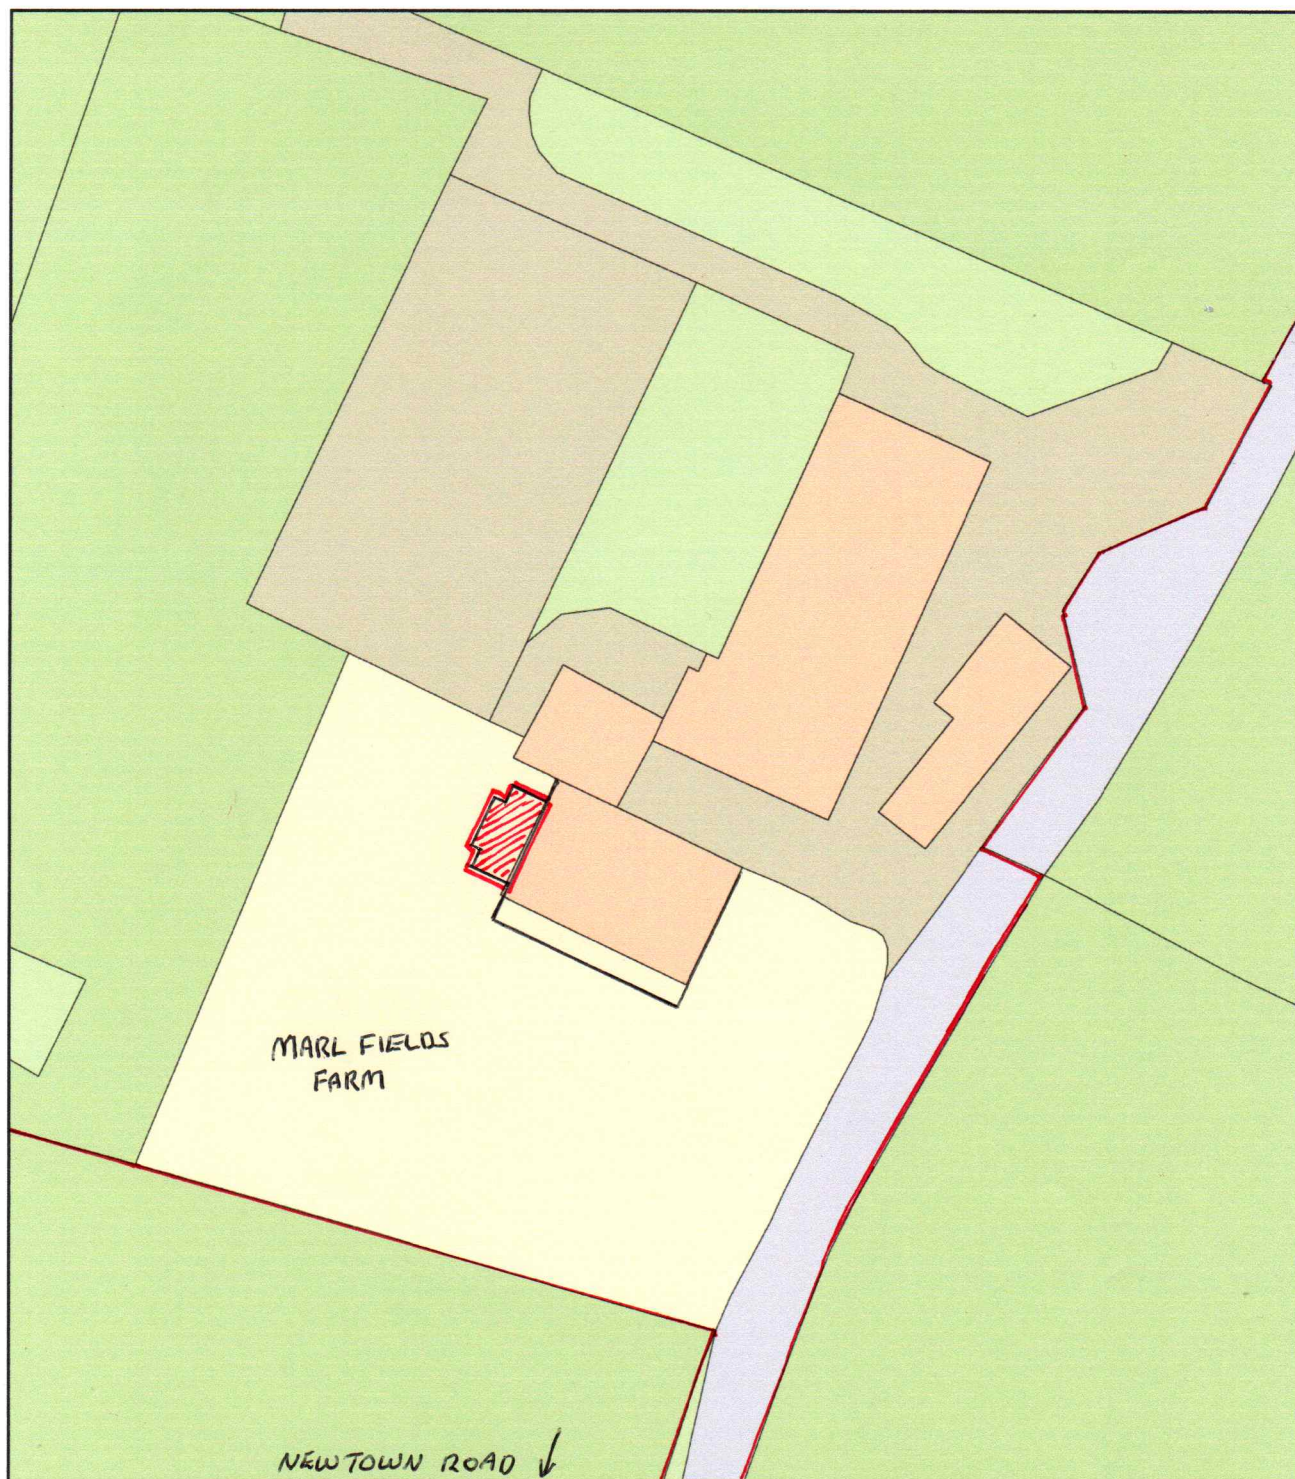

Plan Produced for: clearview home improvements

Date Produced: 25 May 2021

Plan Reference Number: TQRQM21145132537369

Scale: 1:500 @ A4