




Ref : 003
Existing 1:100 Scale Elevations A4
Mr & Mrs Green
Marl Fields Farm
Newtown , Biddulph
Stoke on Trent ST8 7SW

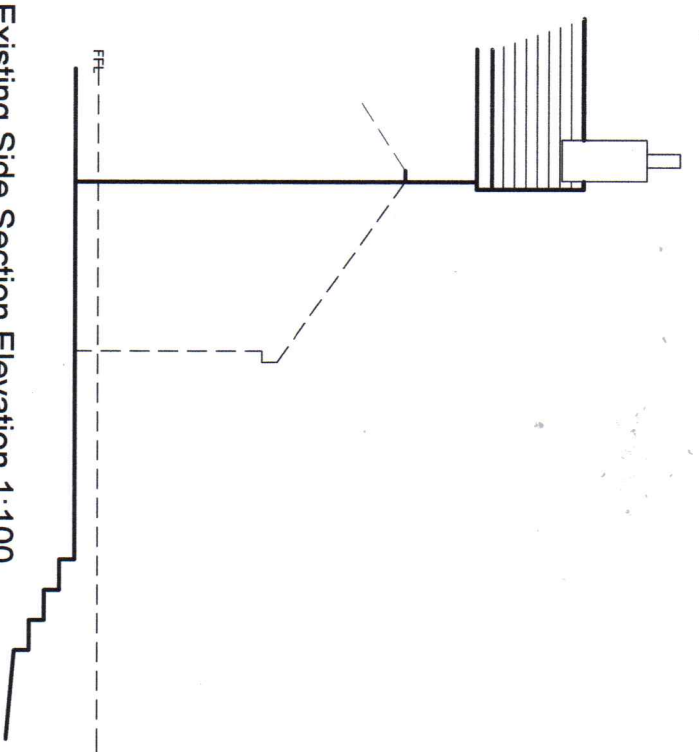

Existing Side Section Elevation 1:100

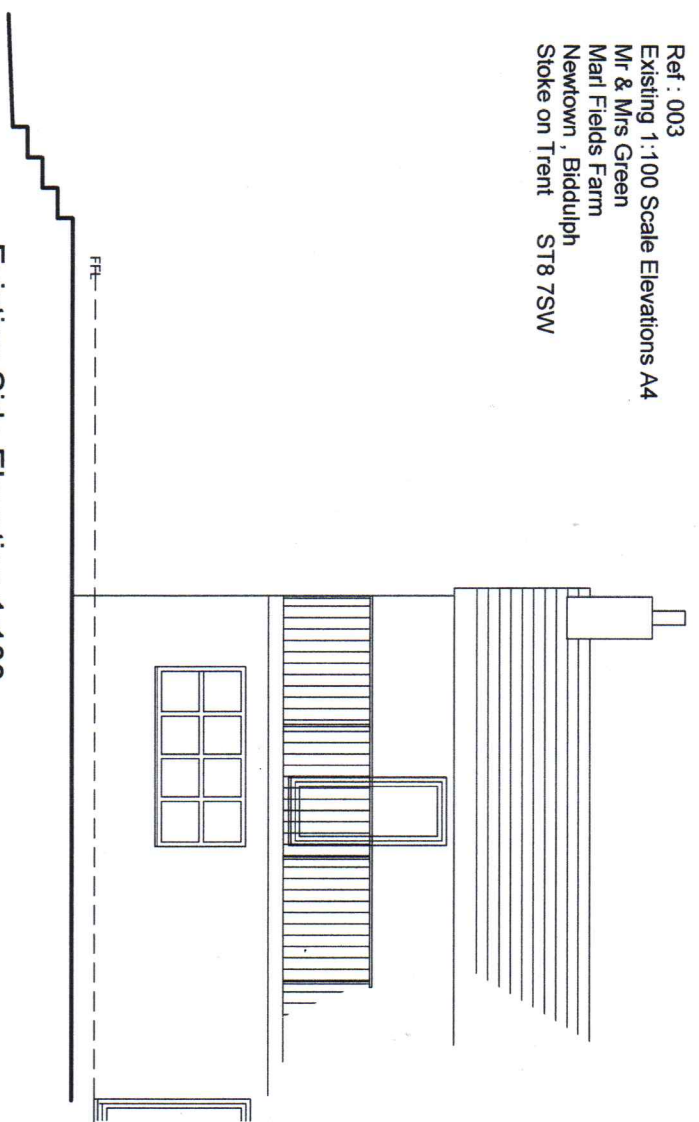

Existing Side Elevation 1:100

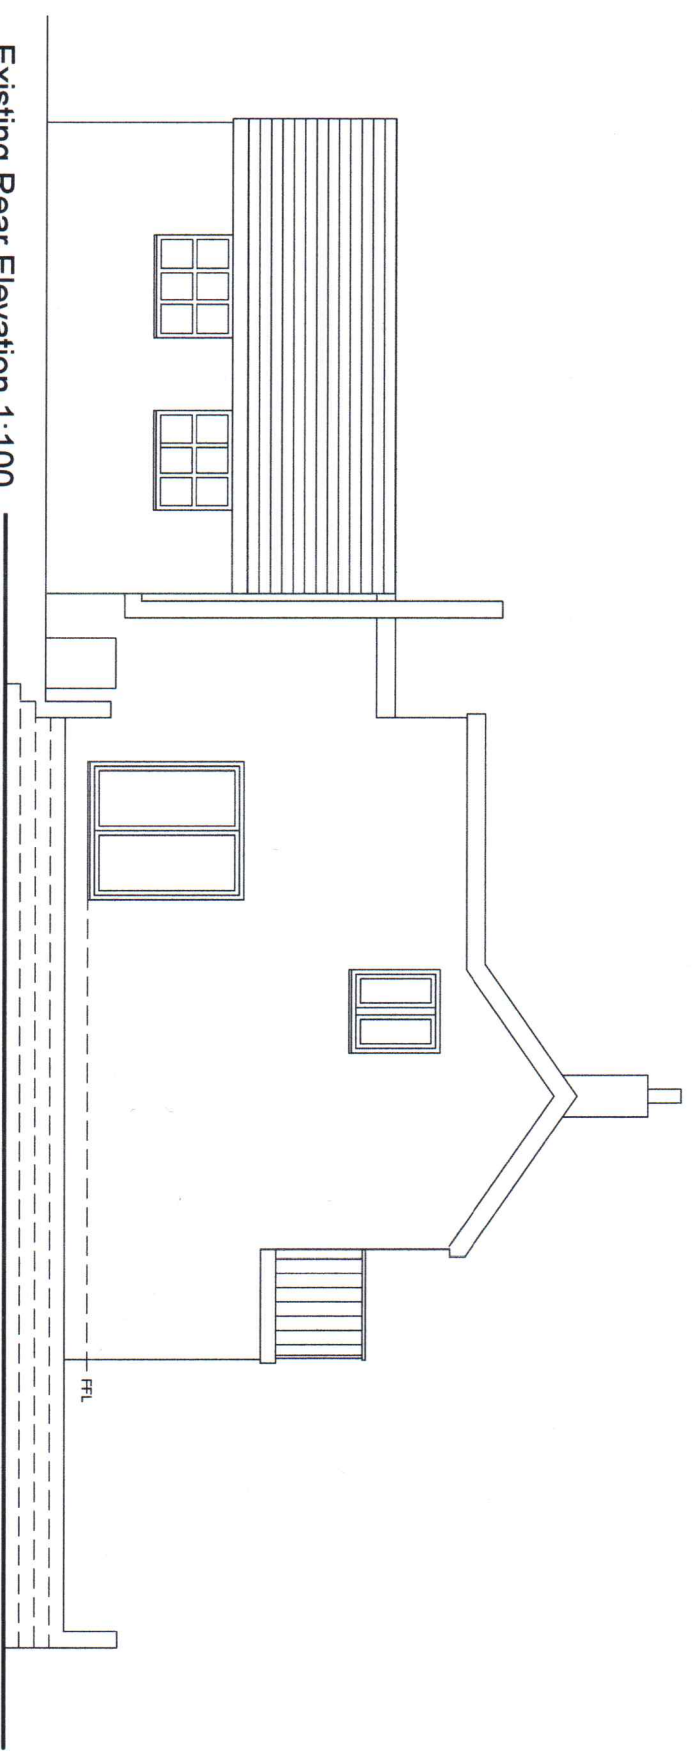

Existing Rear Elevation 1:100