


Existing Ground Floor Plan 1:100

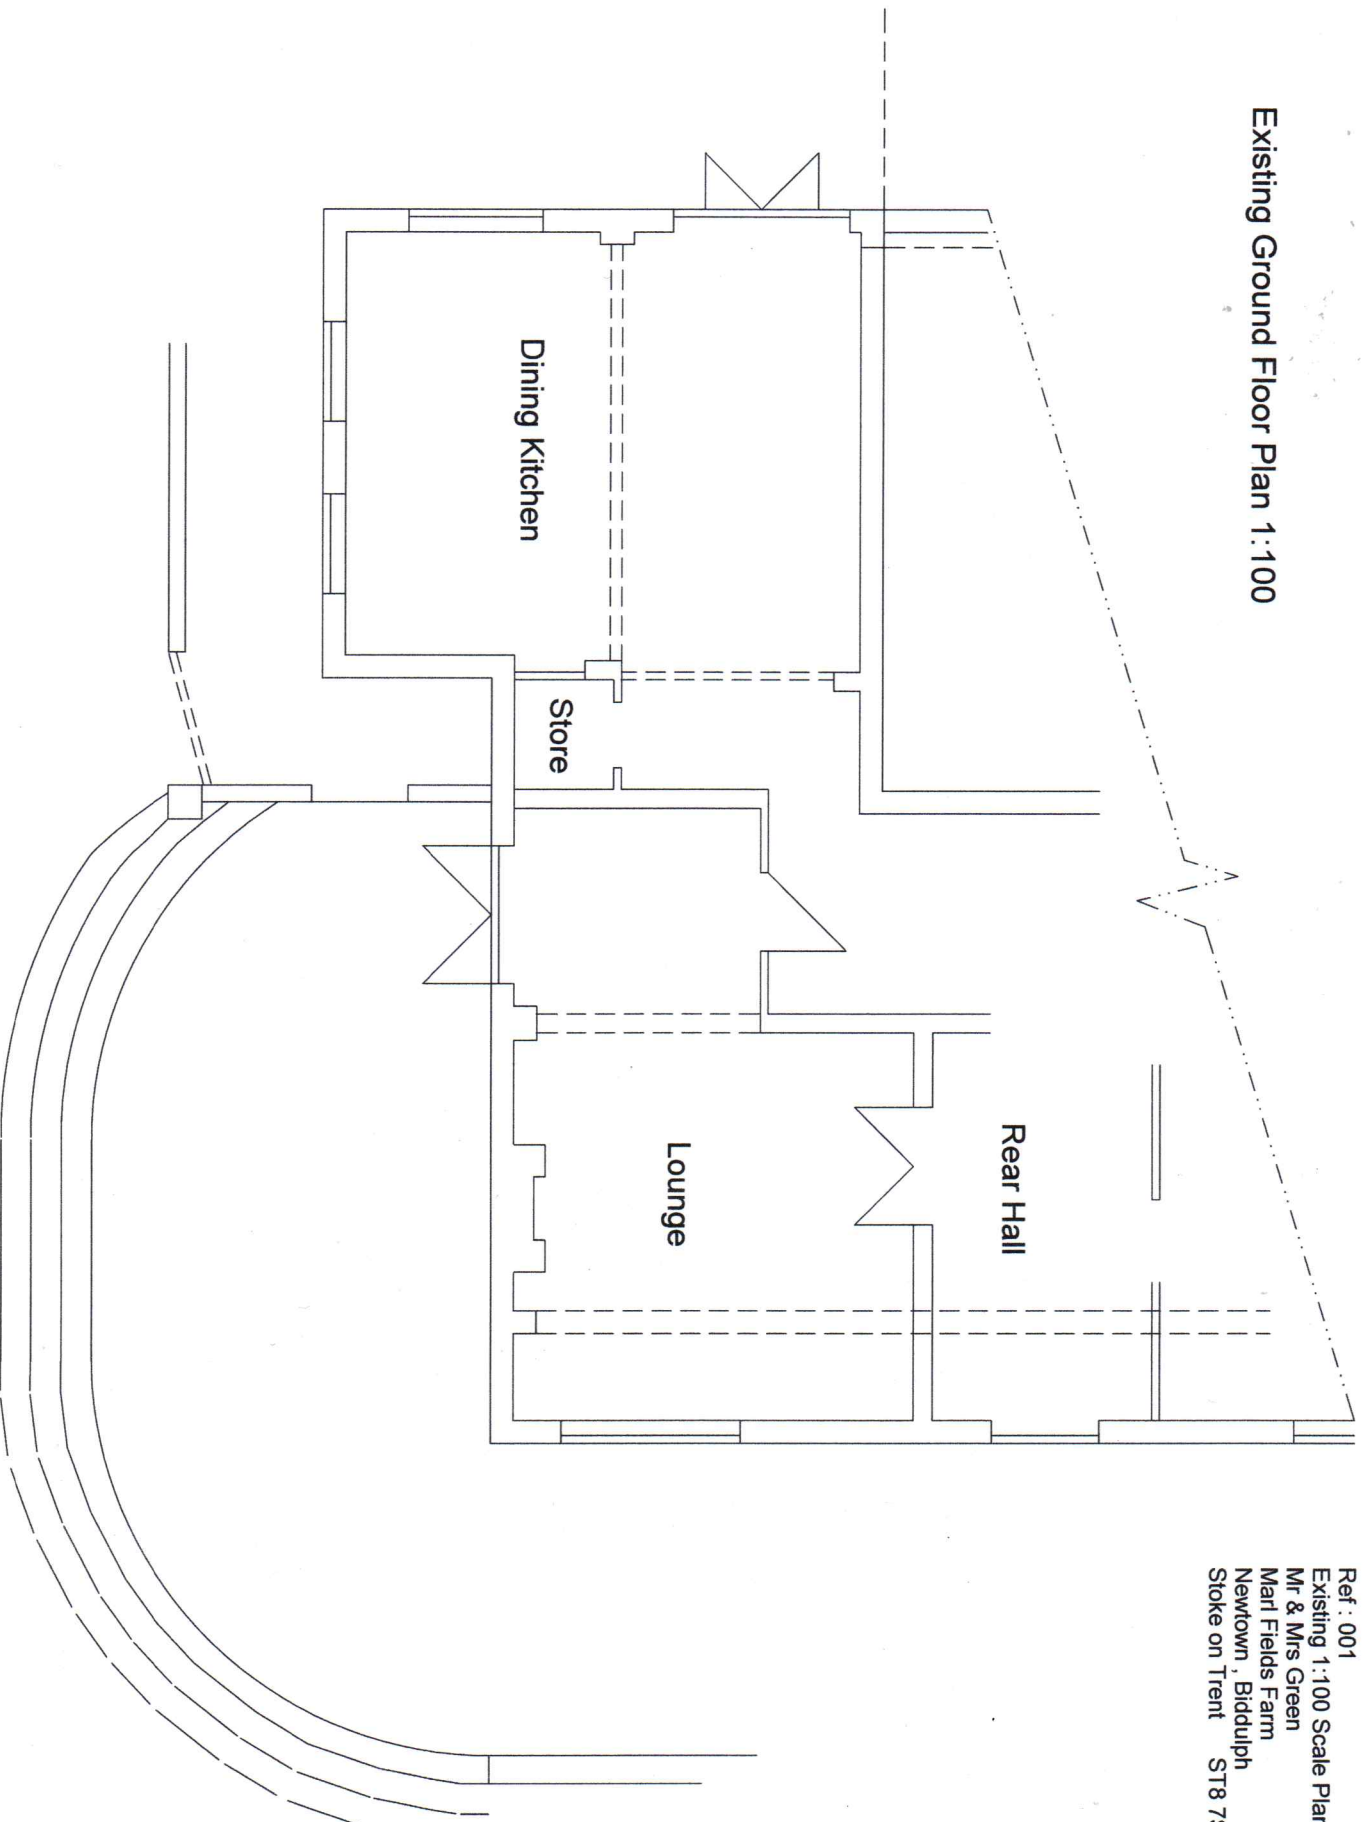

Ref : 001
Existing 1:100 Scale Plan A4
Mr & Mrs Green
Marl Fields Farm
Newtown , Biddulph
Stoke on Trent ST8 7SW

Existing Patio