


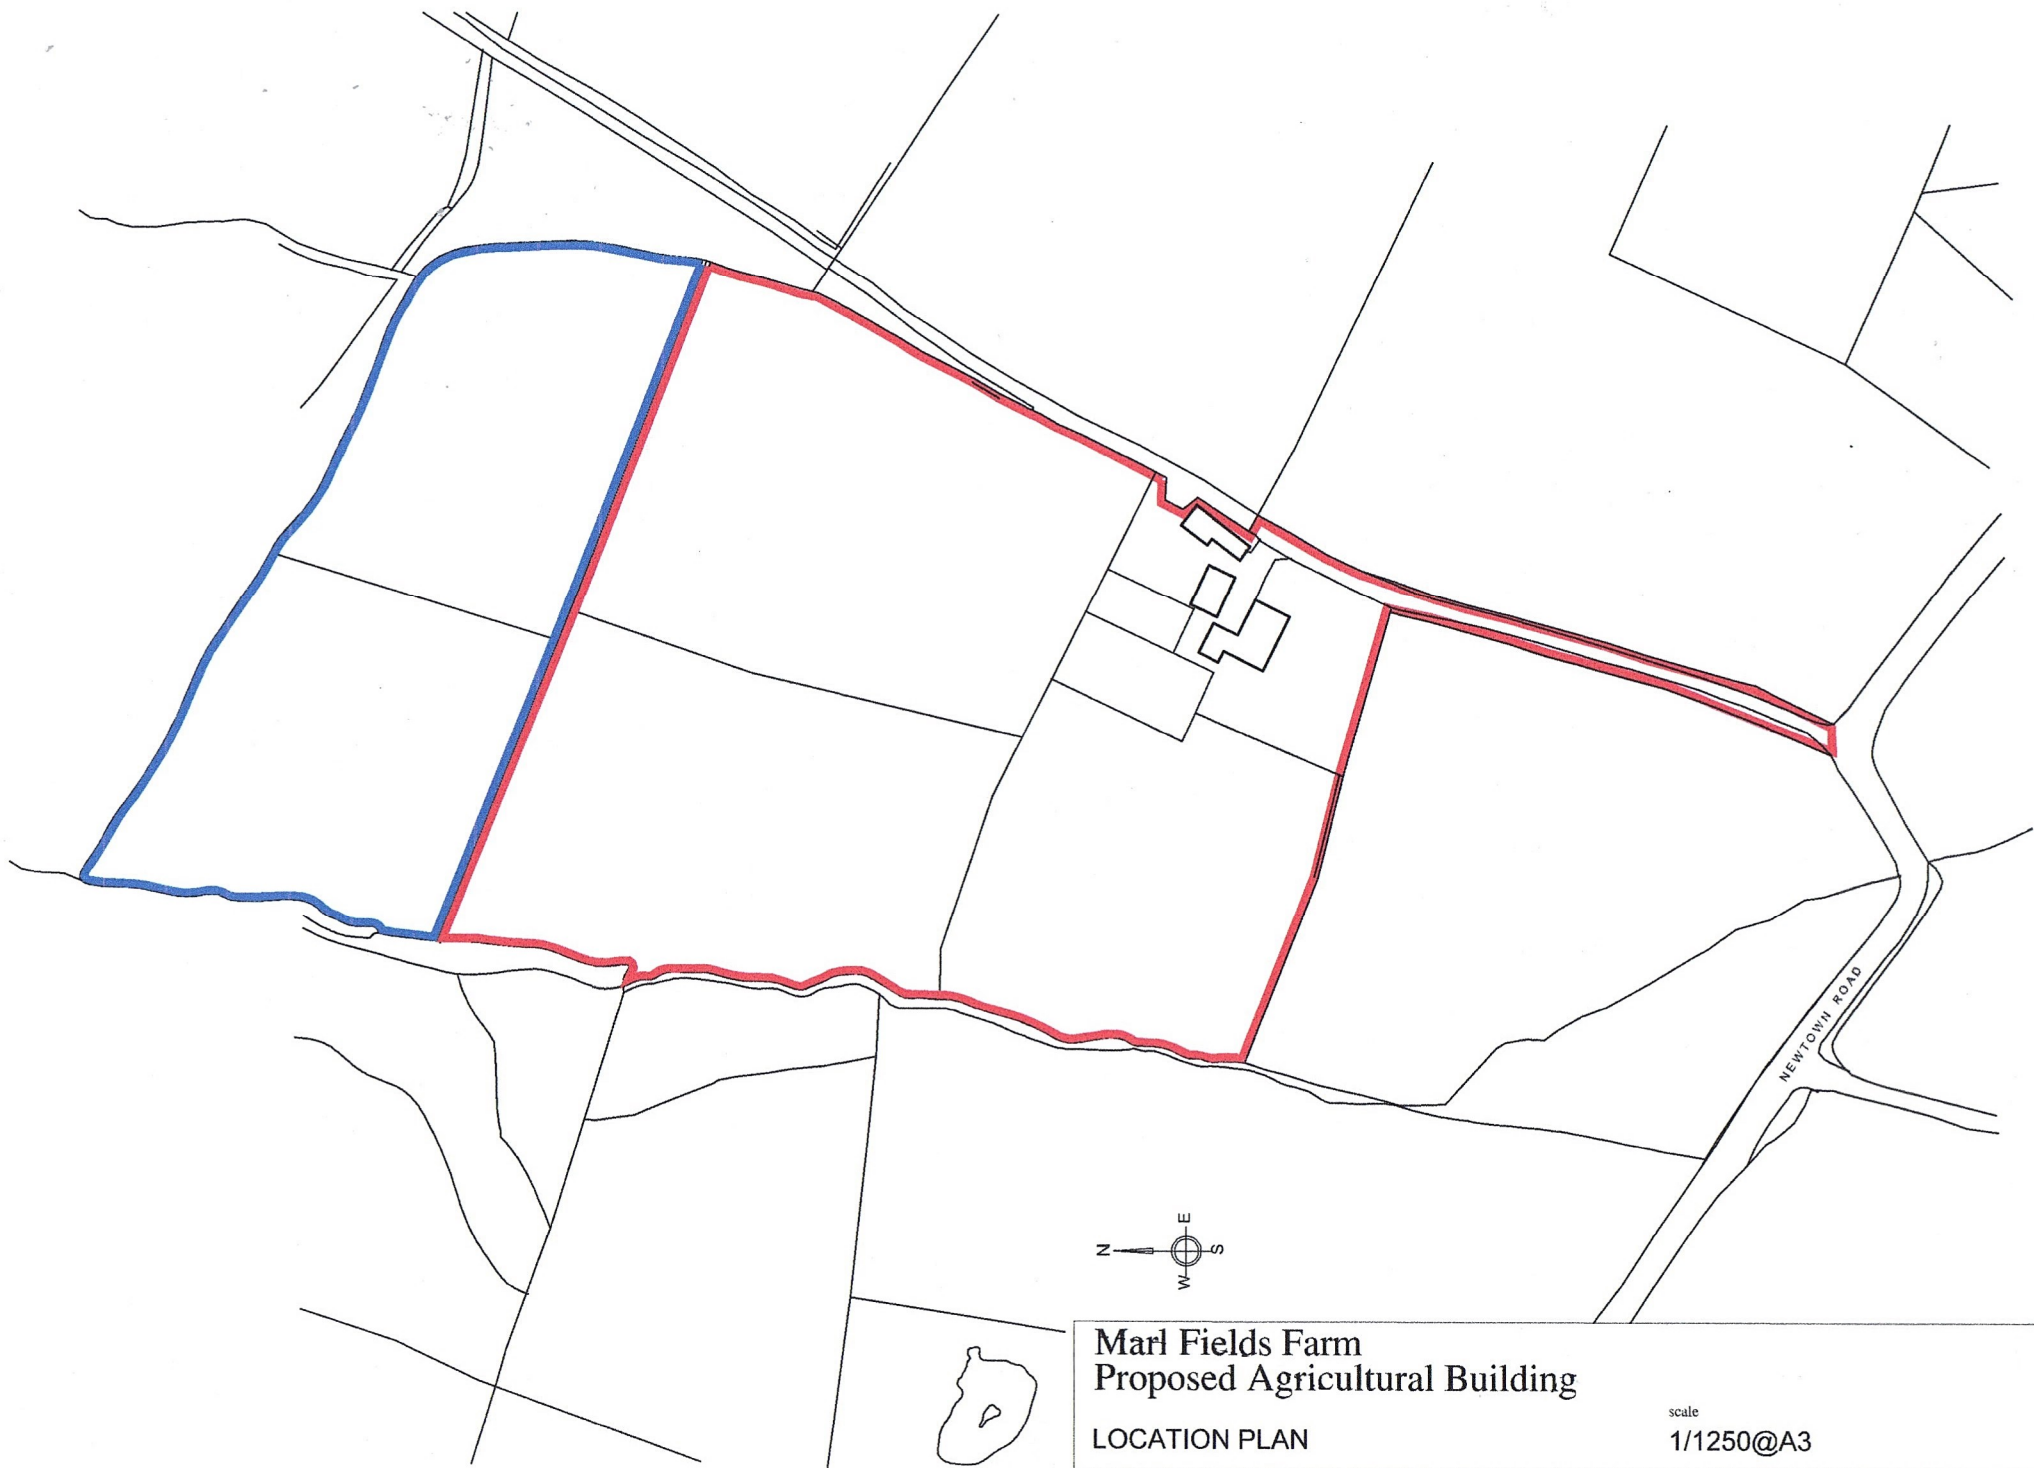

Marl Fields Farm
Proposed Agricultural Building

LOCATION PLAN

scale
1/1250@A3