



Ref : 004
 Proposed 1:100 Scale Elevations A4
 Mr & Mrs Green
 Marl Fields Farm
 Newtown , Biddulph
 Stoke on Trent ST8 7SW

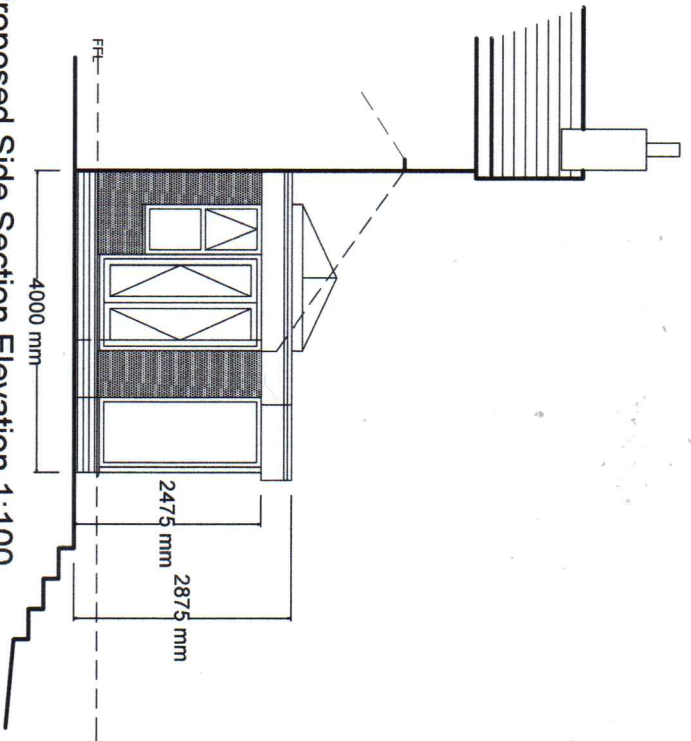


Proposed Side Section Elevation 1:100

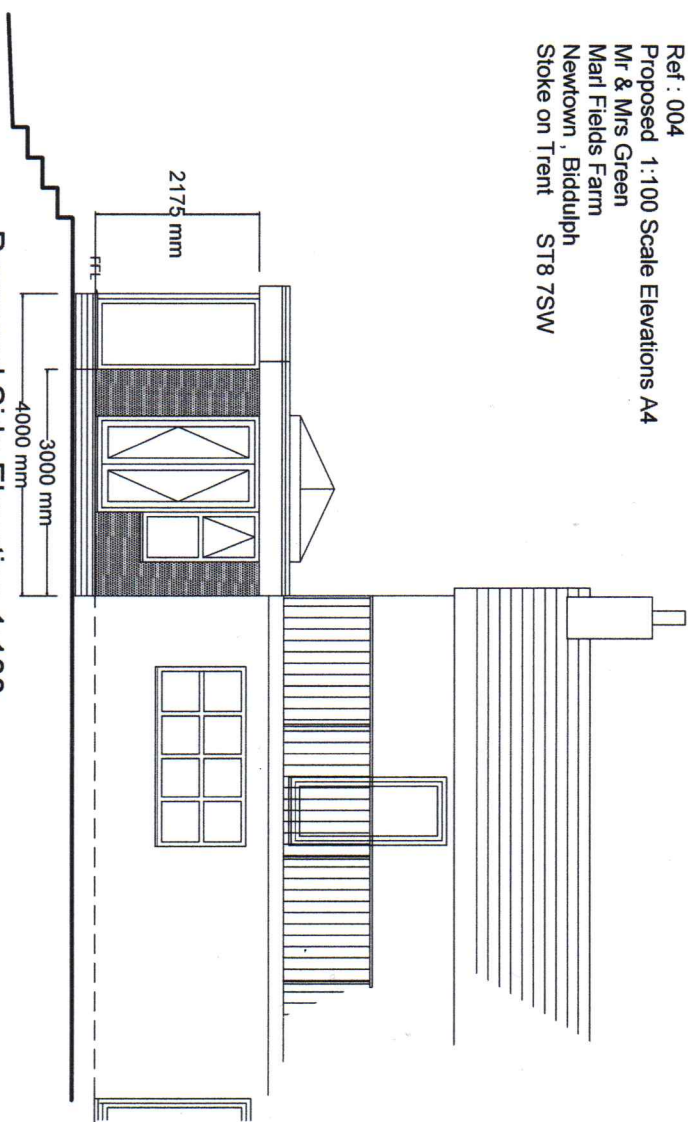

Proposed Side Elevation 1:100

Proposed Atrium Conservatory to be
 Glass Lantern Framed Roof
 On Warm Flat Roof
 on Olive Grey PVC Glazed Frames
 on Matching Face Brick Plinth on Redered Walling

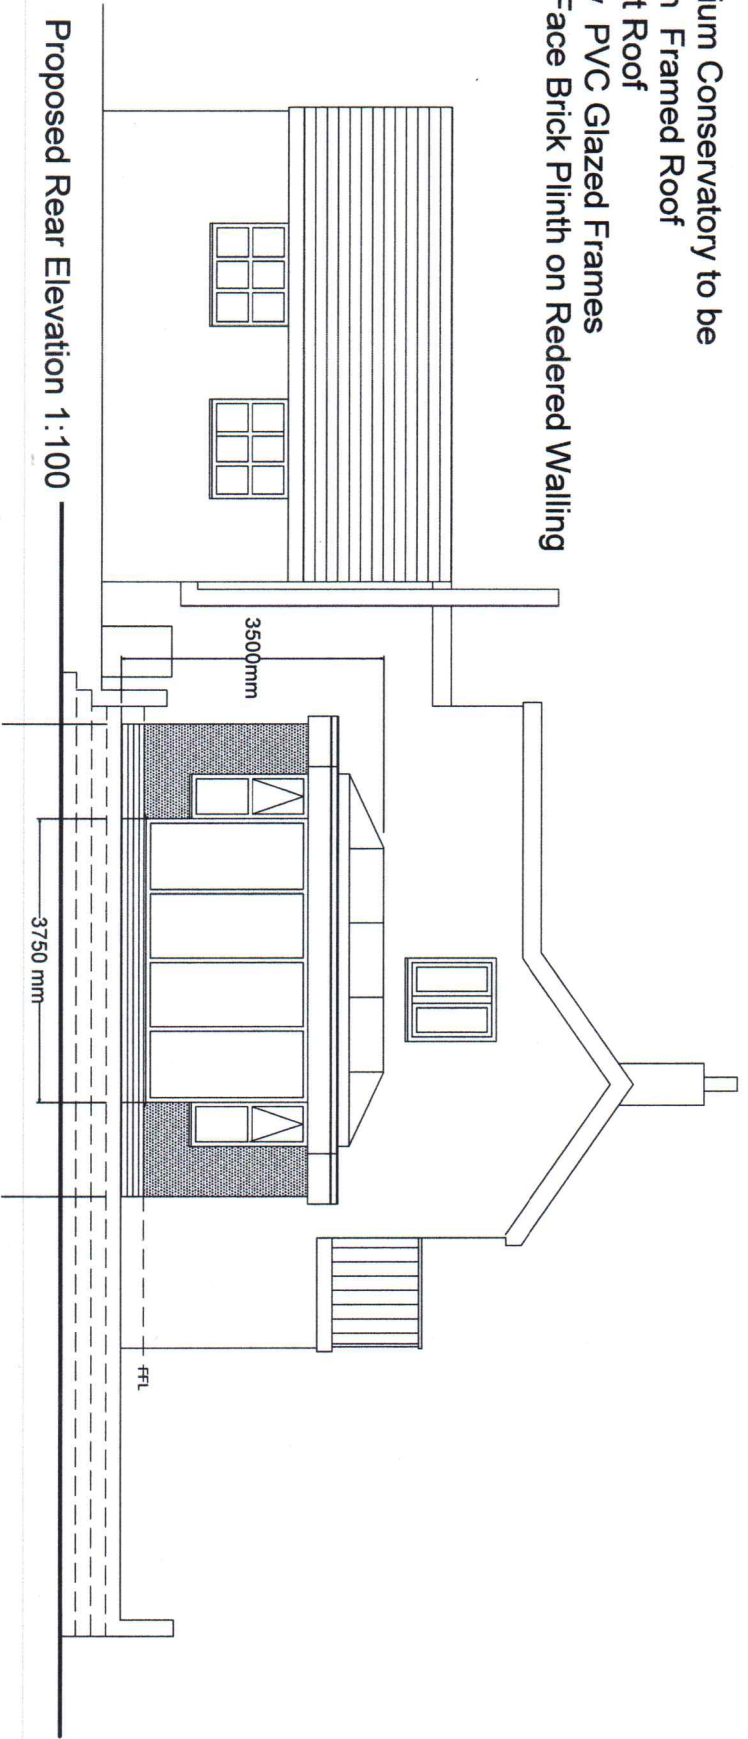

Proposed Rear Elevation 1:100