

28cm = 141.25m

Scale 1:500

- Sweet Chestnut
- Wild Cherry
- Hazel
- Crab Apple
- Hawthorne hedge
- Wire Fence
- Ash
- Alder

Poly Tunnel @
Rock End Stables
Ref SMD/2021/0230

ROCKS AND MOORLAND
PLANTED WITH 1000
TREES FROM THE
WOODLAND TRUST

STONE WALL

WIRE FENCE

WIRE FENCE

WALL

STABLES

Hard Standing

Enclosed Pasture

Enclosed Pasture.

Enclosed Pasture

WICKEN ROCKS

Poly Tunnel


5m

10m

20m

10m

N

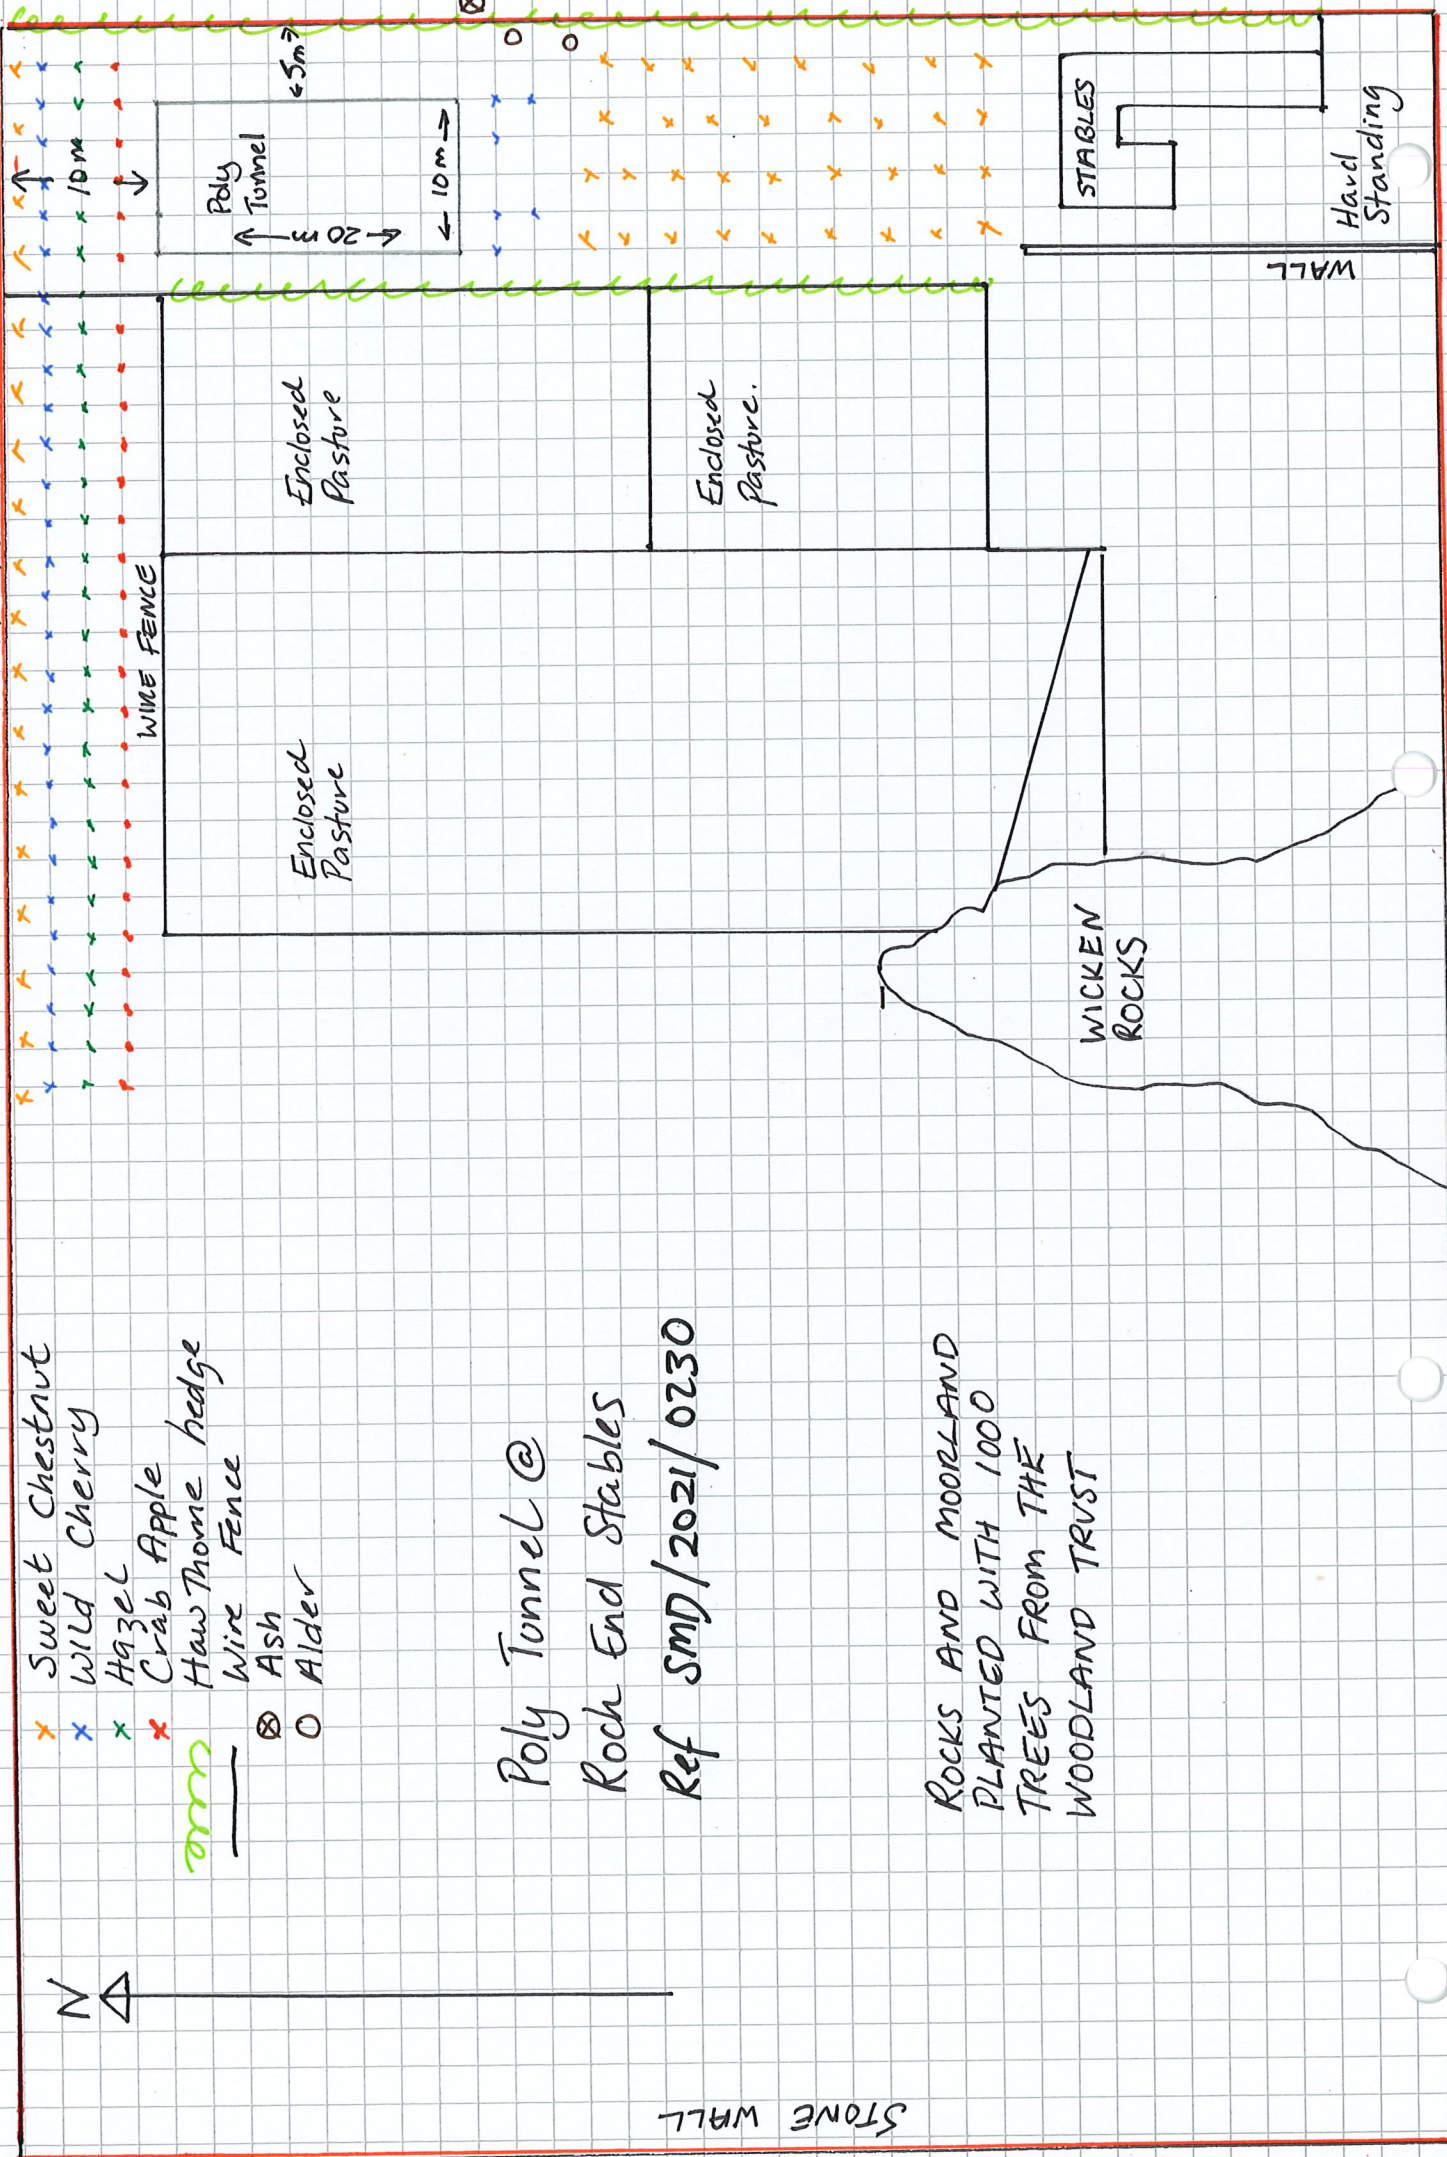

Scale 1: 500


28.25cm = 141.25m

- Sweet chestnut
- Wild cherry
- Hazel
- Crab Apple
- Hawthorne hedge
- Fence
- Ash
- Alder



Poly Tunnel @
Rock End Stables.
Ref SMD/2021/0230

Stone Wall

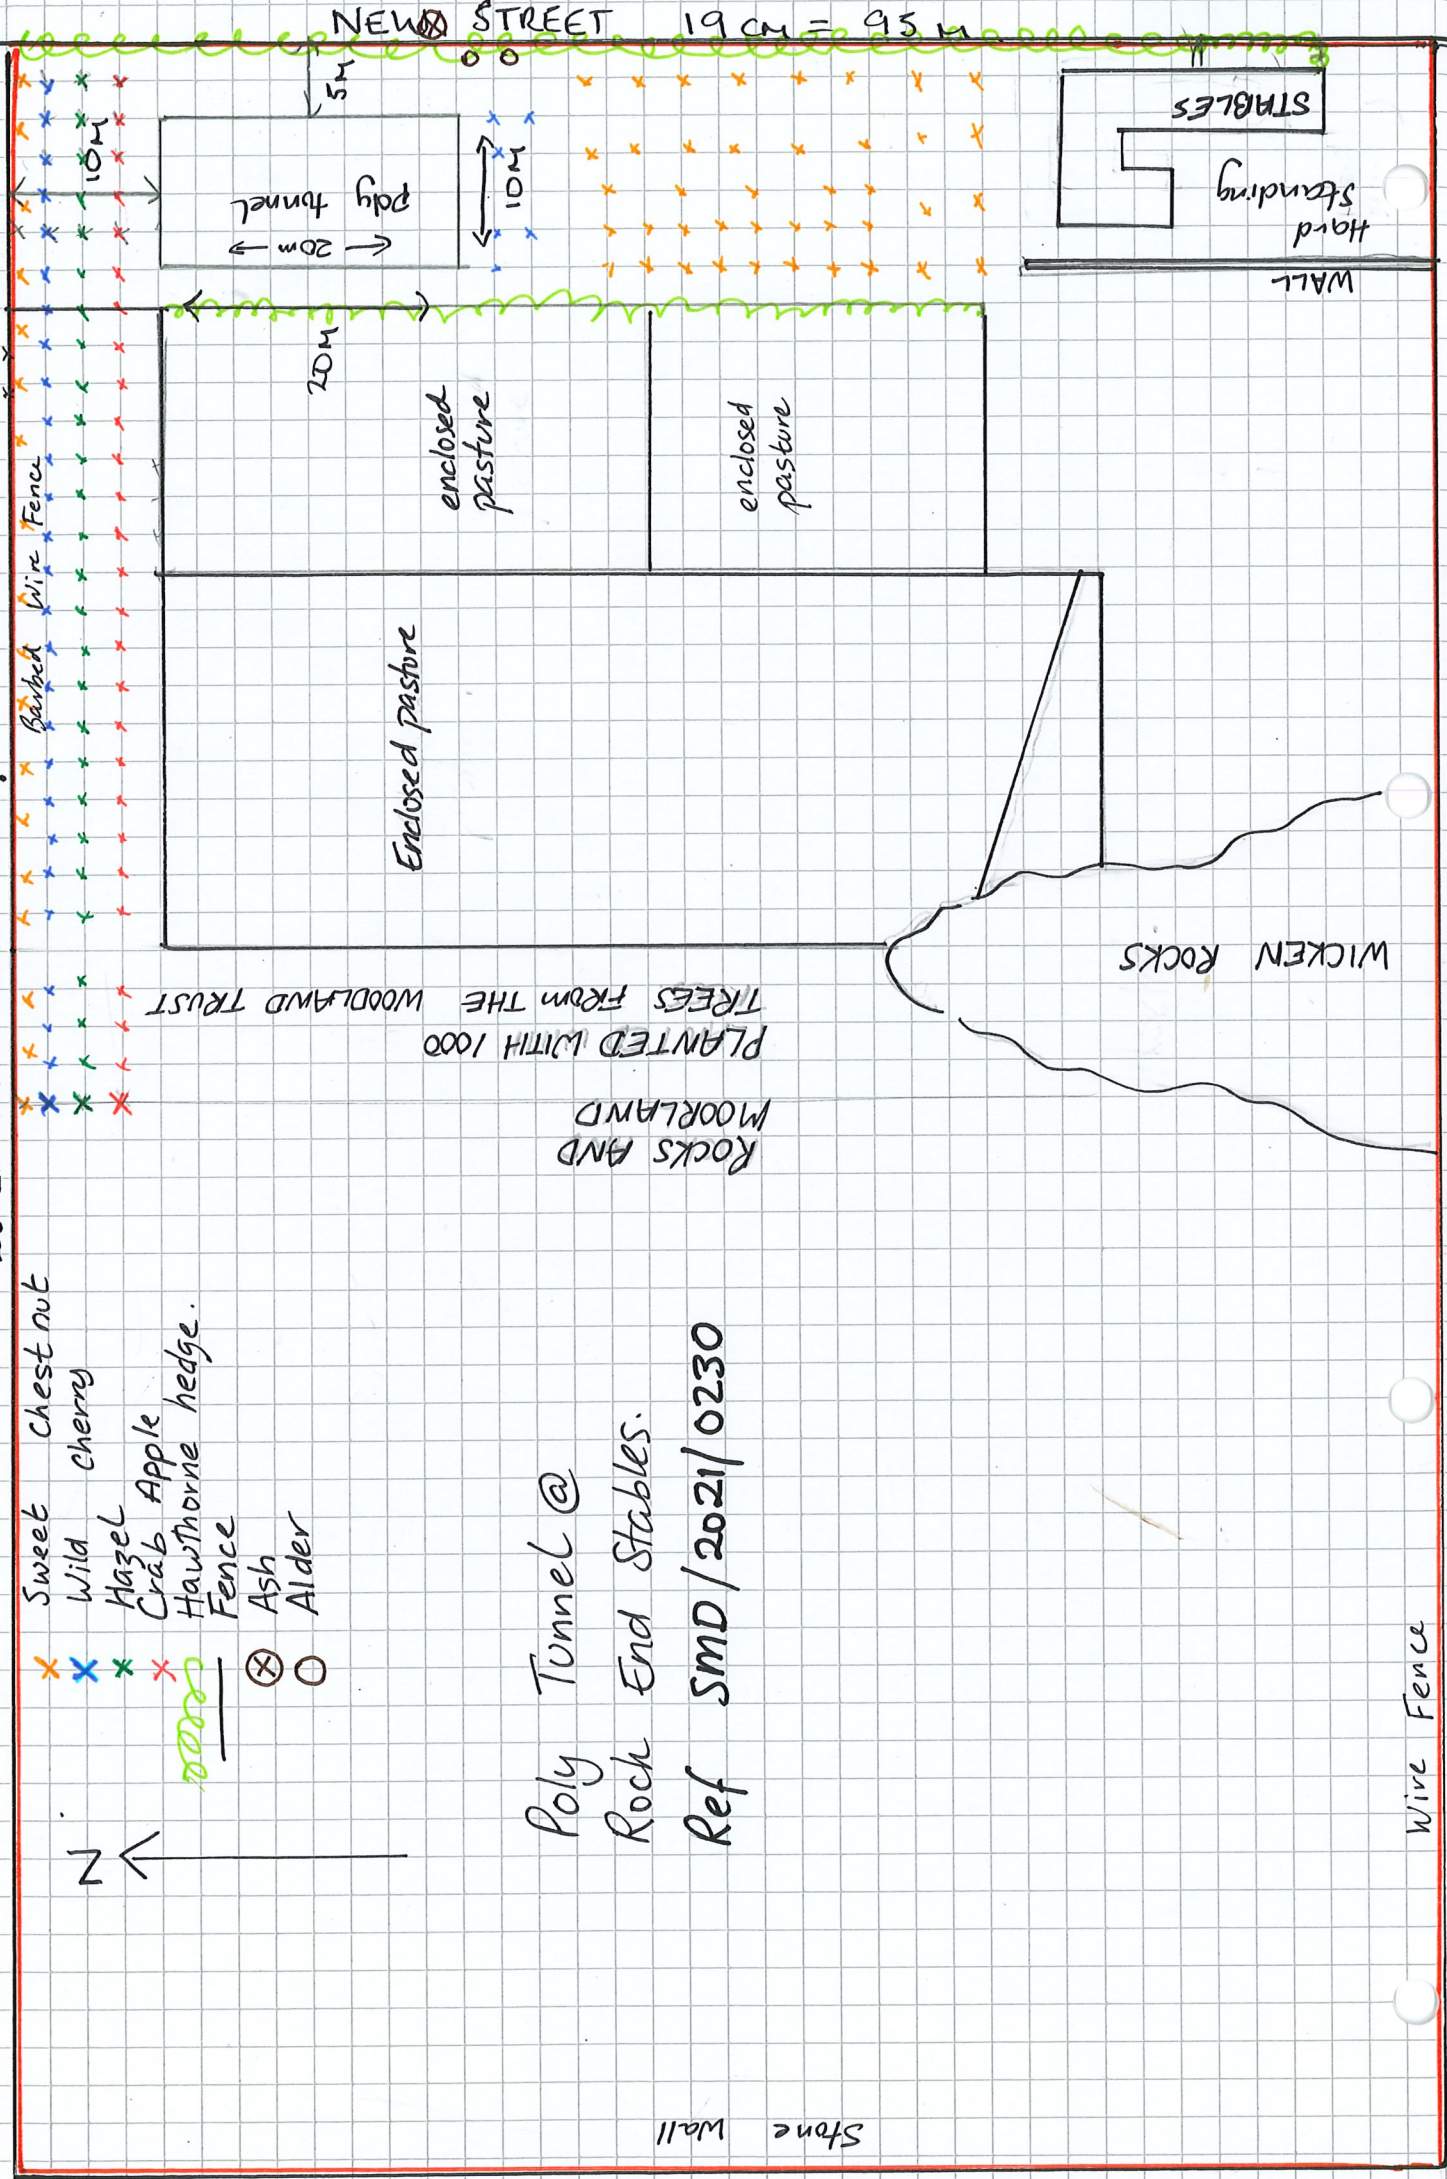

Poly Tunnel @
Rock End Stables.
Ref SMD/2021/ 0230

