




1:100

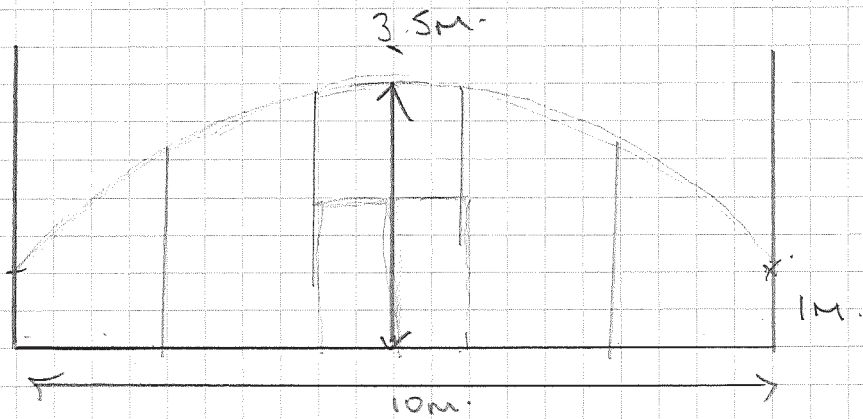

Front Elevation

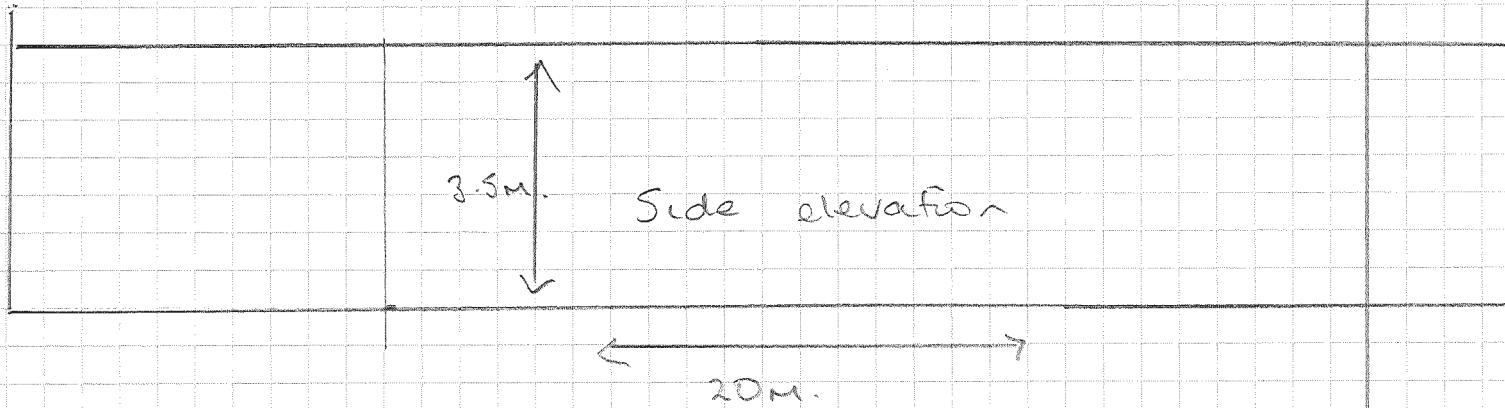

Side elevation

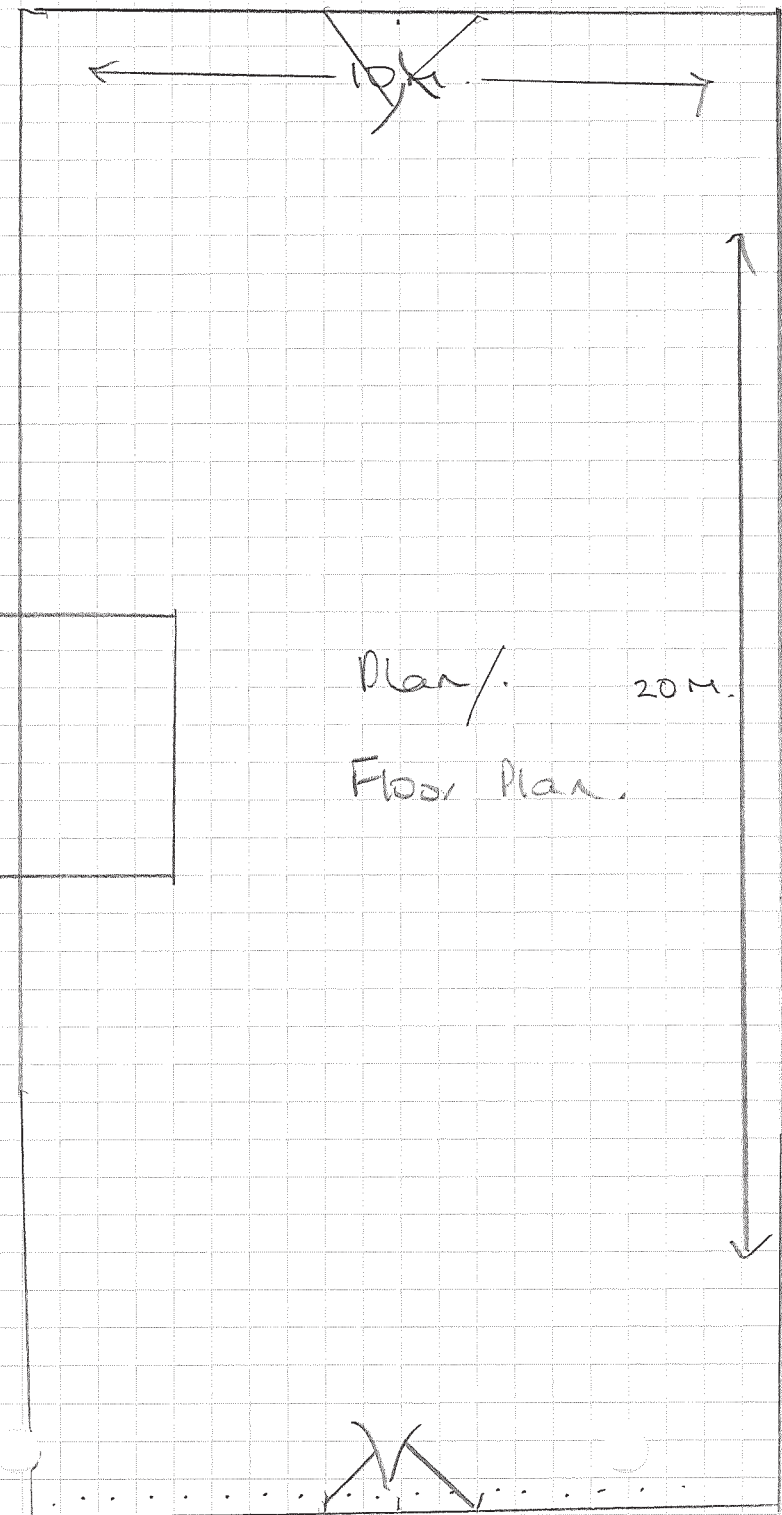

Plan /
Floor Plan