

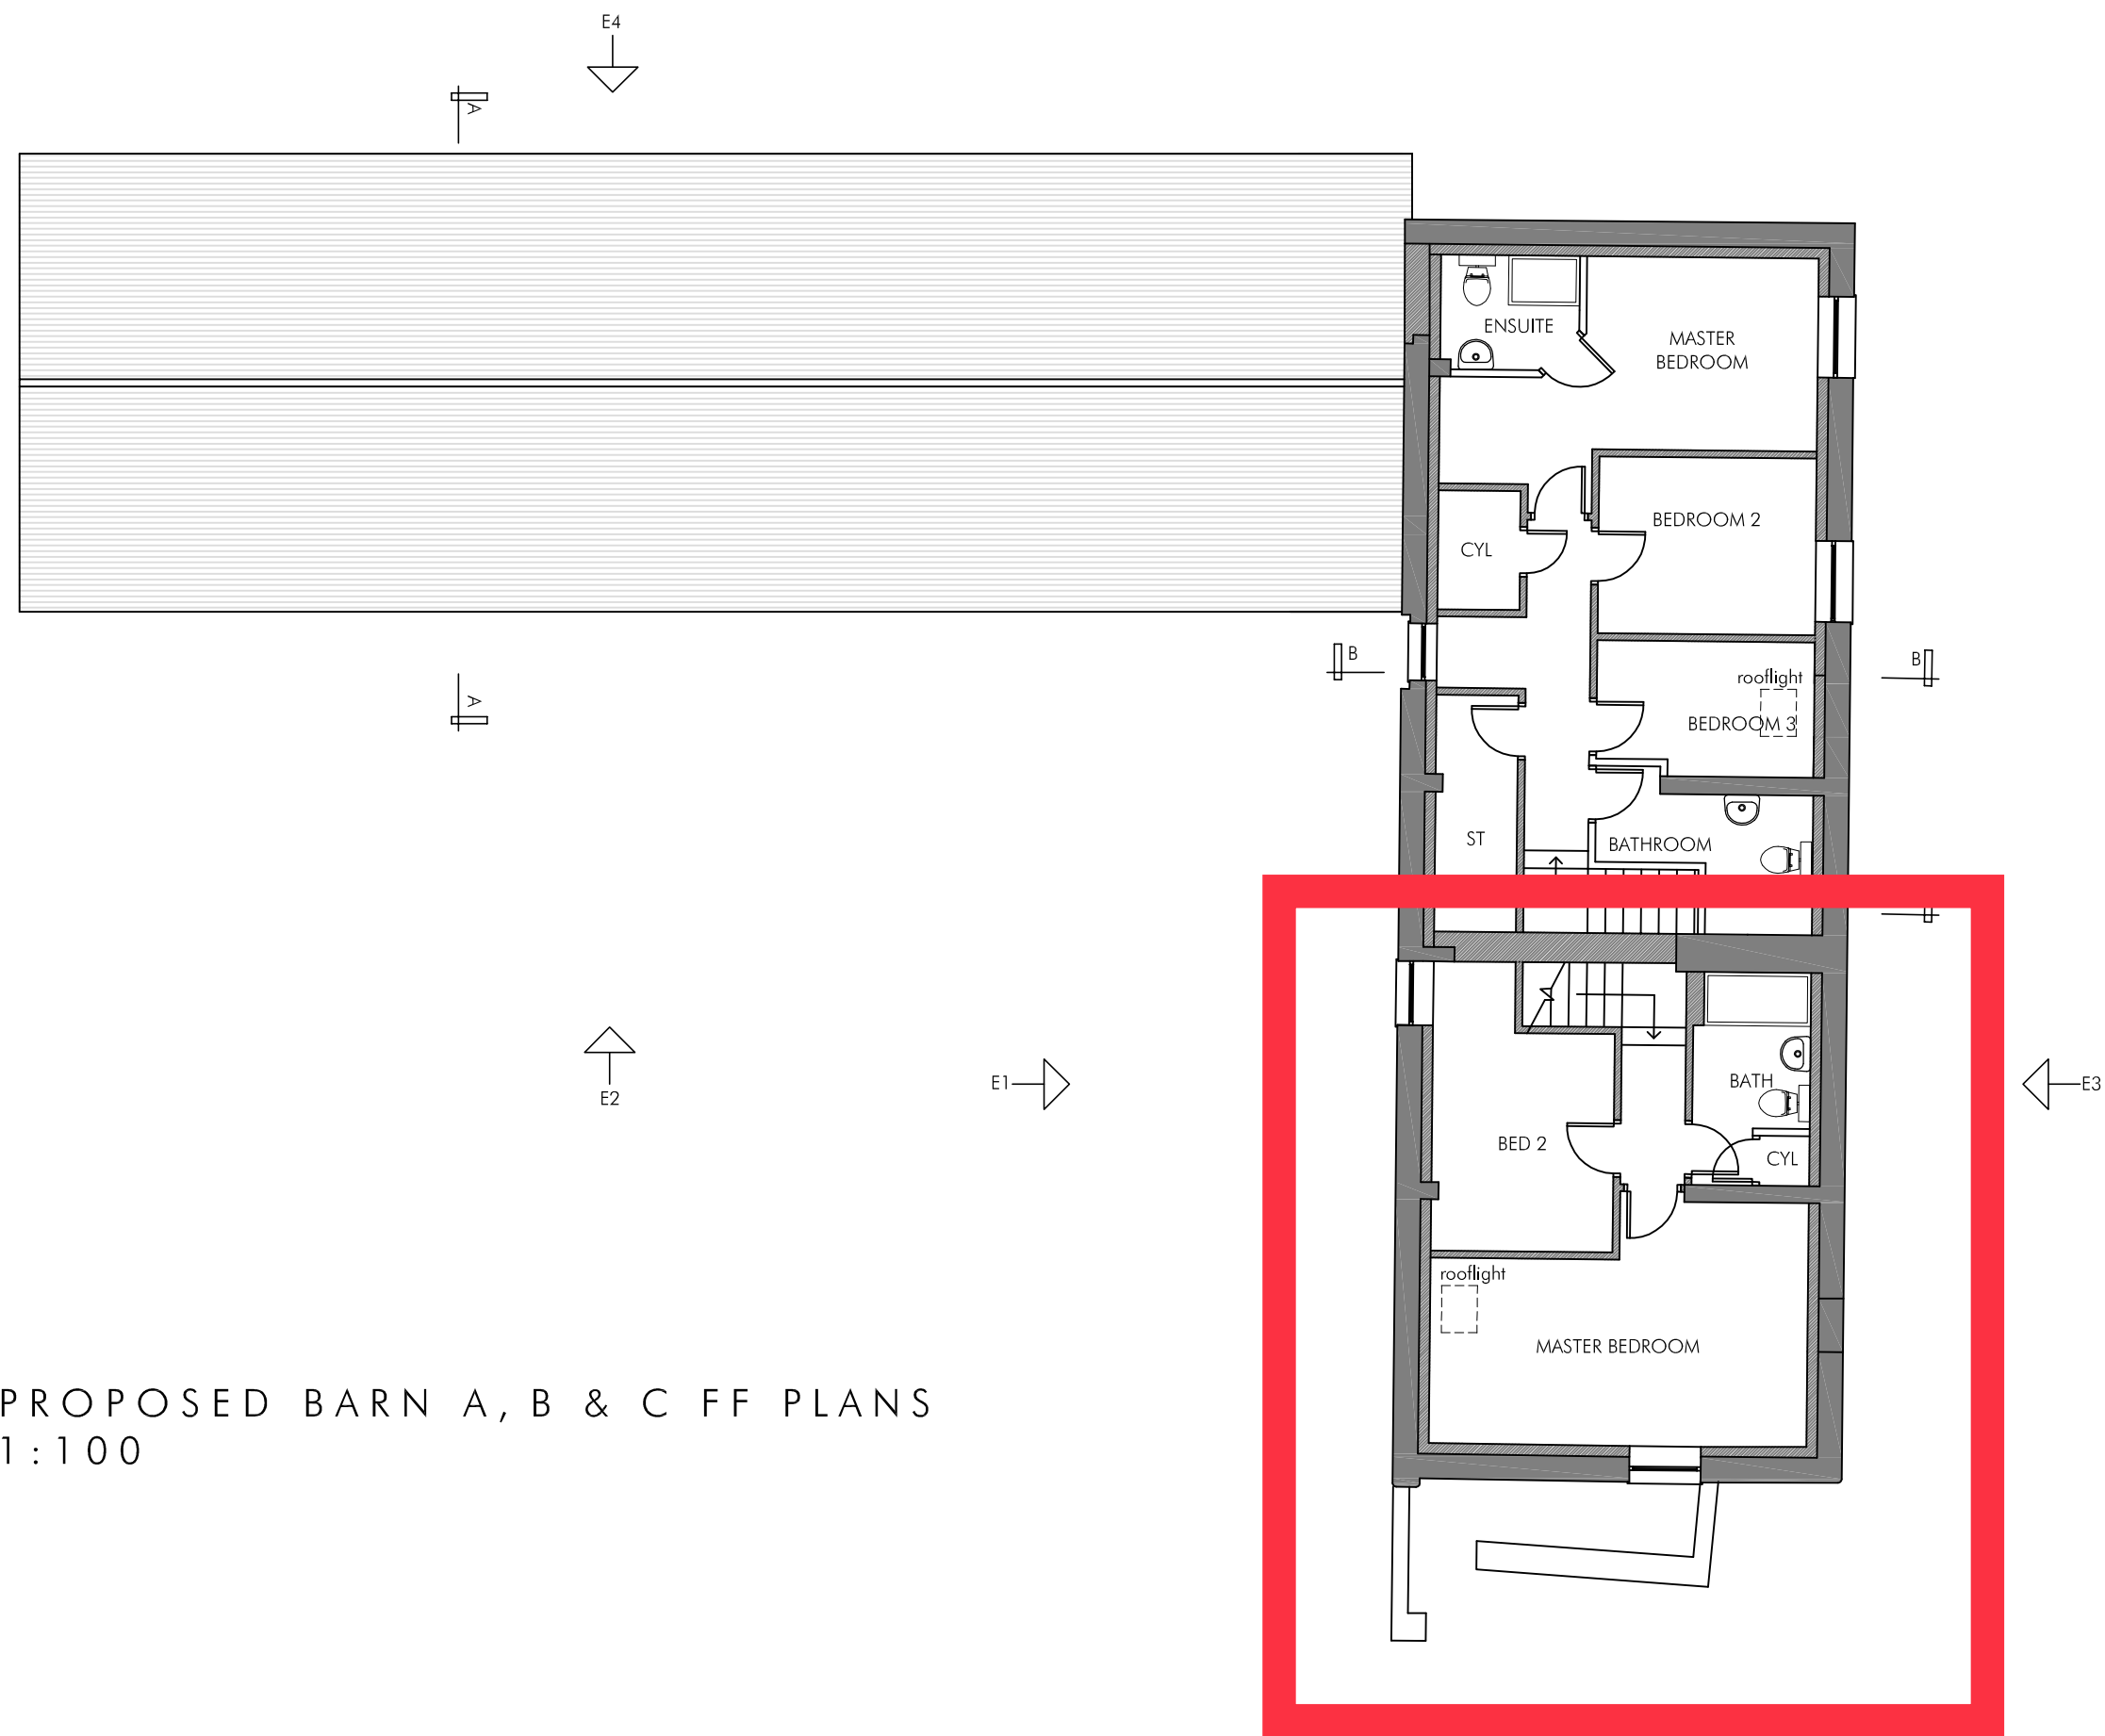
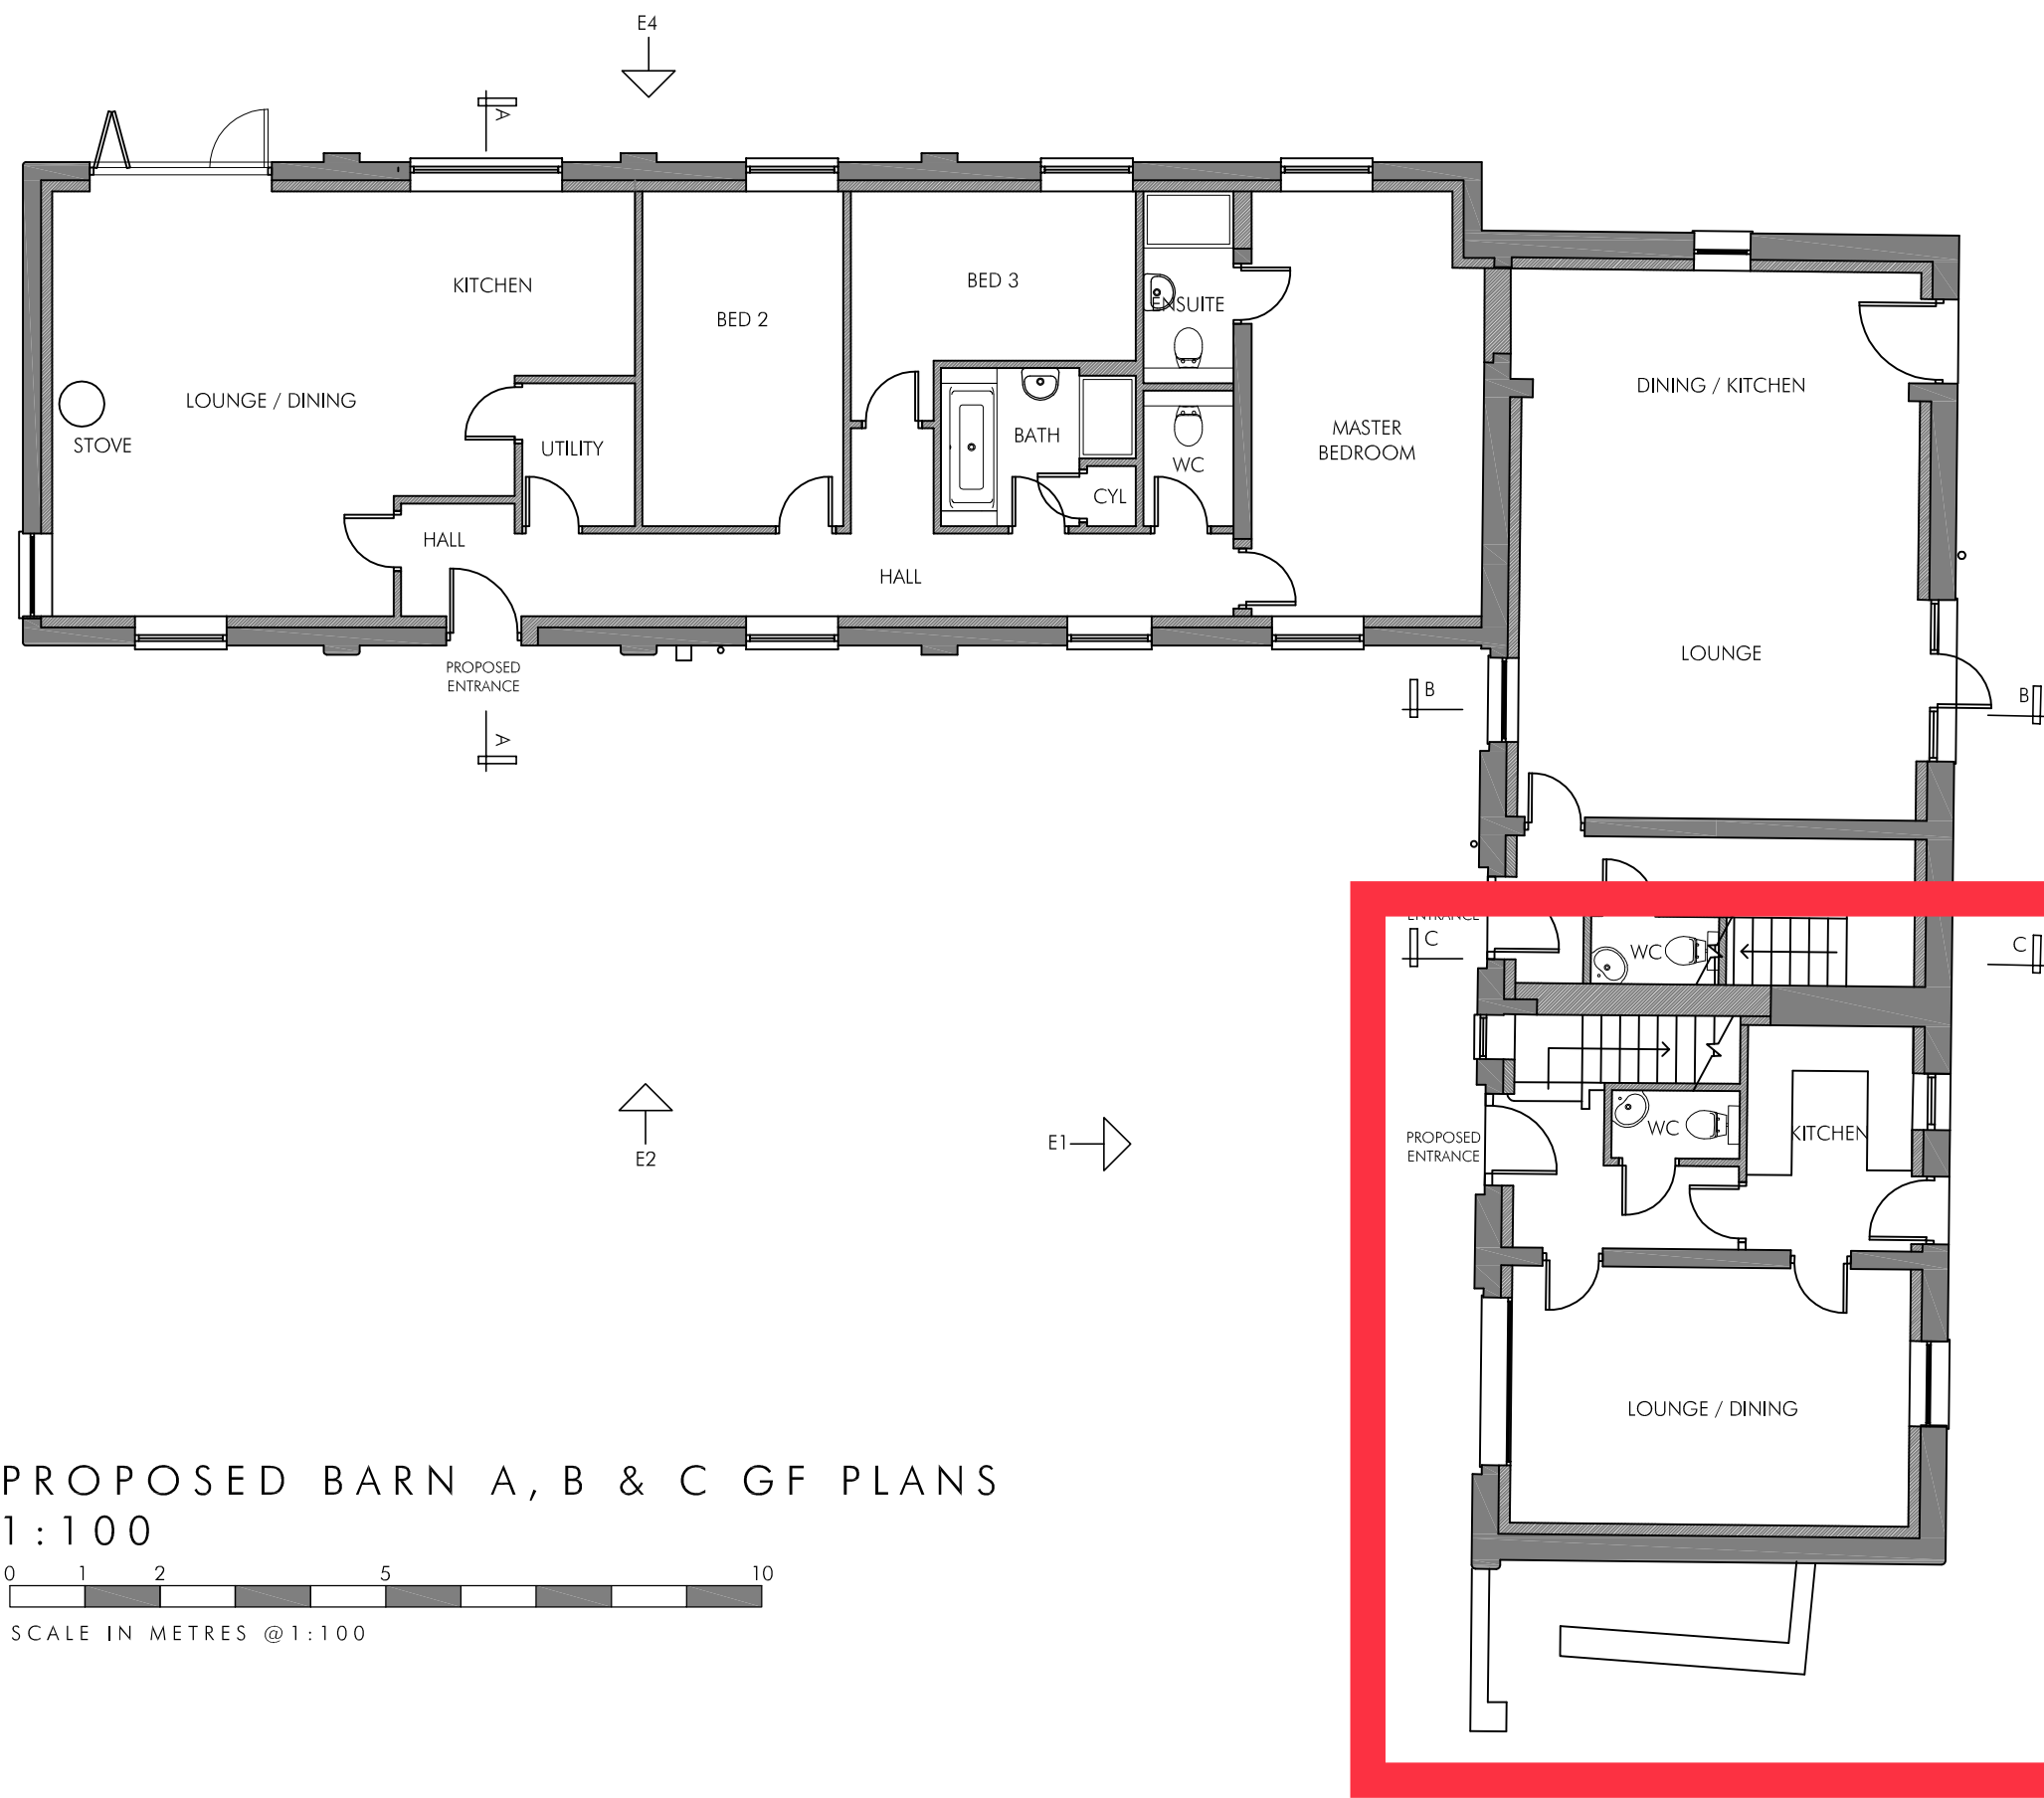
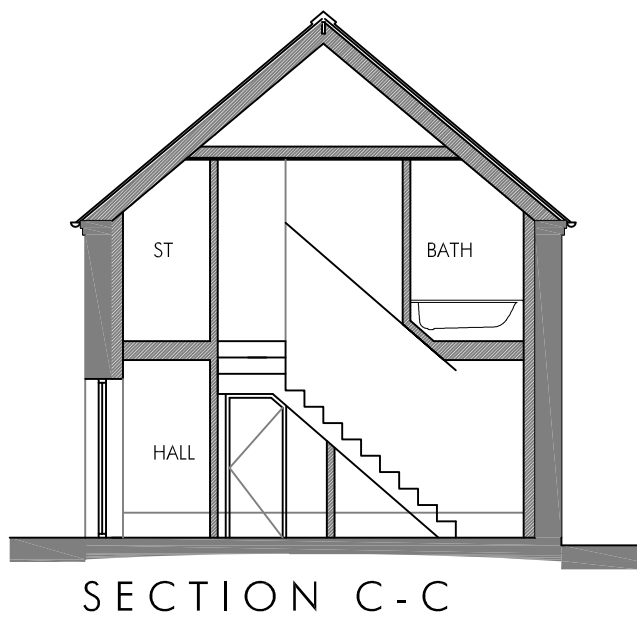
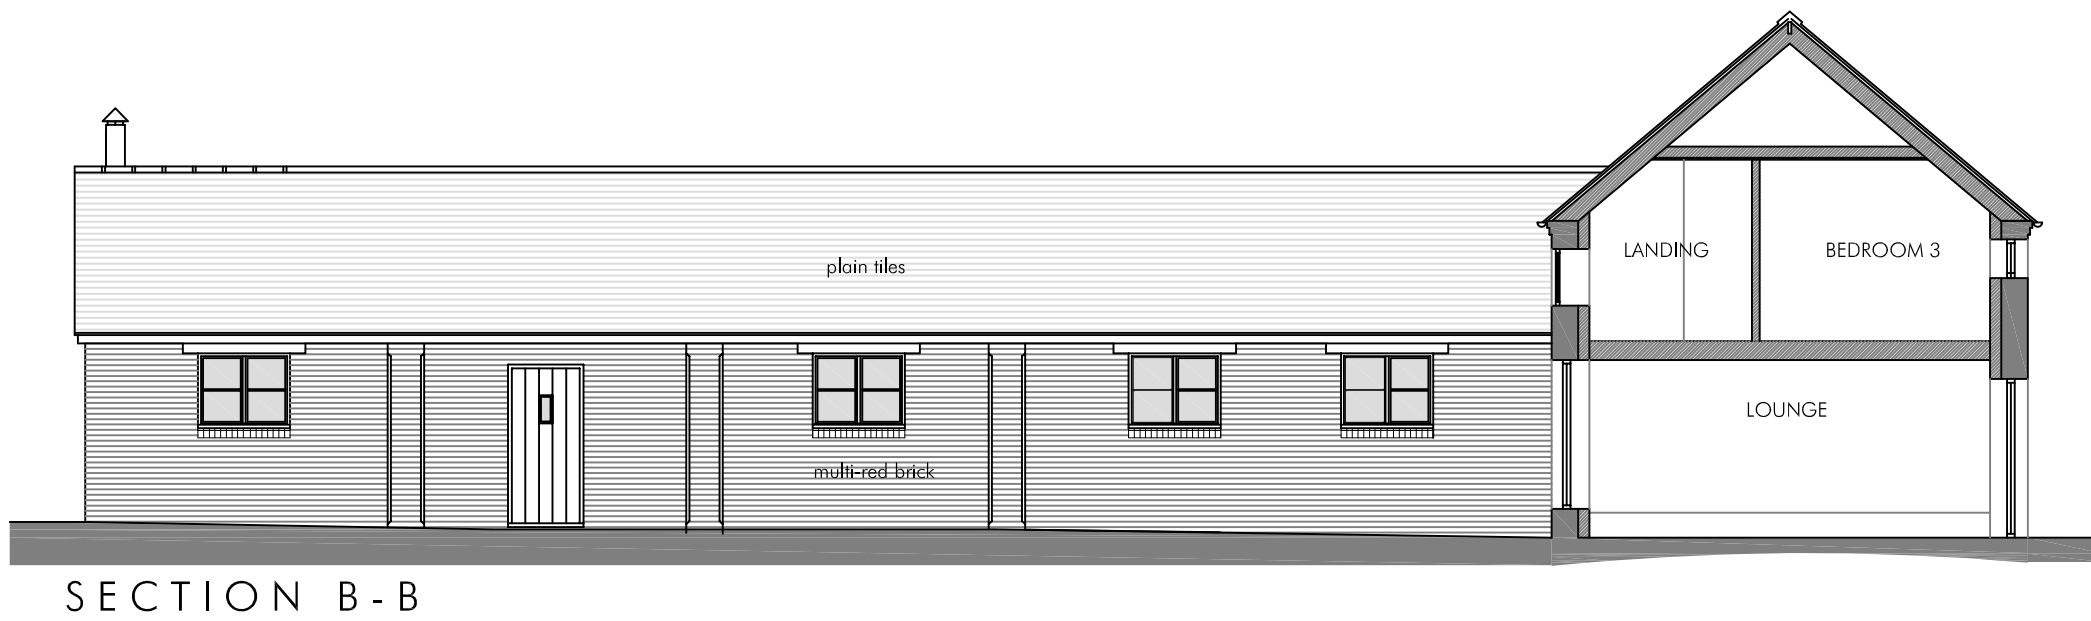
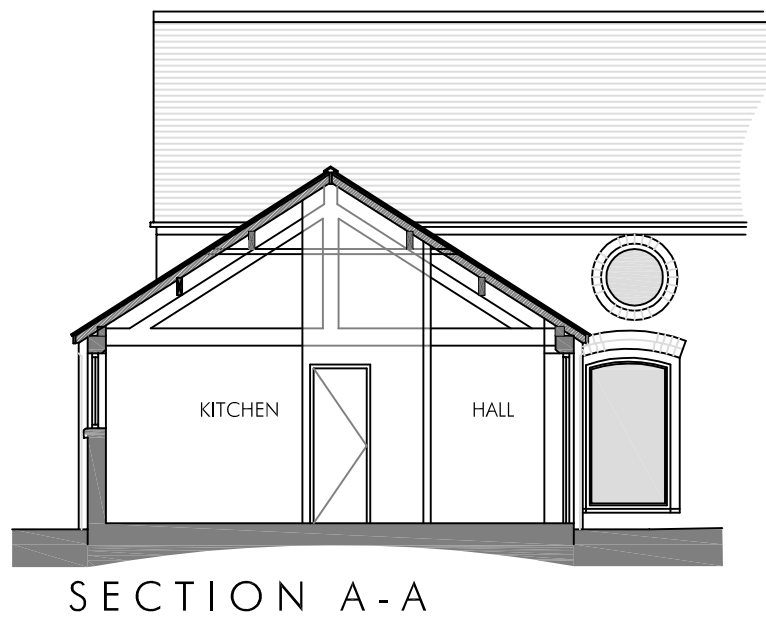
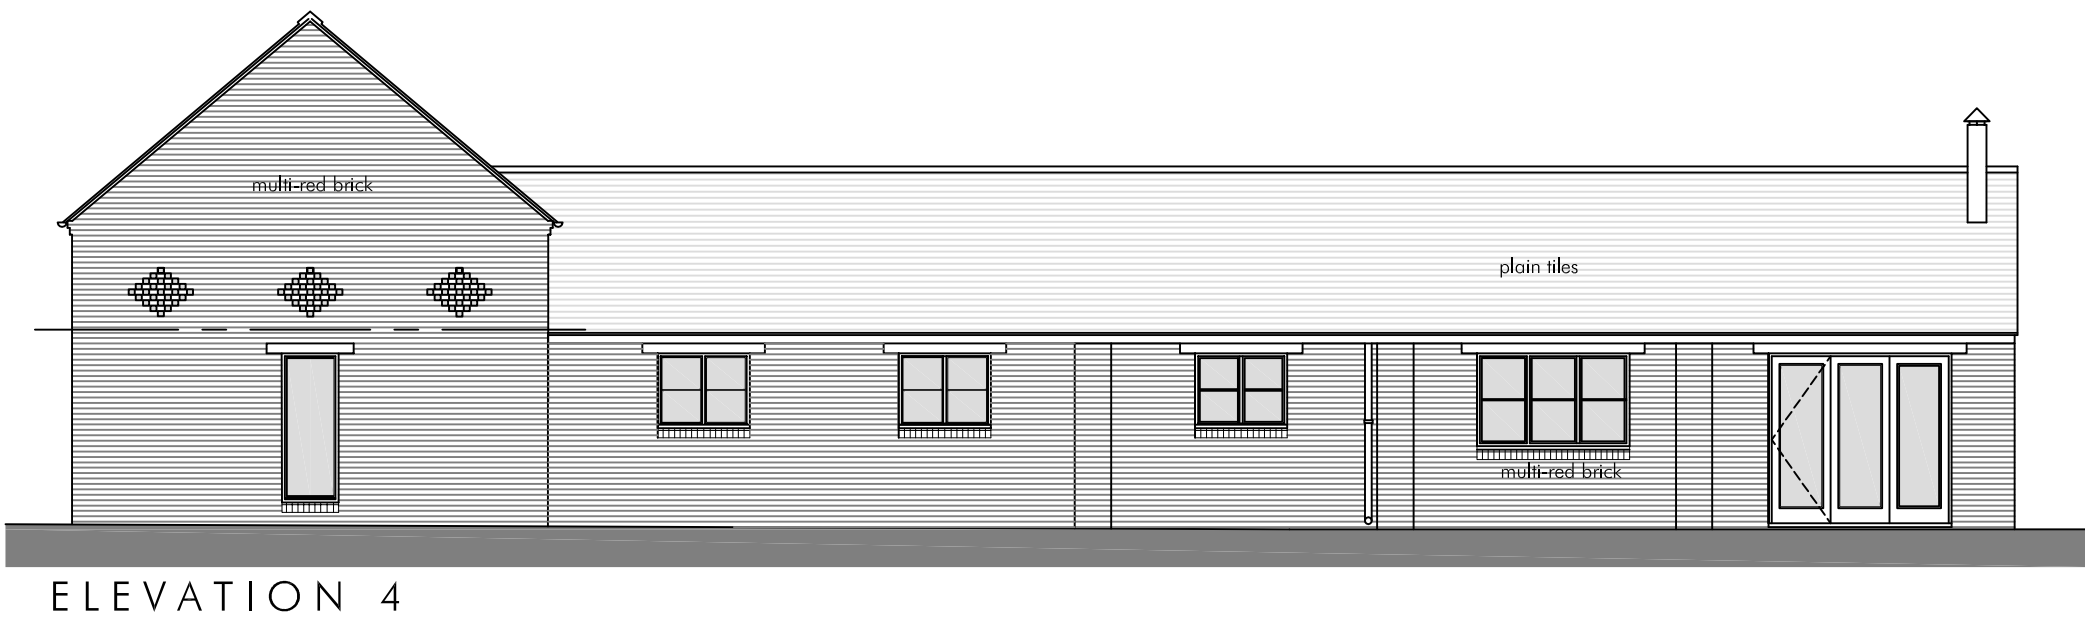
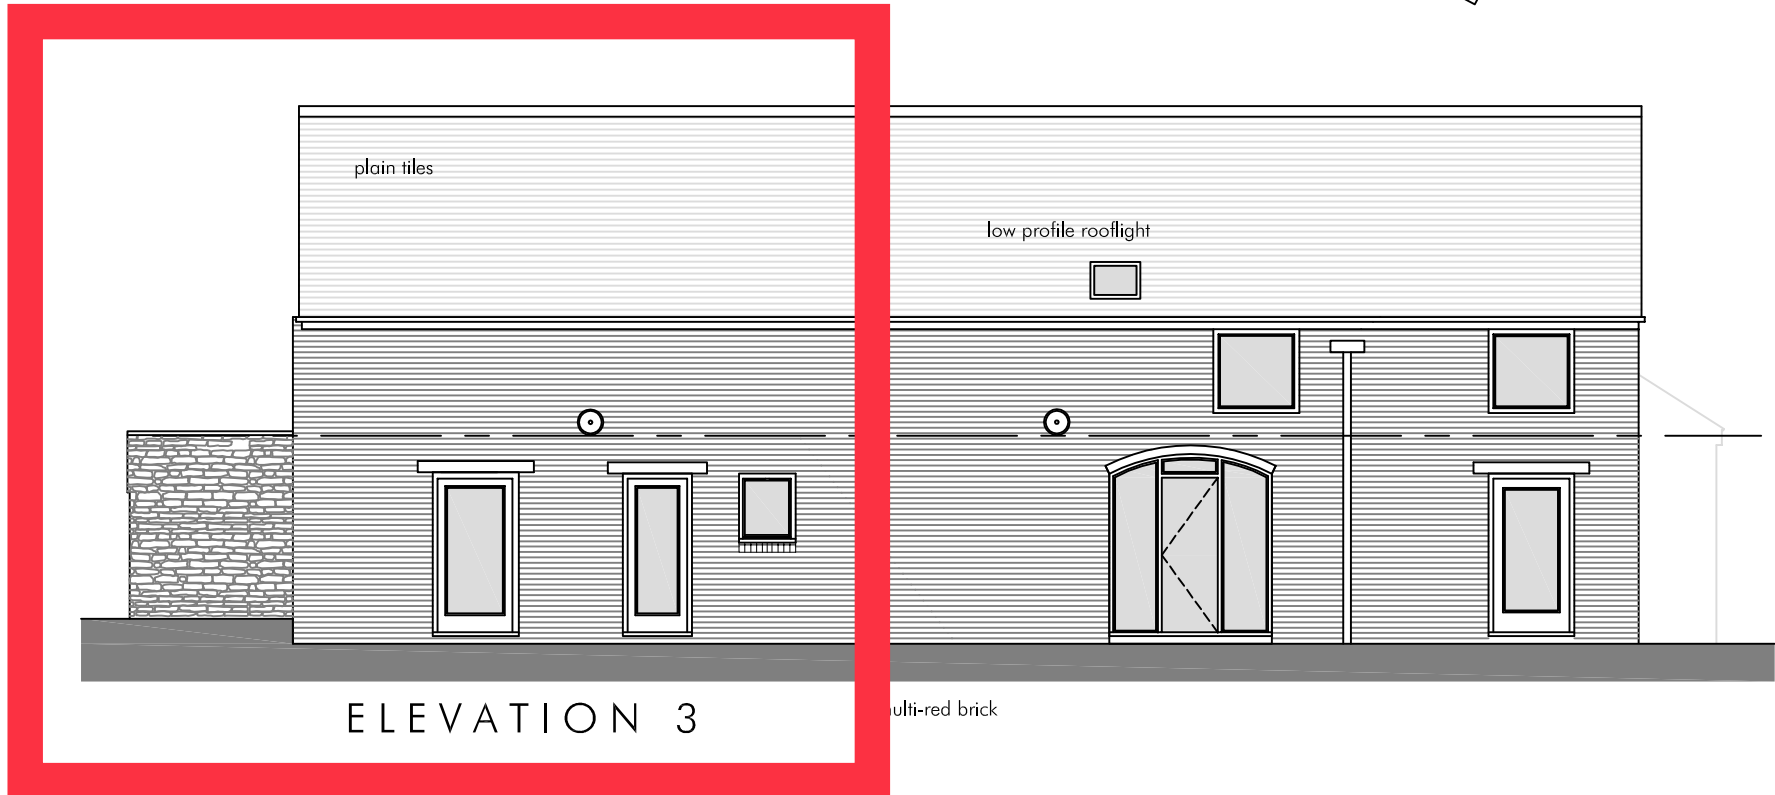
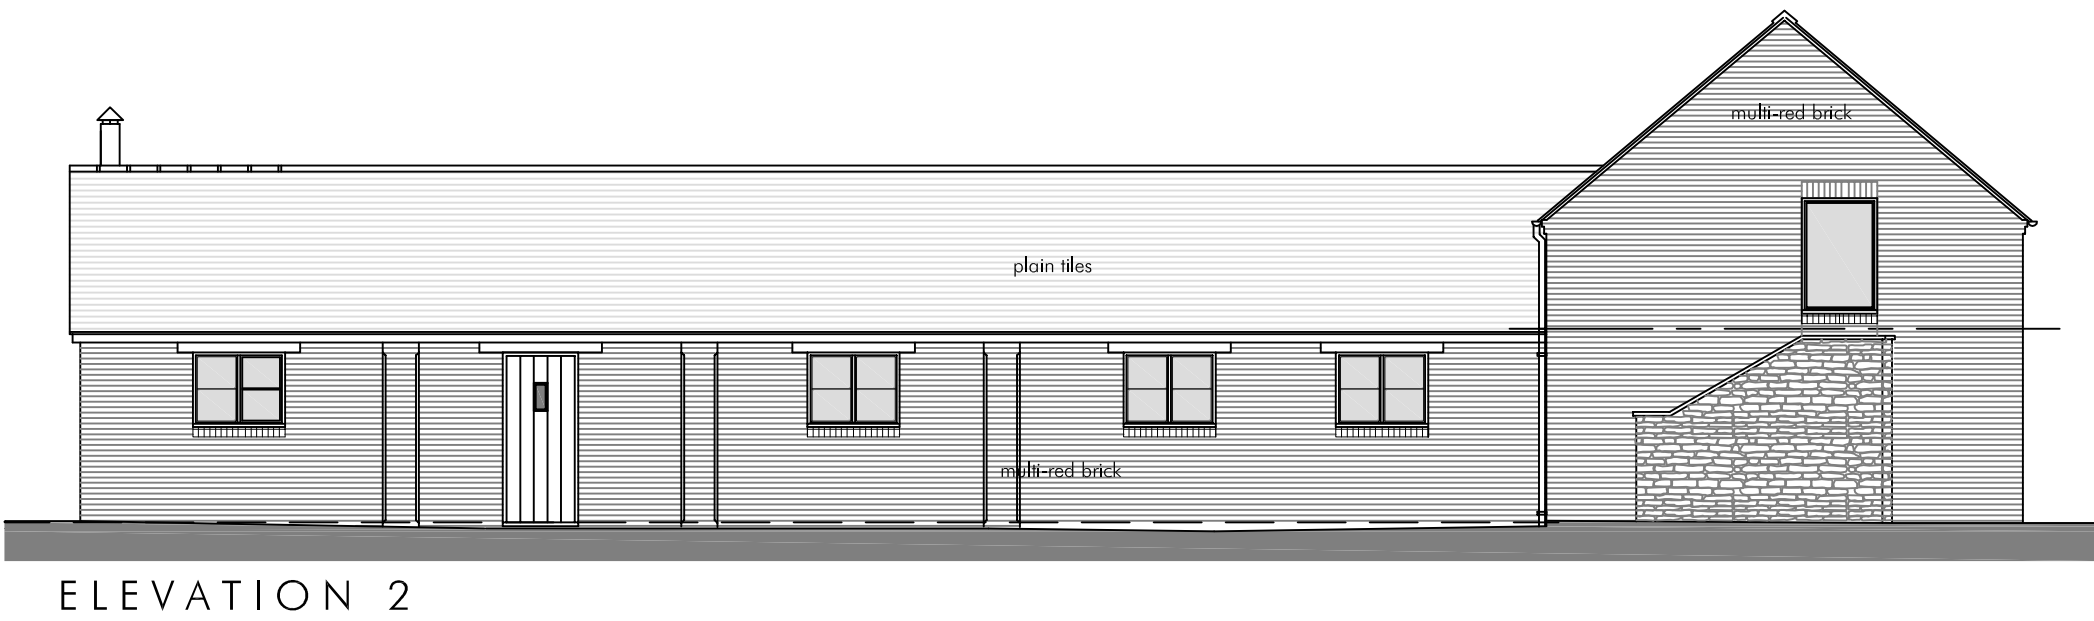


3 Tower Hill Barns

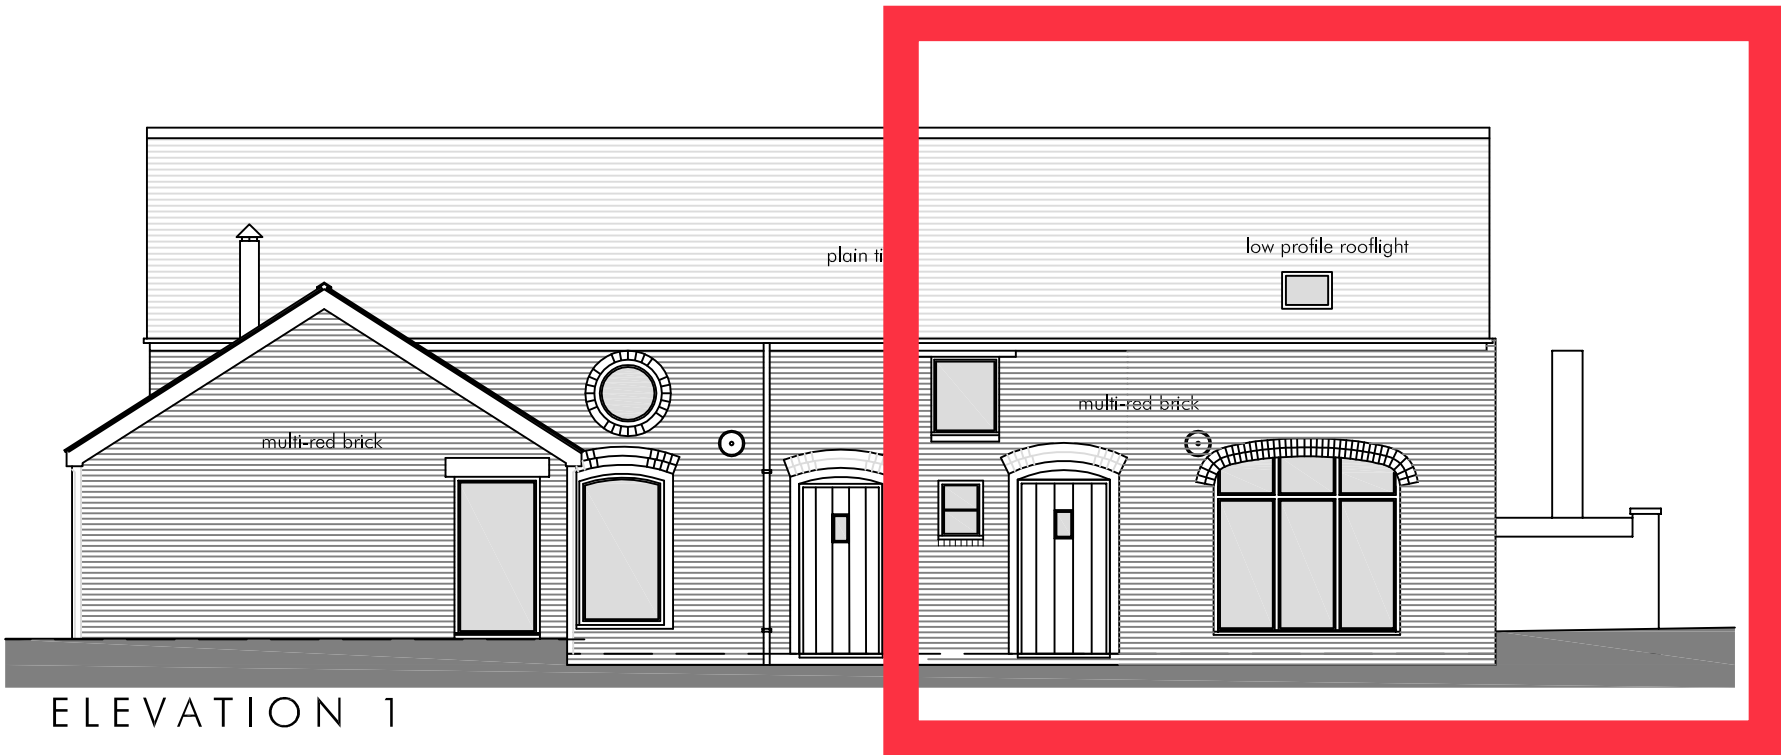

MSA	Rev D: Elevation 3 revised glazed door lounge C	AUG 14
MSA	Rev C: Elevation 3 revised windows and rooflights	AUG 14
AD	Rev B: Elevation 3 revised to utilize existing openings.	MAY 14
AD	Rev A: Rev's as per pre-planning meeting with Planning Officer	APR 14
AD/ MPH	DRAWN	OCT13
DRAWN	REVISION	DATE
		VER

PLANNING DRAWING

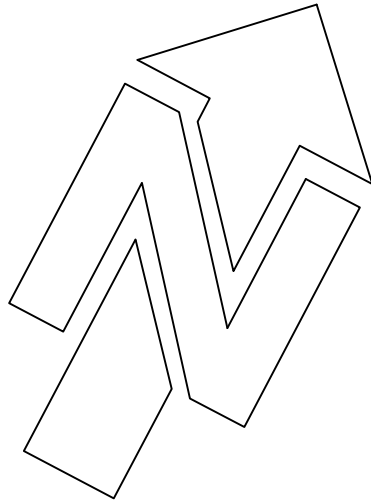

Architects and Designers
AllisonPike

7 Buxton Road West, Disley, Stockport, Cheshire, SK12 2AE.
Website: www.allisonpike.com

Telephone: 01663 763000
Facsimile: 01663 766772
Email: studio@allisonpike.com

© Allison Pike Partnership Limited.

PROJECT
CHESHIRE HOUSEBUILDERS
TOWER HILL FARM
AKESMOOR ROAD, MOW COP, STAFFS

TITLE
PROPOSED PLANS, SECTIONS & ELEVATIONS
BARN A, B & C
PLANNING DRAWING

SCALE
1:100 @ A1

JOB No	DRAWING No	REV
RL03	AP06	D