


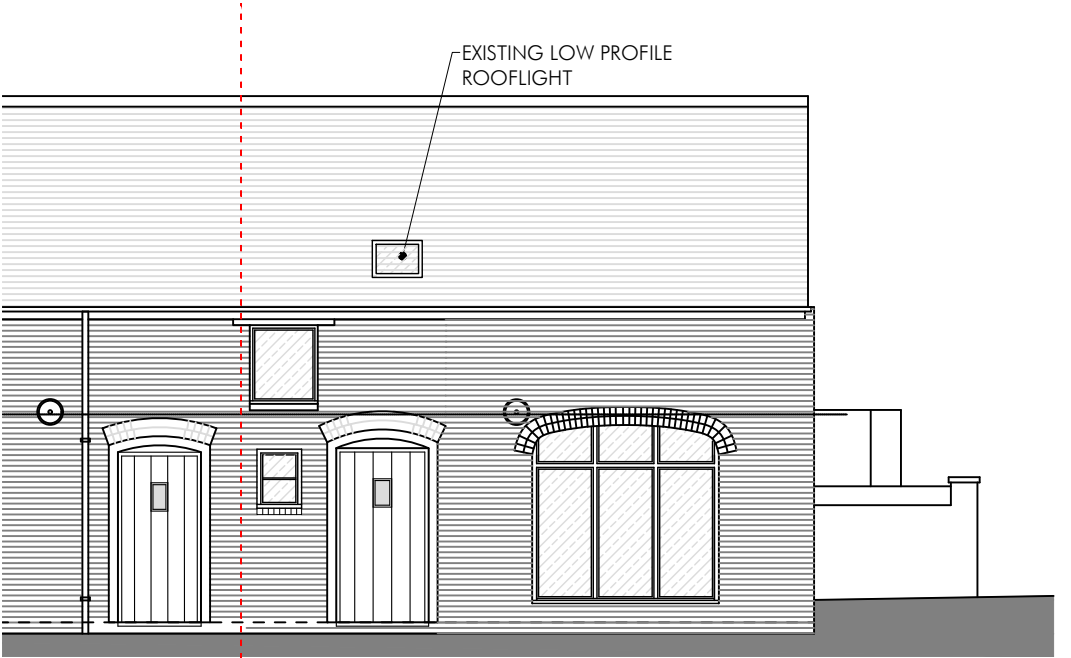


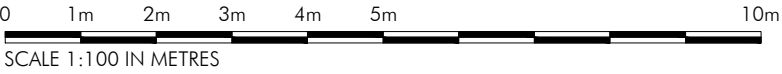

EXISTING ELEVATION 1
SCALE 1:100

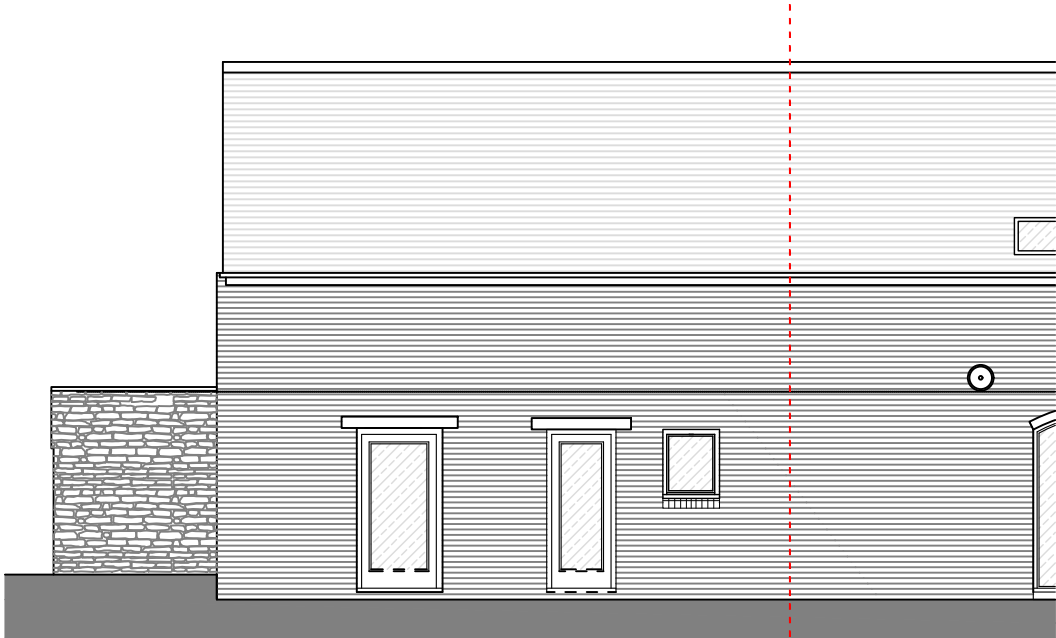

EXISTING ELEVATION 2
SCALE 1:100

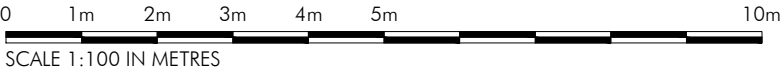

EXISTING ELEVATION 3
SCALE 1:100



PD DRAWN	DRAWN REVISION	01/06/21 DATE	VER
PROJECT TOWER HILL FARM AKESMOOR ROAD, MOW COP, STAFFS		 ALLISON PIKE ARCHITECTS & DESIGNERS 7 Buxton Road West, Disley, Stockport, Cheshire, SK12 2AE. Website: www.allisonpike.com Telephone: 01663 763000 Facsimile: 01663 766772 Email: studio@allisonpike.com © Allison Pike Partnership Limited.	
TITLE EXISTING ELEVATIONS			
SCALE 1:100 @ A3			
JOB No TOW01	DRAWING No AP06		